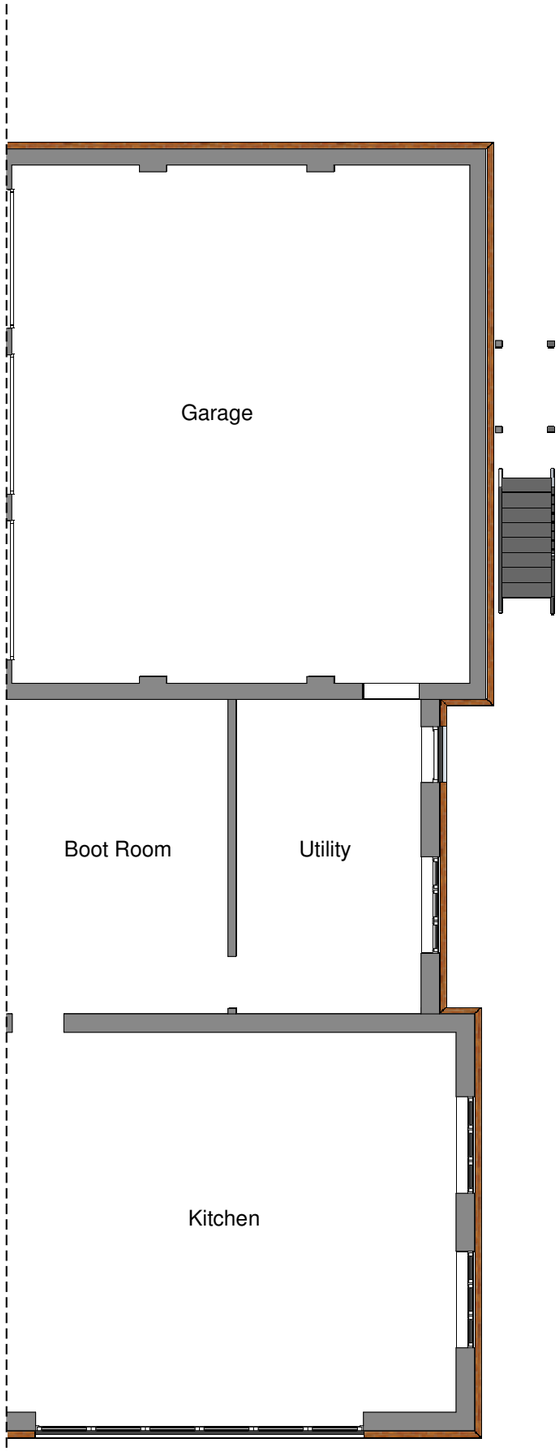


Existing Ground Floor Plan

0 5 10

SCALE BAR 1:100 METERS

Proposed single storey rear extension and change of use of land:

Marlow House
Fengate Road
West Pinchbeck
Spalding
Lincolnshire
PE11 3NE

Scale: 1:100@A3

Drawn By: Tom Reeve

Date: APRIL 2021

Drawing No: 2125SP 05

REEVE ARCHITECTURE & DESIGN

www.tomreeve.co.uk 01780410005
tom@tomreeve.co.uk 07841877487

Copyright: Reeve Architecture & Design.
All rights reserved. This drawing remains the property of Reeve Architecture & Design at all times and may not be reproduced or copied without consent