

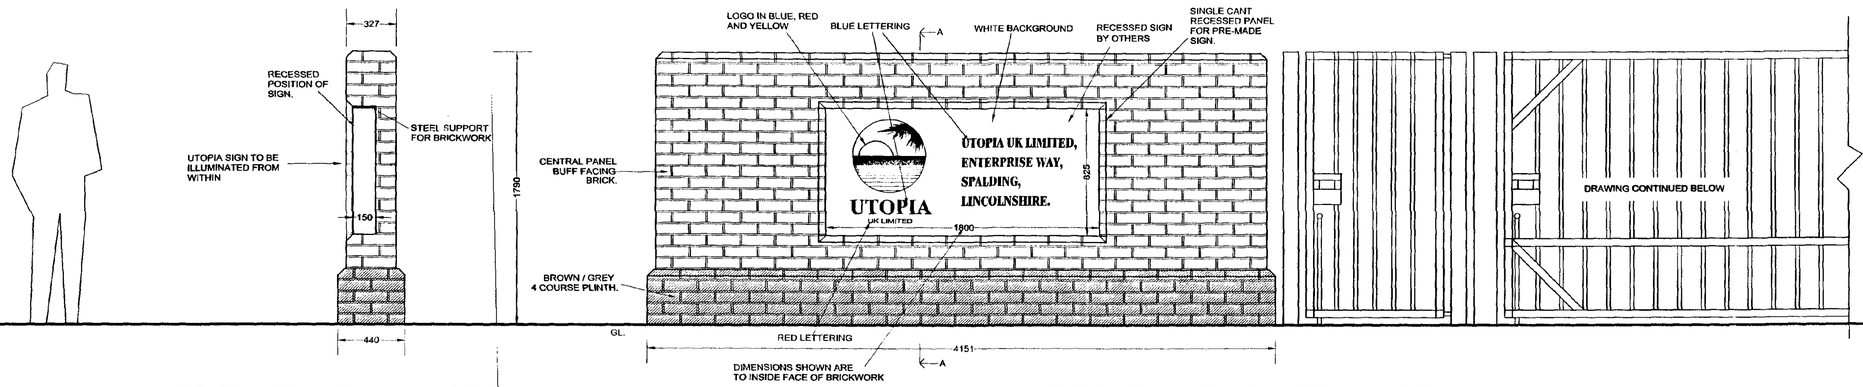


SECTION A-A 1:20

FRONT ELEVATION 1:20

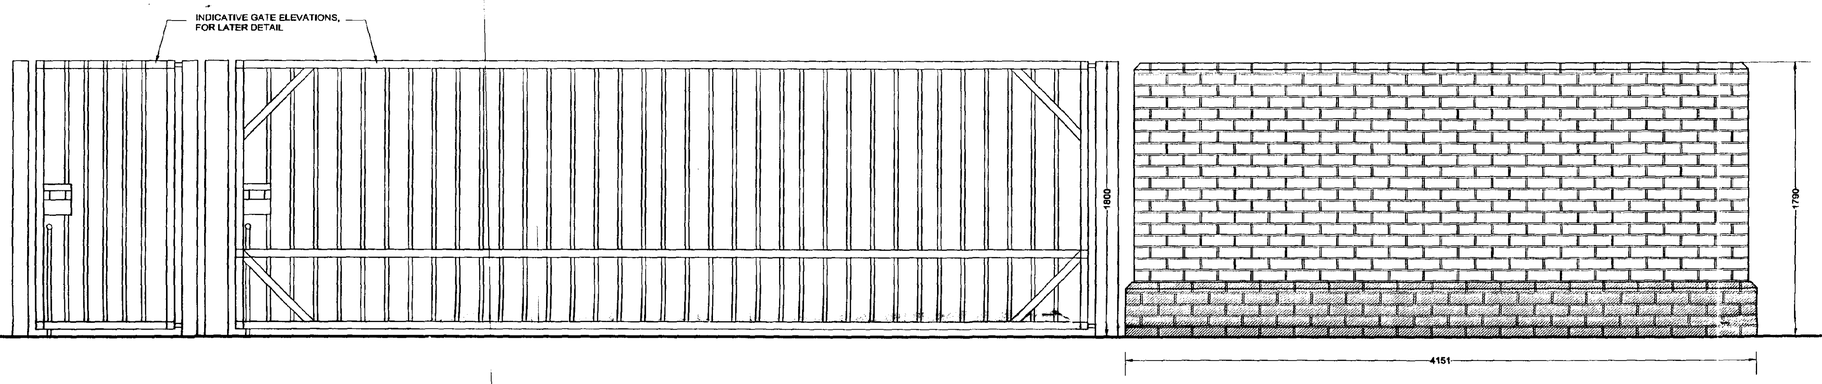

FRONT ELEVATION 1:20

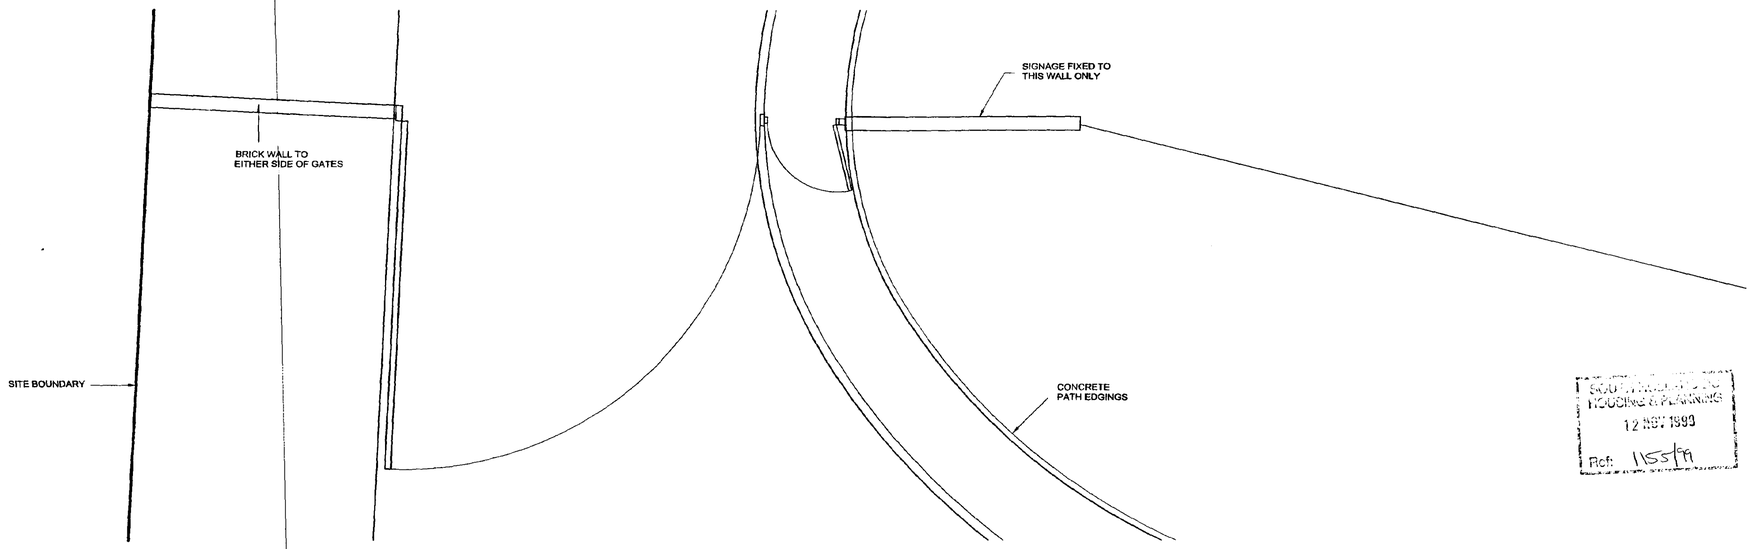

PLAN OF ENTRANCE GATES AND WALLS 1:50

LINDUM GROUP

COPYRIGHT

COPYRIGHT OF THIS DRAWING BELONGS TO LINDUM GROUP LIMITED AND ITS SUBSIDIARY AND ASSOCIATED COMPANIES AND NO PART THEREOF MAY BE REPRODUCED OR UTILISED IN ANY WAY WHATSOEVER WITHOUT THE PRIOR WRITTEN CONSENT OF LINDUM.

USE FIGURED DIMENSIONS ONLY

UTOPIA
UK LIMITED

DETERMINED PLAN

A.11/11/99: Signage details added & depth increased.

LINDUM

LINDUM CONSTRUCTION

Lindum House, Whisby Road, Lincoln LN6 3QX
Telephone: (01522) 500300 Fax: (01522) 500377

client
UTOPIA UK LTD


project
COLD STORE & OFFICES

ENTERPRISE WAY
SPALDING


drawing
UTOPIA ENTRANCE SIGN

date OCTOBER 1999 | scale AS SHOWN


drawing no. 6455/31 | revision A

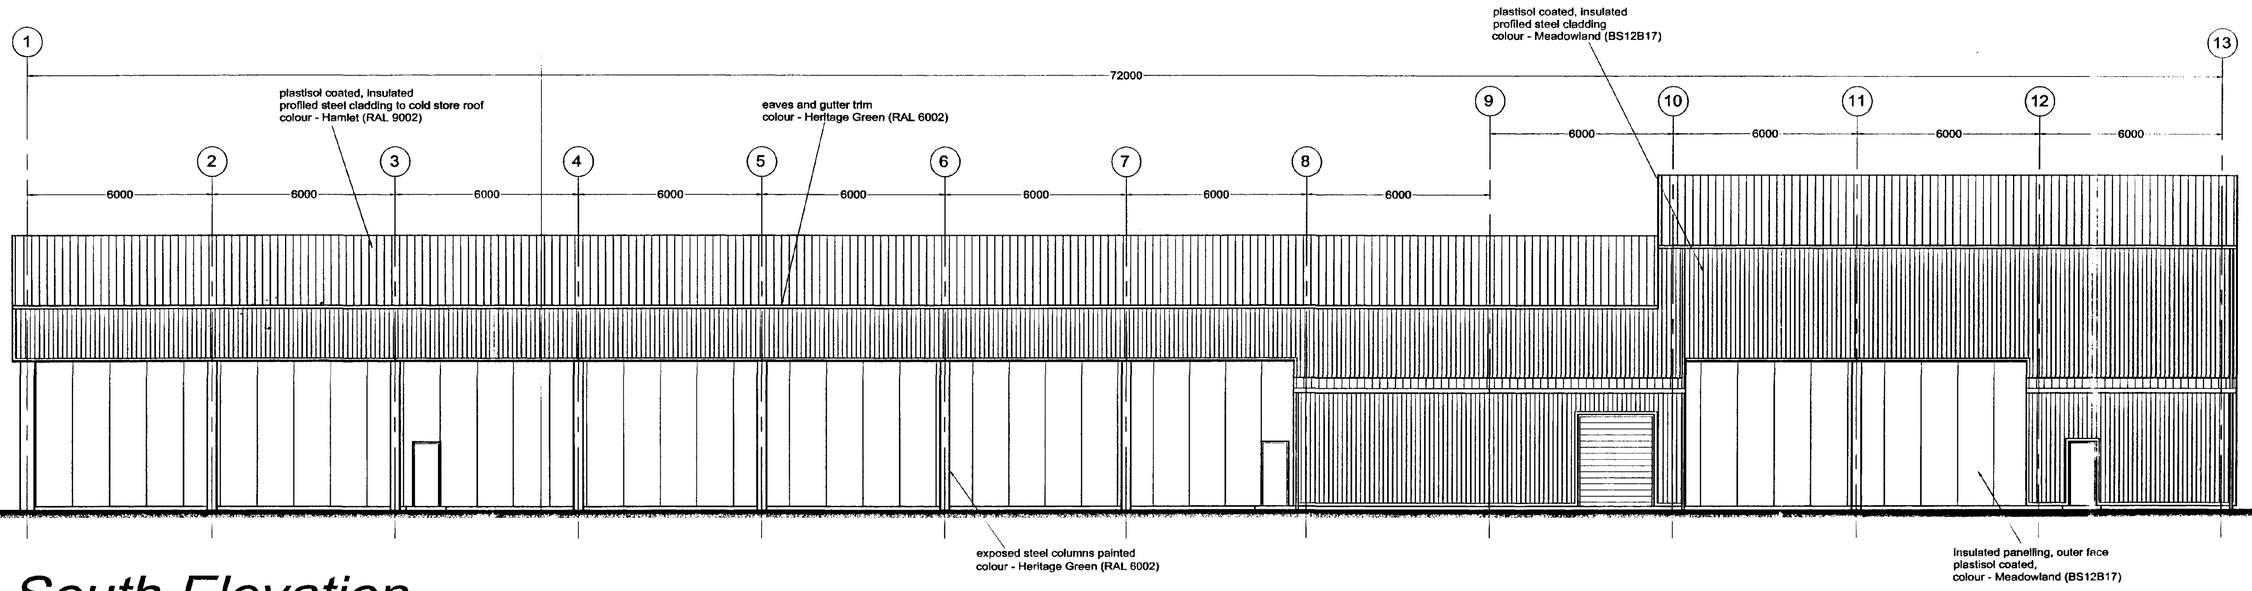

South Elevation

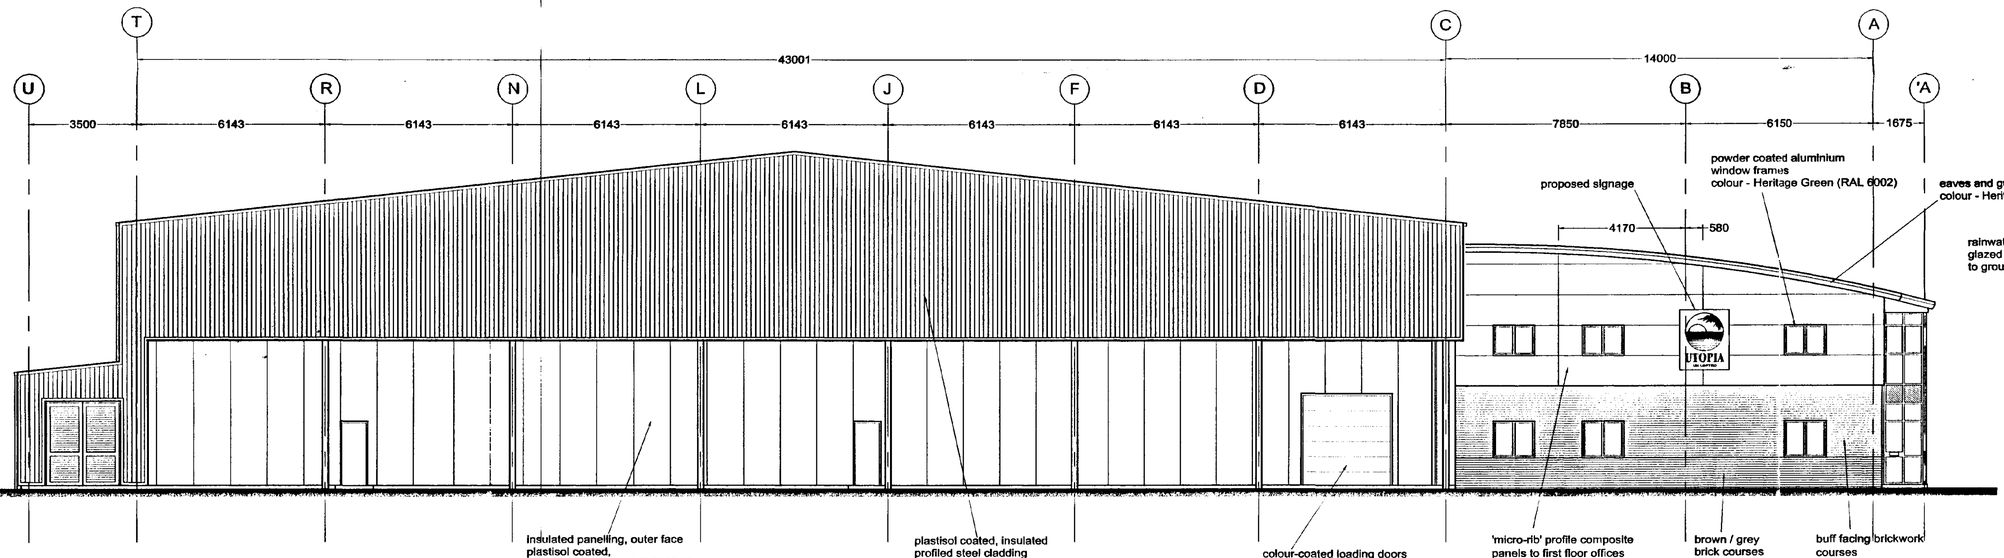

East Elevation

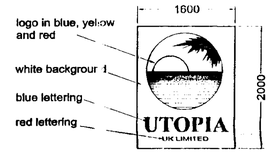

SIGNAGE DETAILS
1:50

LINDUM GROUP

COPYRIGHT

COPYRIGHT OF THIS DRAWING BELONGS TO LINDUM GROUP LIMITED AND ITS SUBSIDIARY AND ASSOCIATED COMPANIES AND NO PART THEREOF MAY BE REPRODUCED OR UTILISED IN ANY WAY WHATSOEVER WITHOUT THE PRIOR WRITTEN CONSENT OF LINDUM.

USE FIGURED DIMENSIONS ONLY

Revisions

A: 24/08/99: Rainwater pipes, boiler room flue and letterbox added to drawing, brickwork design to offices revised.
B: 30/09/99: Sign added to East Elevation, rwp's to main building removed.
C: 08/10/99: Drawing generally updated.
D: 11/11/99: Signage details added.

UTOPIA
UK LIMITED

LINDUM CONSTRUCTION
Lindum House, Whisby Road, Lincoln LN6 3QX
Telephone: (01522) 500300 Fax: (01522) 500377

client
UTOPIA UK LTD


PLANNING
PLAN

project
COLD STORE & OFFICES
ENTERPRISE WAY
SPALDING


drawing
SOUTH AND EAST ELEVATIONS

date AUGUST 1999 | scale 1:100


drawing number 6455 / 11 | revision D

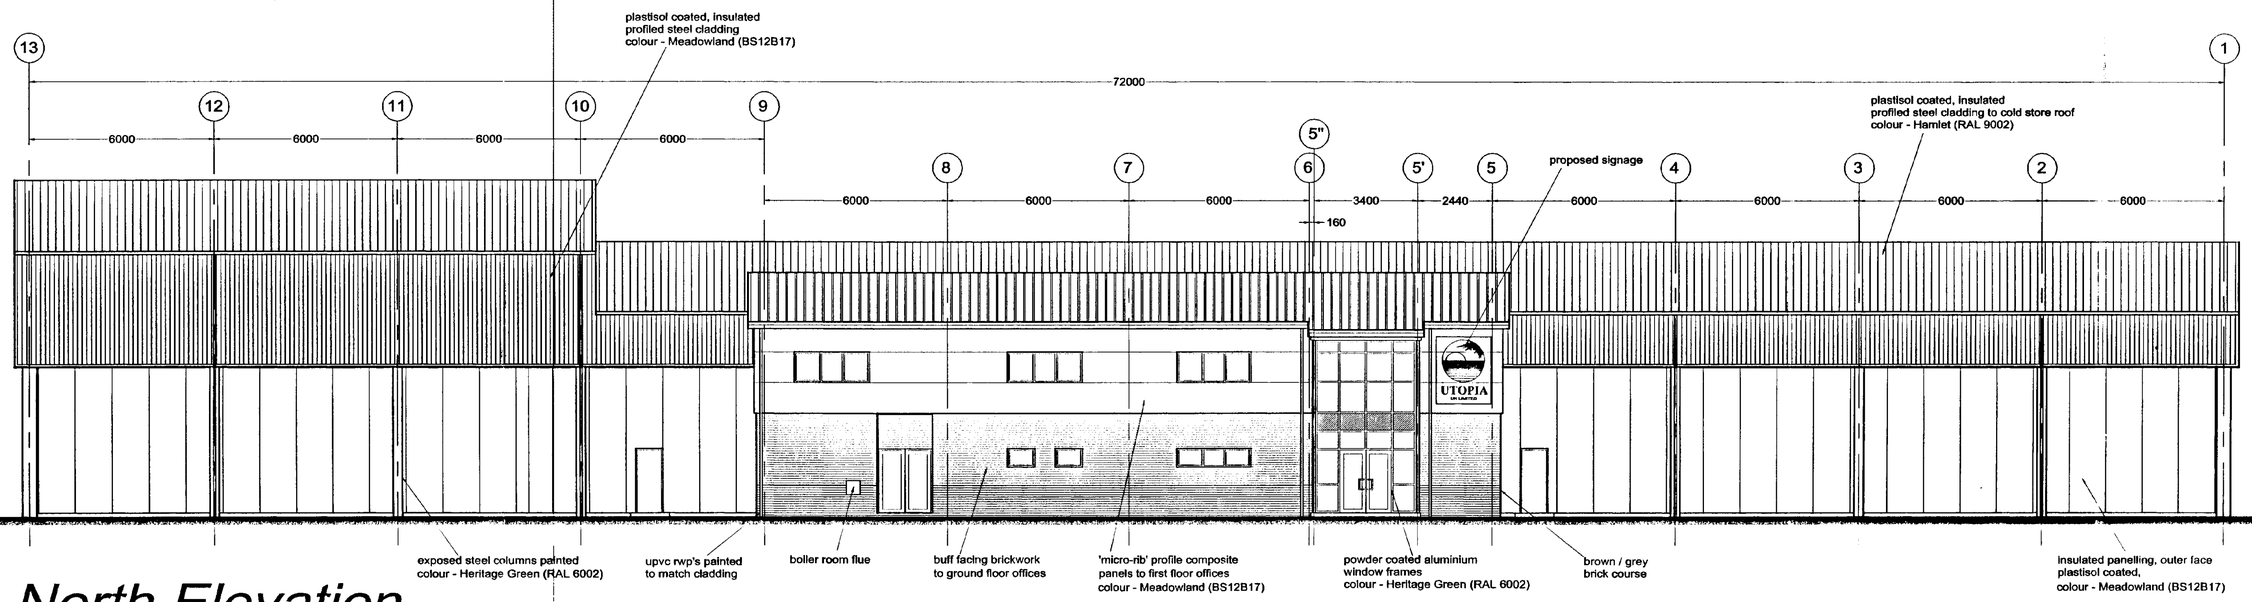

North Elevation

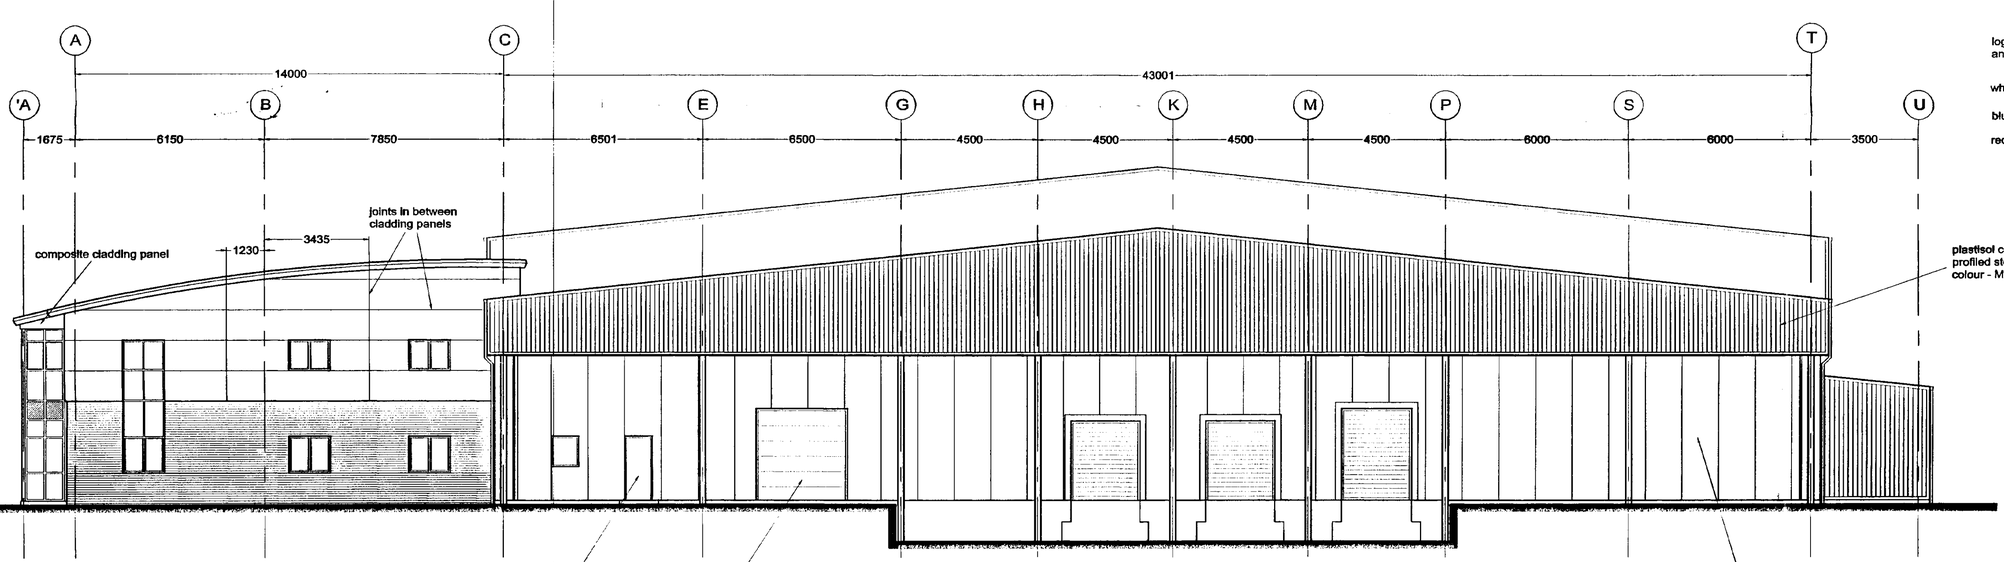

West Elevation

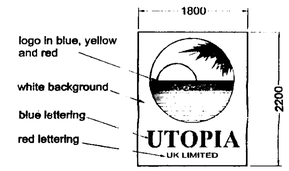

SIGNAGE DETAILS
1:50

DETERMINED PLAN

LINDUM GROUP

COPYRIGHT

COPYRIGHT OF THIS DRAWING BELONGS TO LINDUM GROUP LIMITED AND ITS SUBSIDIARY AND ASSOCIATED COMPANIES AND NO PART THEREOF MAY BE REPRODUCED OR UTILISED IN ANY WAY WHATSOEVER WITHOUT THE PRIOR WRITTEN CONSENT OF LINDUM.

USE FIGURED DIMENSIONS ONLY

REVISIONS:-

A: 24/08/99: Rain water pipes and boiler room flue added to drawing, brickwork design to office revised.

B: 08/10/99: Drawing generally updated.

B: 11/11/99: Extra signage details added.

RECEIVED
HOUSING & PLANNING
12 NOV 1999
Ref: 1155/99

UTOPIA
UK LIMITED

LINDUM CONSTRUCTION
Lindum House, Whisby Road, Lincoln LN6 3QX
Telephone: (01522) 500300 Fax: (01522) 500377


client
UTOPIA UK LTD

project
COLD STORE & OFFICES
ENTERPRISE WAY
SPALDING

drawing
NORTH & WEST ELEVATIONS

date JUNE 1999 | scale 1:100

drawing no 6455 / 10 | revision C

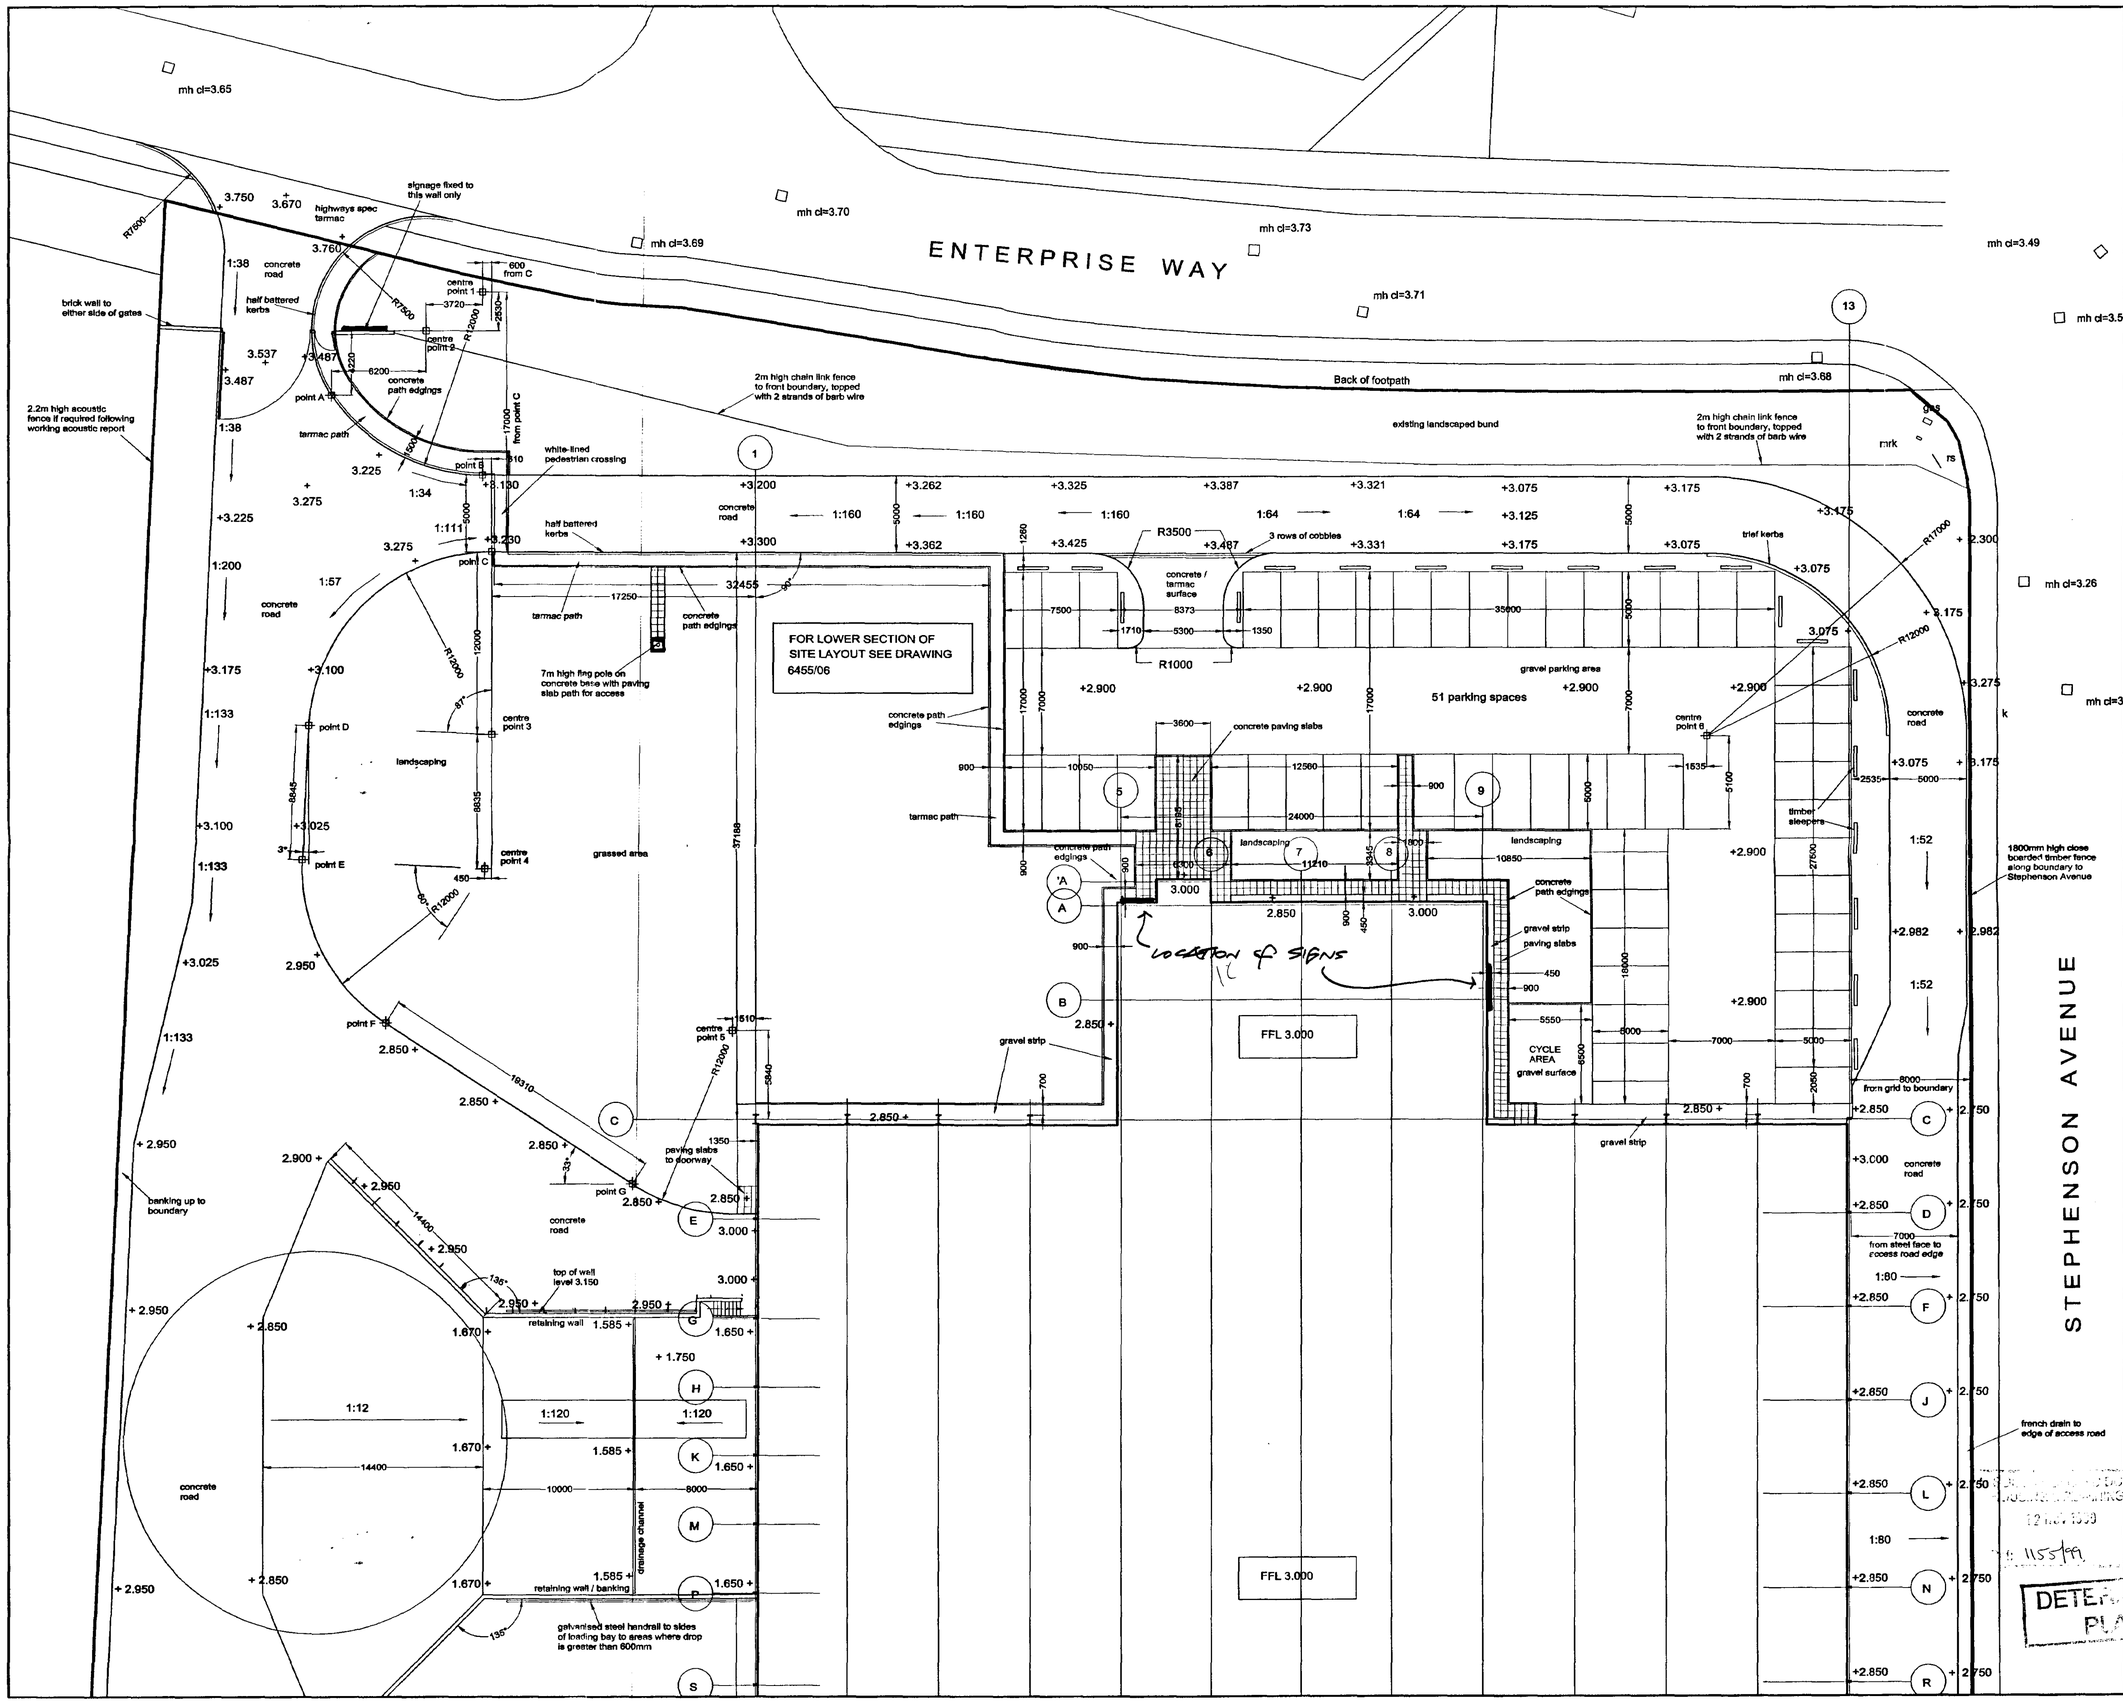

LINDUM GROUP

COPYRIGHT

COPYRIGHT OF THIS DRAWING BELONGS TO LINDUM GROUP LIMITED AND ITS SUBSIDIARY AND ASSOCIATED COMPANIES AND NO PART THEREOF MAY BE REPRODUCED OR UTILISED IN ANY WAY WHATSOEVER WITHOUT THE PRIOR WRITTEN CONSENT OF LINDUM.

USE FIGURED DIMENSIONS ONLY

UTOPIA
UK LIMITED

D.29/09/99: Flag pole, fencing notes, walls to entrance and pavings adjacent to Stephenson Avenue added. Parking layout revised, handrails to loading dock shown.

C.17/09/99: Single vehicle entrance gate added, pedestrian gate added, path near highway updated.

B.08/07/99: Levels to loading bay area revised.

A.28/06/99: Loading bay area revised. Materials added to external works. Car park levels added.

LINDUM

LINDUM CONSTRUCTION

Lindum House, Whisby Road, Lincoln LN6 3QX

Telephone: (01522) 500300 Fax: (01522) 500377

client
UTOPIA UK LTD

project
COLD STORE & OFFICES

ENTERPRISE WAY
SPALDING

drawing
EXTERNAL WORKS - UPPER SECTION

date
JUNE 1999

scale
1:200

drawing no.
6455/03

revision
D

DETER... PL...