

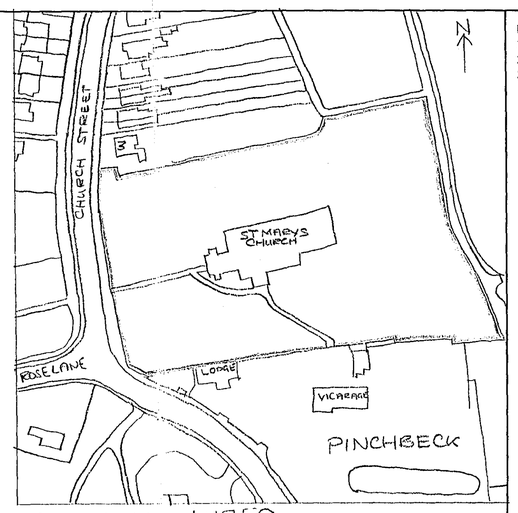


SITE PLAN 1:1250

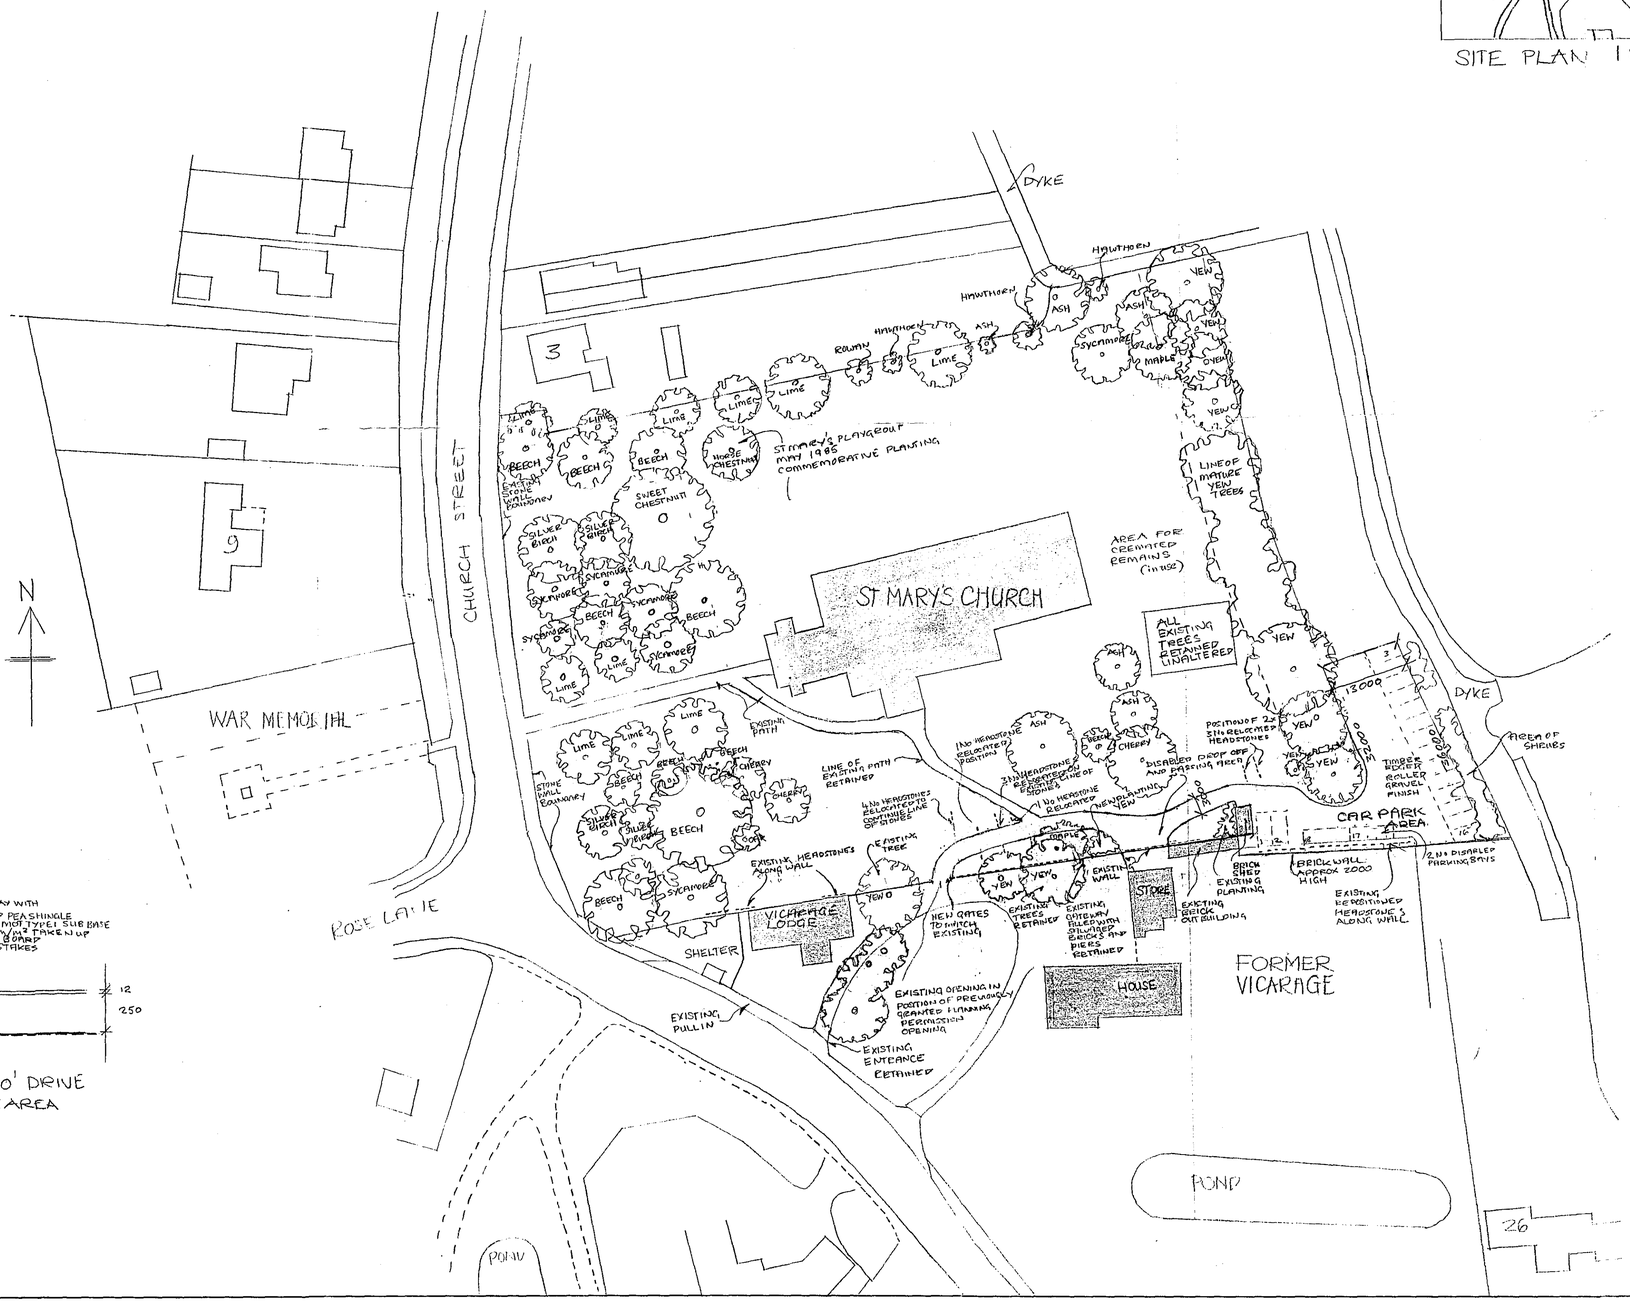

3000mm WIDE DRIVEWAY WITH 12mm NOMINAL ROLLED PEASHINGLE ON 250mm BLINDED MOT TYPE1 SUB BASE ON GEOTEXTILE 2.50kN/m² TAKEN UP TO 2250 TIMBER EDGE & PEGS PEGGED WITH TIMBER STAKES

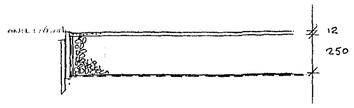

SECTION THRO' DRIVE AND CAR PARK AREA 1:20

Notes
1. DO NOT SCALE FROM THIS DRAWING
2. CHECK ALL DIMENSIONS ON SITE
3. THIS DRAWING IS THE COPYRIGHT OF MARSHALL SISSON, ARCHITECT

Revisions

A	FEB06	
B	AUG 06	ADDITIONAL NOTES ADDED TREES ADDED THROUGHOUT CHURCHYARD

MARSHALL SISSON, ARCHITECT
HARCOURT OFFICES, 56 HIGH STREET
HEMINGFORD GREY
HUNTINGDON, PE28 9BJ
Telephone: 01480 461101
Facsimile: 01480 492188
Email: msisson@btconnect.com

Client
ST MARY'S CHURCH PINCHBECK PAROCHIAL CHURCH COUNCIL

Job title
ACCESS ARRANGEMENTS

SHDC
Planning & Development
17 AUG 2006
Ref: 1156/06

Drawing title
PROPOSED LAYOUT

Scale	Date	Drawn
1:500	FEB 06	HWMS

Drawing Number
SMAPIN/Access/02B

DETERMINED PLAN