
Copyright KMB Ltd.
Do Not Scale This Drawing

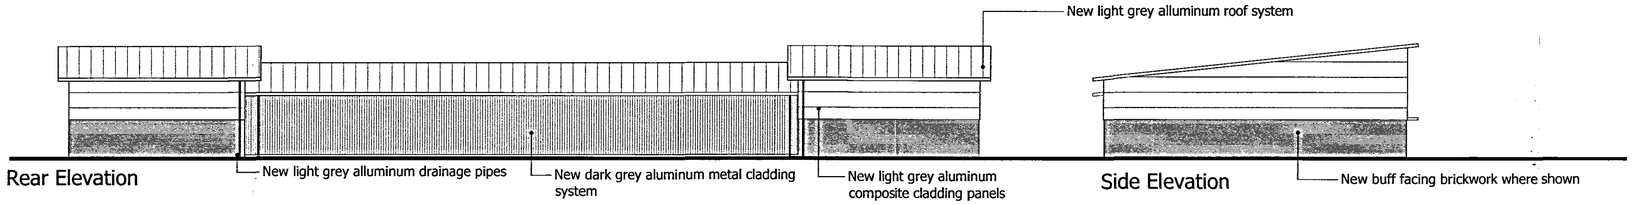


Rear Elevation

Side Elevation

Front Elevation

Side Elevation

Plots 1 to 5 and 6 to10

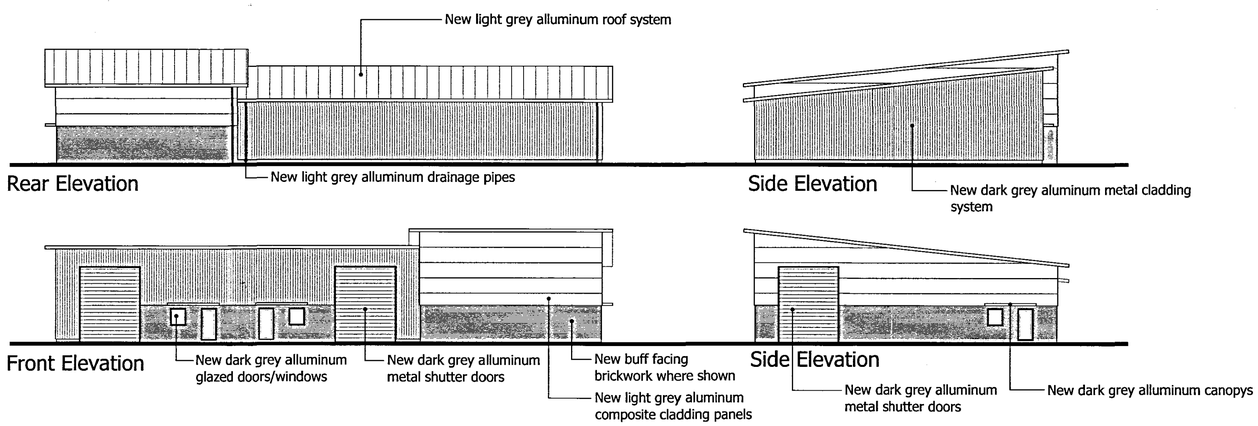

Rear Elevation

Side Elevation

Front Elevation

Side Elevation

Plots 11 to 13

SHDC
PLANNING & DEVELOPMENT
2 3 AUG 2007
Ref. 1161/07

DETERMIN.
PLAN

Rev	Date	Description	Drawn	Check'd
B	30-07-07	Updated to lastest scheme	LPC	SC
A	14-05-07	Elevations Altered	LPC	SC

Amendments

Drawing Status

Preliminary [x]
Comments [ ]
Construction [ ]

KMB

■ Quantity Surveying ■ Architecture
■ Project Management ■ Planning Supervision

PROJECT TITLE
Proposed Industrial Estate
Plot 4, The Business Park
Warden Tree Lane
Pinchbeck

CLIENT
DBM PROPERTIES LTD

DRAWING TITLE
Feasibility Scheme A - Elevations

SCALE	DATE		
1:200 @ A1	March 2007		
DRAWN BY	CHECKED BY	DRAWING No.	REV
LPC	SC	300/1443- 02	B

The Old Bake House, Kirton, Lincolnshire, PE20 1EH
t: 01205 724016 f: 01205 723631 e: Kmb@kmb-ltd.co.uk