
DO NOT SCALE THIS DRAWING. THE CONTRACTOR IS DEEMED TO HAVE CHECKED ALL DIMENSIONS ON SITE AND REPORT ANY DISCREPANCIES TO OGLESBY & LIMB LTD.
THE CONTENTS OF THIS DRAWING ARE COVERED BY COPYRIGHT AND REMAIN THE PROPERTY OF OGLESBY & LIMB LTD. WRITTEN APPROVAL MUST BE OBTAINED FROM OGLESBY & LIMB LTD PRIOR TO DUPLICATION OR REPRODUCTION OF THIS DRAWING OR ITS CONTENTS.
ANY DIMENSIONS NOT SHOWN ARE TO BE CHECKED AND AGREED WITH OGLESBY & LIMB LTD.

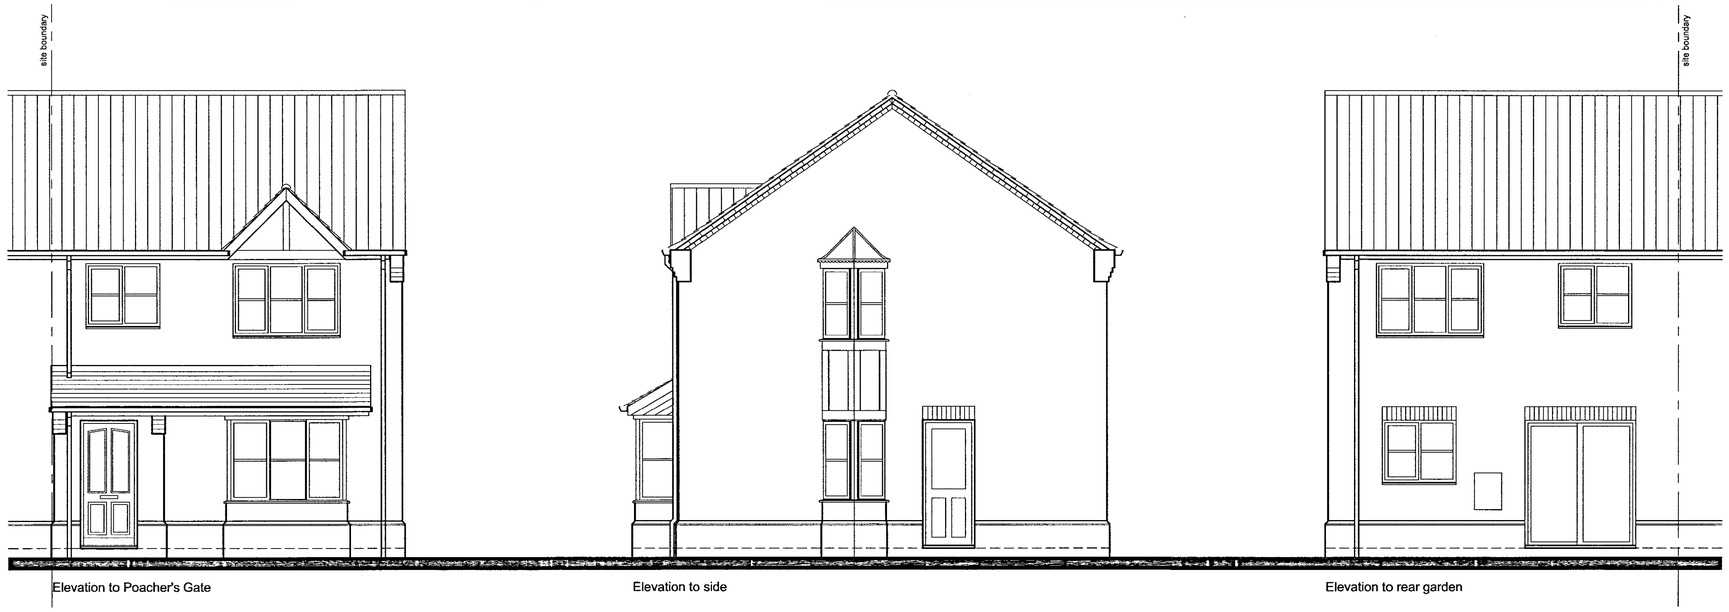


Elevation to Poacher's Gate

Elevation to side


Elevation to rear garden




Site Location Plan
Scale 1:1250

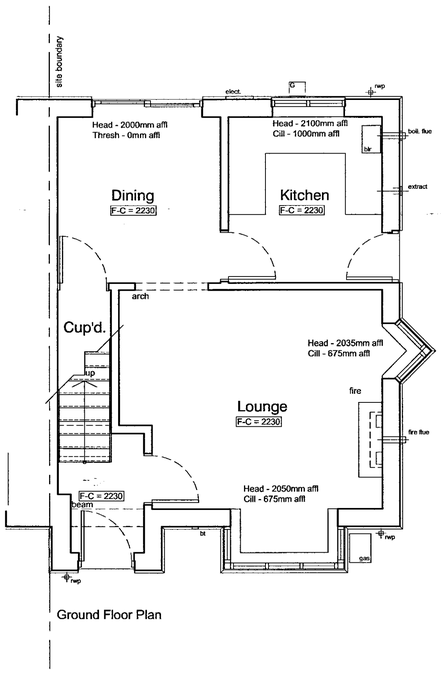

Ground Floor Plan

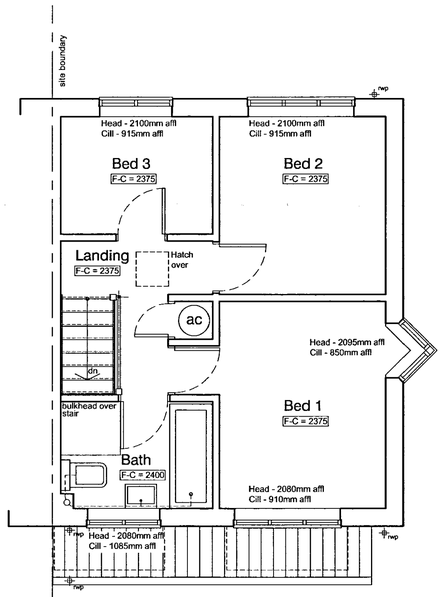


First Floor Plan

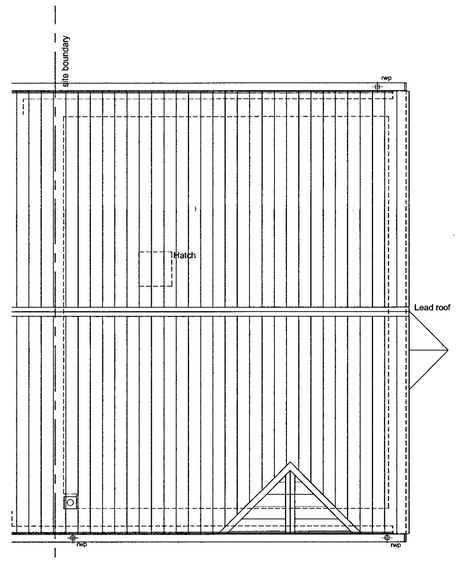


Roof Plan


SHDC
Planning & Development
24 AUG 2007
Ref: 1163/07

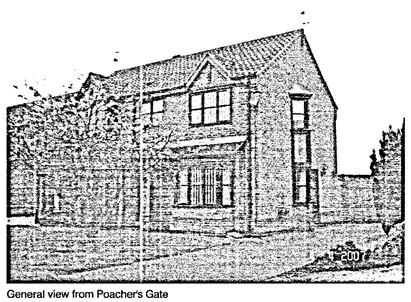


General view from Poacher's Gate

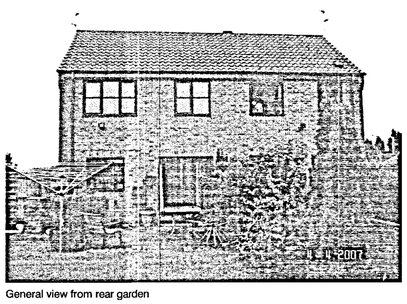


General view from rear garden

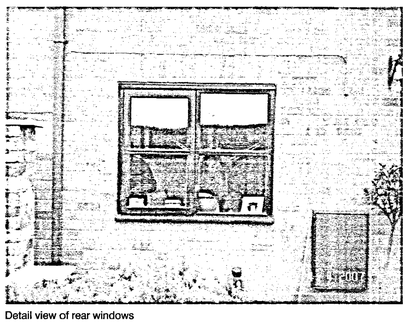

Detail view of rear windows

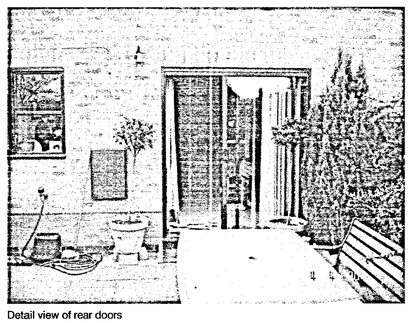

Detail view of rear doors

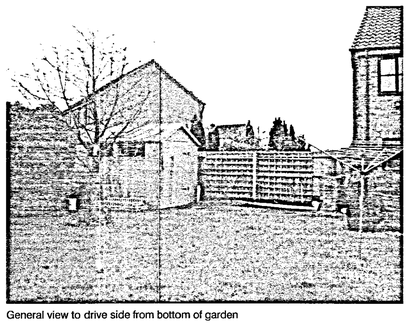

General view to drive side from bottom of garden

Ref:	date:	Description:	by:
Revisions			

Oglesby & Limb Ltd
Chartered Architects
and Building Surveyors
67 London Road
Newark, Notts
NG24 1RZ
Tel: 01636 702030
Fax: 01636 703740
e-mail: design@o l ltd.co.uk

Client:
Mr C Todd

DETERMINED PLAN

Project:
Proposed extension to house at
23 Poacher's Gate
Pinchbeck
Spalding

Drawing Title:
Plans, elevations & site plan as existing
SURVEY DRAWING

Date:	Apr. 2007	Scale:	1:50 & 1:1250
Drawn by:	ajo	Checked by:	dal

Drawing Number:	Rev:
A0701 - 02	