
REVISION

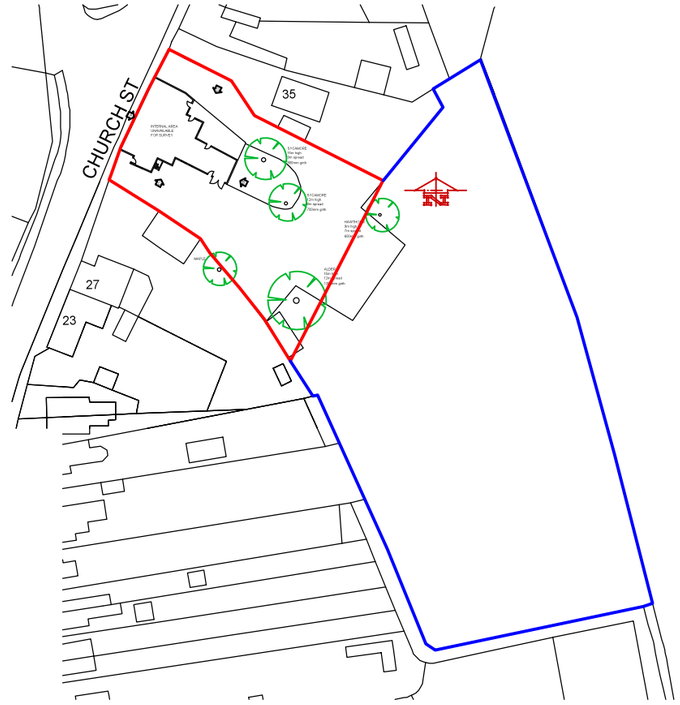

EXISTING SITE PLAN @ 1:500



EXISTING LOCATION PLAN @ 1:1250

SCALE 1:500

0m 5 10 15 20 30 40 50

SCALE 1:1250

0m 10 15 20 30 40 50 100

© THE CONTENTS OF THIS DRAWING REMAIN THE SOLE PROPERTY OF WELLSFIELD ASSOCIATES AND MUST NOT BE COPIED OR REPRODUCED WITHOUT PRIOR PERMISSION.

FULL SURVEY NOT CARRIED OUT, DRAWING PRODUCED USING INFORMATION SUPPLIED BY THE CLIENT

Wellsfield
Associates

project
BELL INN
33 CHURCH STREET
PINCHBECK
SPALDING
PE11 3UB
EXISTING SITE/LOCATION PLANS

date	OCT 17
drawn	MCK
scale	1:100 @ A3
drg no.	3449-09