
REVISION

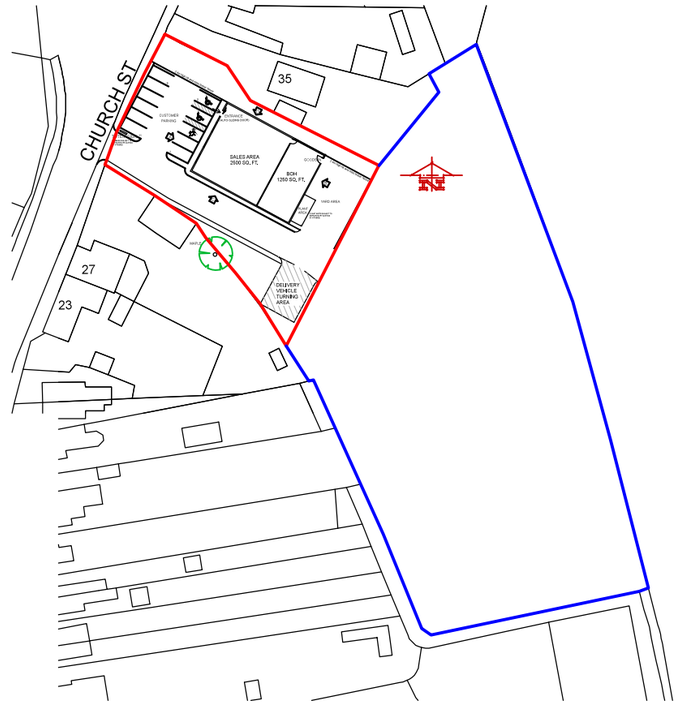

PROPOSED SITE PLAN @ 1:500



PROPOSED LOCATION PLAN @ 1:1250

SCALE 1:500

0m 5 10 15 20 30 40 50

SCALE 1:1250

0m 10 15 20 30 40 50 100

© THE CONTENTS OF THIS DRAWING REMAIN THE SOLE PROPERTY OF WELLSFIELD ASSOCIATES AND MUST NOT BE COPIED OR REPRODUCED WITHOUT PRIOR PERMISSION.

FULL SURVEY NOT CARRIED OUT, DRAWING PRODUCED USING INFORMATION SUPPLIED BY THE CLIENT

Wellsfield Associates

project
BELL INN
33 CHURCH STREET
PINCHBECK
SPALDING
PE11 3UB
PROPOSED SITE/LOCATION PLANS

date	drawn
NOV 17	MCK

scale	drg no.
1:100 @ A3	3449-10