

All dimensions must be checked on site.
Written dimensions to take precedence.
The copyright of this drawing is the property of Templeman Associates Ltd

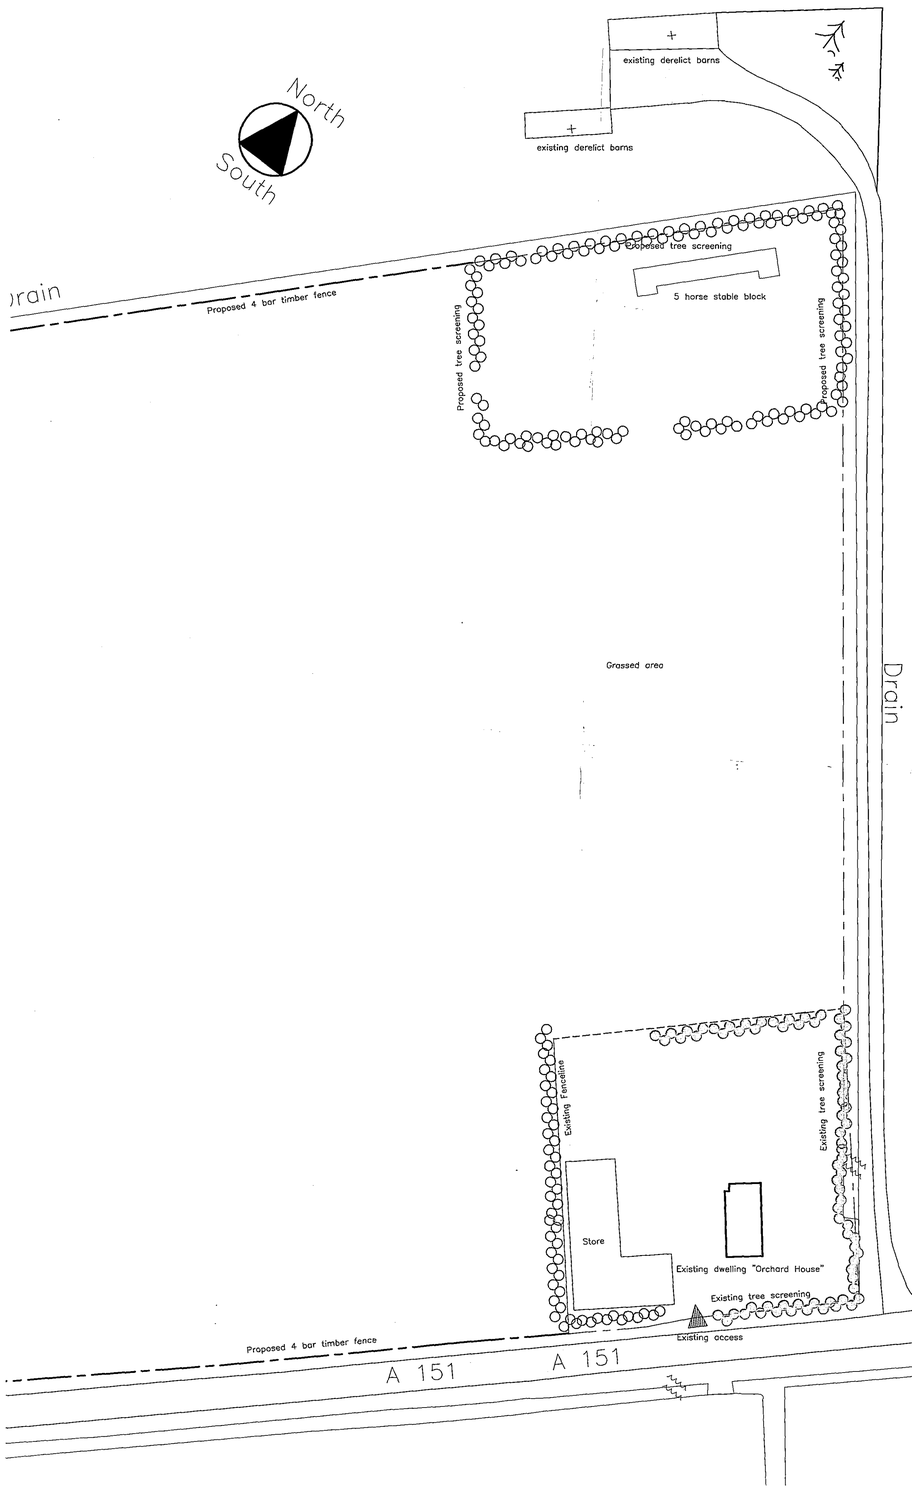

PART SITE PLAN
SCALE 1:500

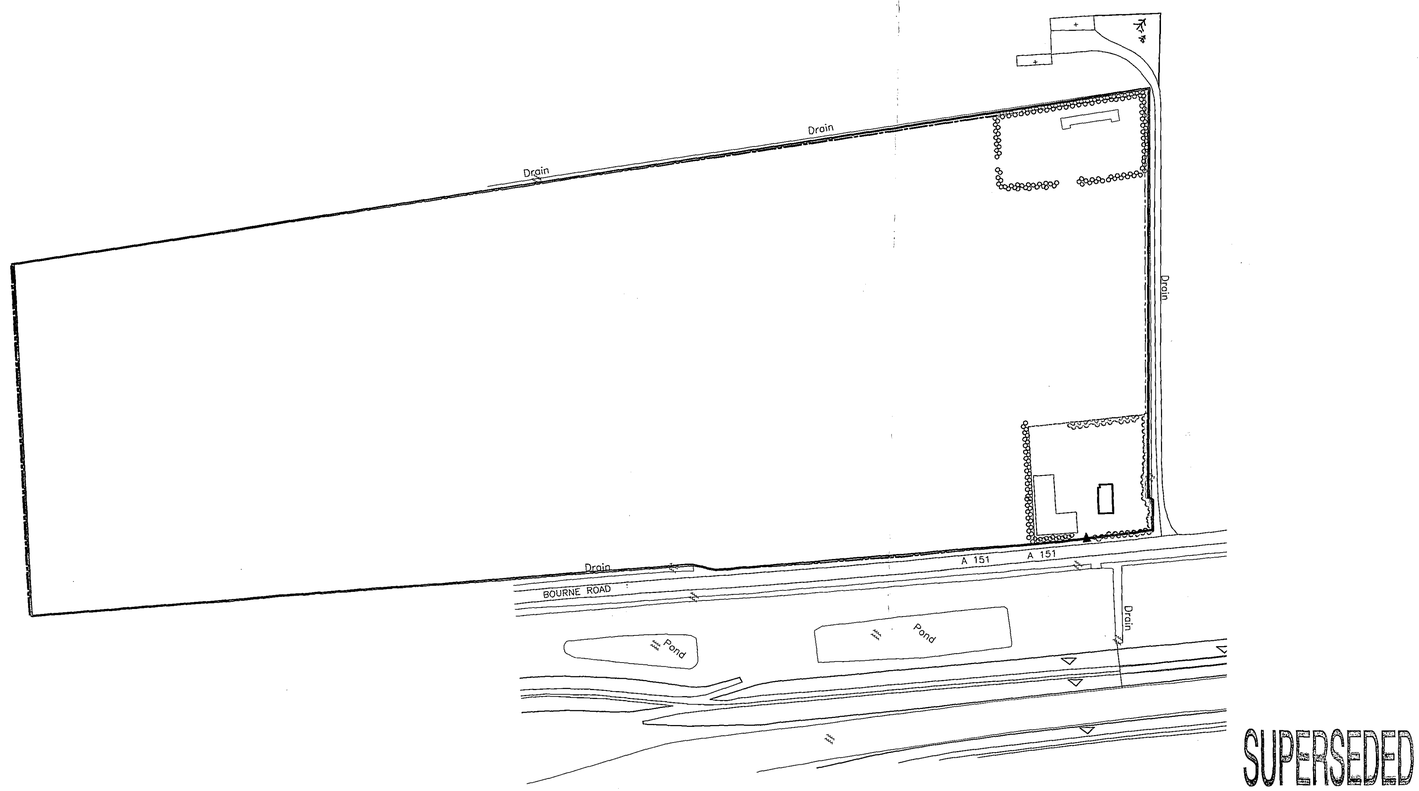

SITE LOCATION PLAN
SCALE 1:1250

SUPERSEDED

SKDC
Planning & Development
22 AUG 2006
Ref: 1176/06

DETERMINED PLAN

Revisions	Date	Description
A	Jul 06	Scheme amended to 5 stables
Amendments		

Templeman
DESIGN
RICS
Templeman Associates Ltd
Lilton House, Global Business Park
Saville Road, Peterborough. PE3 7PR
Tel: (01733) 843380 Fax: (01733) 333976

Project Title: Proposed Stables at Orchard House, Bourne Road West Pinchbeck	Drawing Title: Scheme Plans
Works Request No.	Dwg No 300905/01 rev A
Drawn RG Date Jan 04	Project Status
Checked GECT Date Jan 04	Draft ●
Scale / CAD Ref	Tender / Construction / As Built