

All dimensions must be checked on site.
Written dimensions to take precedence.
The copyright of this drawing is the property of Templeman Associates Ltd

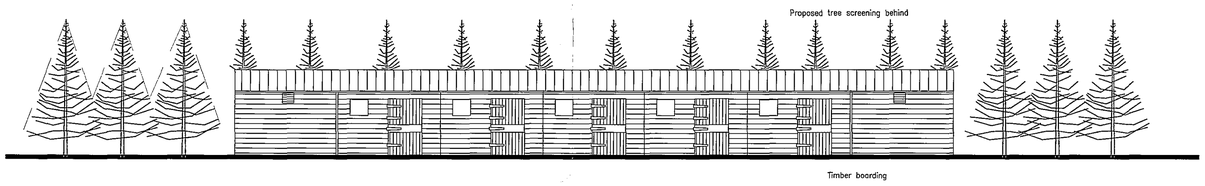

FRONT ELEVATION
SCALE 1:100




END ELEVATION
SCALE 1:100

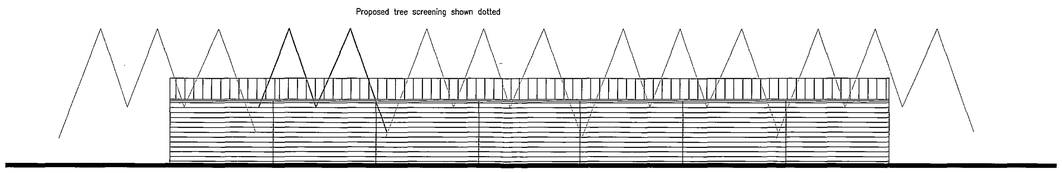

REAR ELEVATION
SCALE 1:100



END ELEVATION
SCALE 1:100

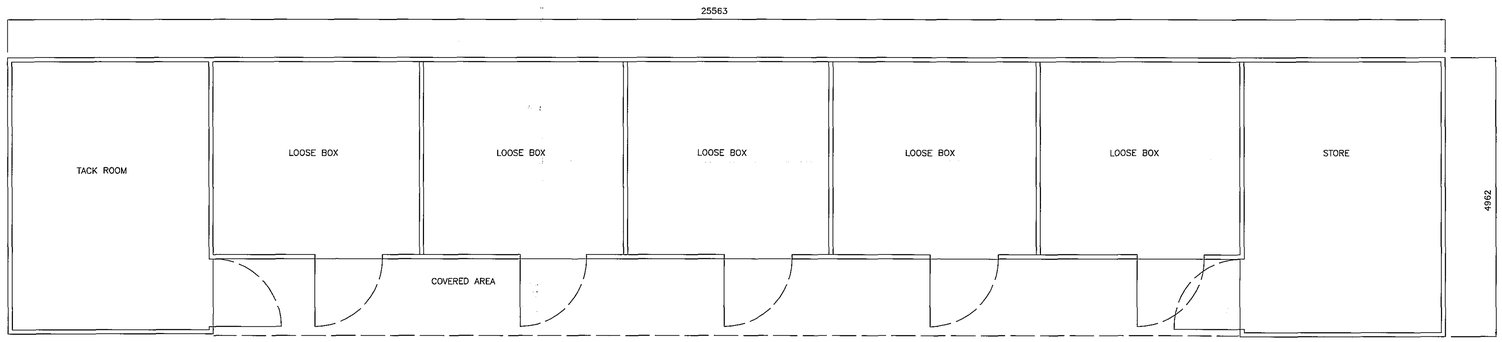

5 HORSE STABLE BLOCK PLAN
SCALE 1:50

DETERMINED
PLAN

SWDC
Planning & Development
22 AUG 2006
Ref: 1176/06

Revisions	Date	Description
A	Jul 06	Scheme amended to 5 stables

Amendments

Templeman Associates Ltd
Litton House, Global Business Park
Saville Road, Peterborough. PE3 7PR
Tel: (01733) 843380 Fax: (01733) 333976

Project Title: Proposed Stables at Orchard House, Bourne Road West Pinchbeck	Drawing Title: Stable Plan & Elevations
Works Request No:	Dwg No: 300905/02 rev A
Drawn: RG Date: Jan 04	Project Status
Checked: GECT Date: Jan 04	● Draft
Scale:	CAD Ref: Tender / Construction / As Built