

All dimensions must be checked on site.
Written dimensions to take precedence.
The copyright of this drawing is the property of Templeman Associates Ltd

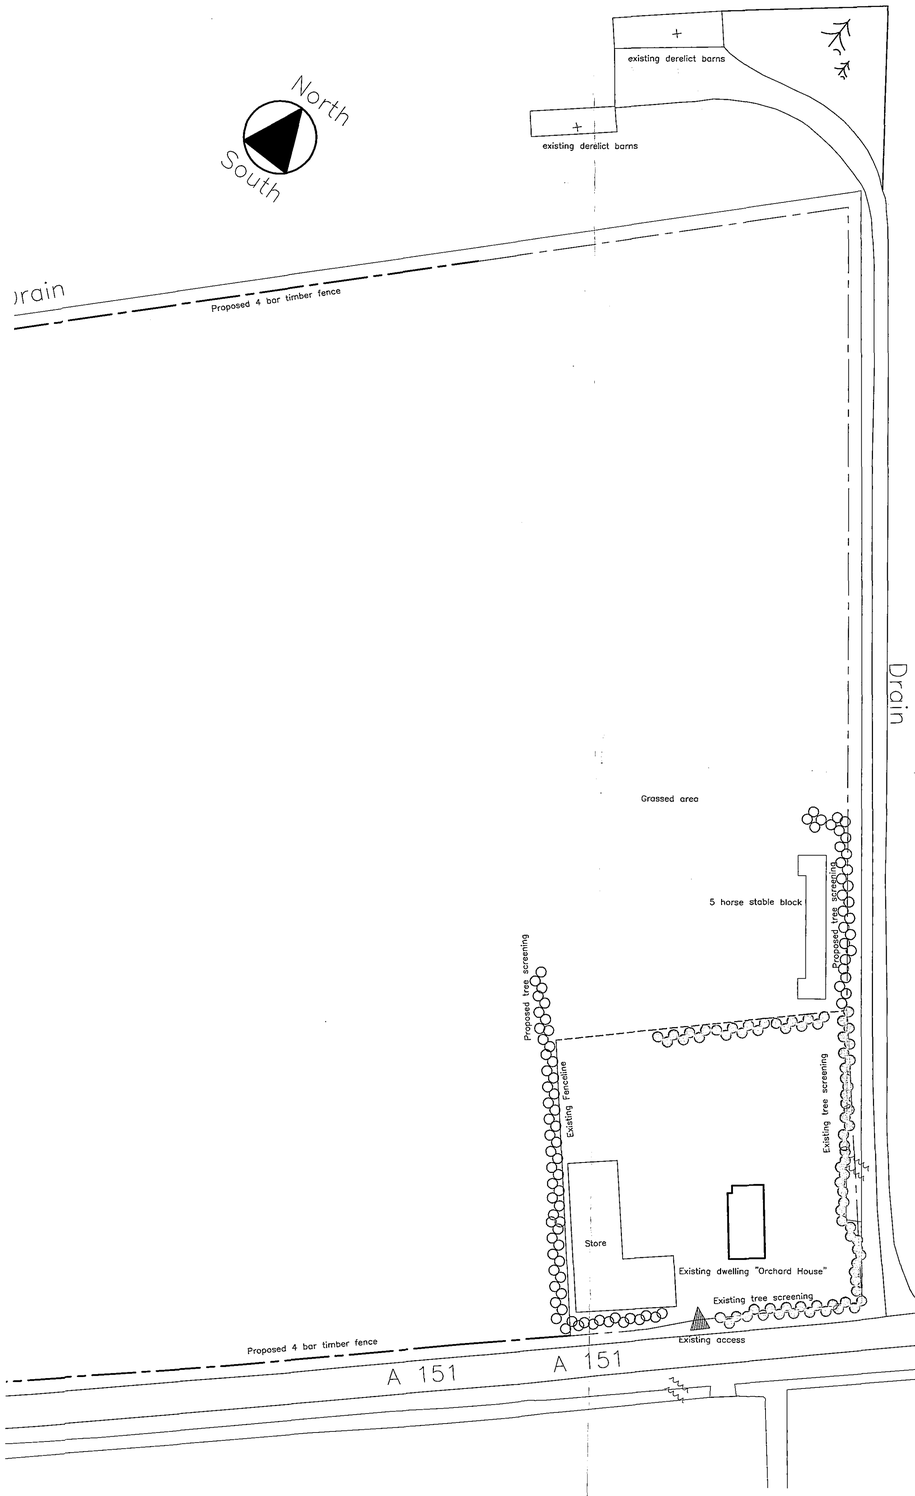

PART SITE PLAN
SCALE 1:500

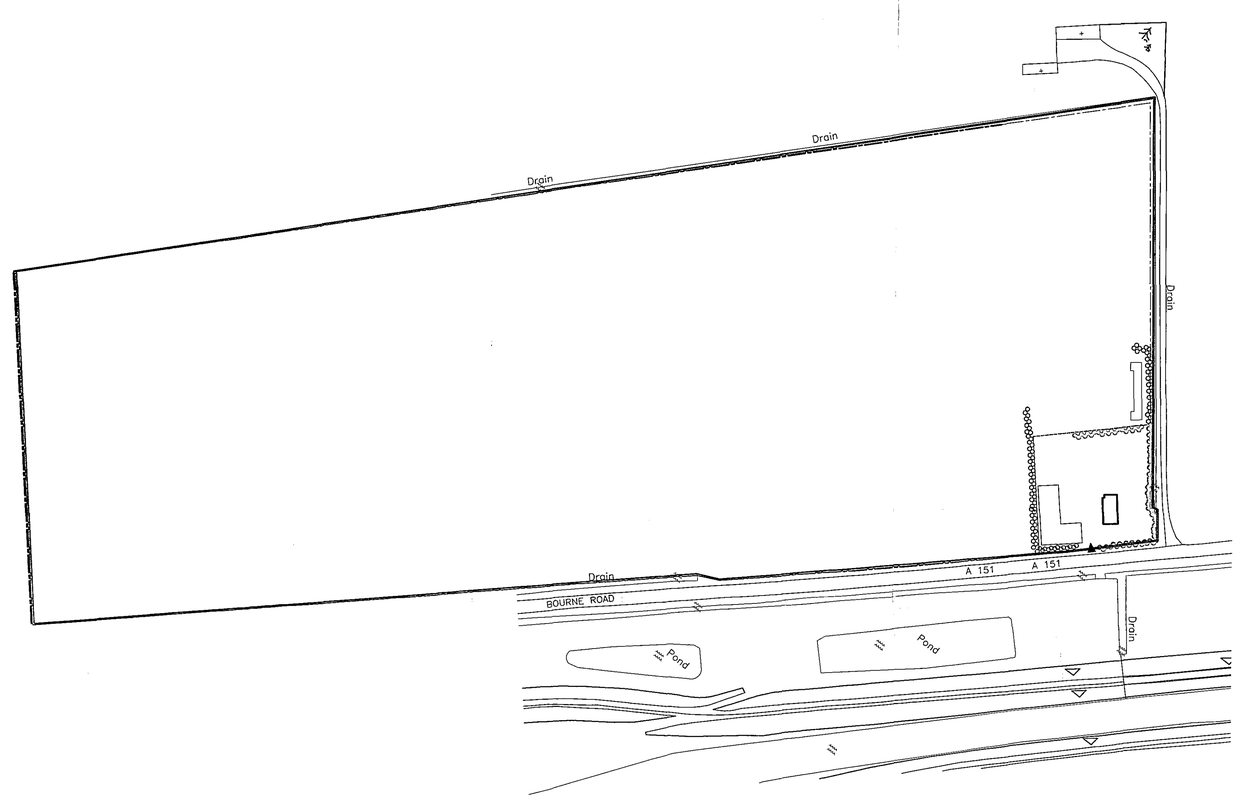

SITE LOCATION PLAN
SCALE 1:1250

AMENDED PLAN
Ref. A1

SHDC
Planning & Development
15 NOV 2006
Ref:

SHDC
Planning & Development
15 NOV 2006
Ref: 1176/06

DETERMINED PLAN

Revisions	Date	Description
B	Nov 06	Stable siting amended
A	Jul 06	Scheme amended to 5 stables
Amendments		

Templeman
DESIGN
RICS
Templeman Associates Ltd
Litton House, Global Business Park
Saville Road, Peterborough. PE3 7PR
Tel: (01733) 843380 Fax: (01733) 333976

Project Title: Proposed Stables at Orchard House, Bourne Road West Pinchbeck	Drawing Title: Scheme Plans
Works Request No.	Dwg No 300905/01 rev B
Drawn RG Date Jan 04	Project Status
Checked GECT Date Jan 04	● Draft
Scale / CAD Ref	Tender
	Construction
	As Built