



3.0m easement
9
8
3.0m
7
1
2
3
New hawthorne hedging.
Existing tree retained.
New footway to be constructed within existing highway boundary from new road junction onto Flaxmill Lane to junction with Crossgate as indicated.
Crossgate

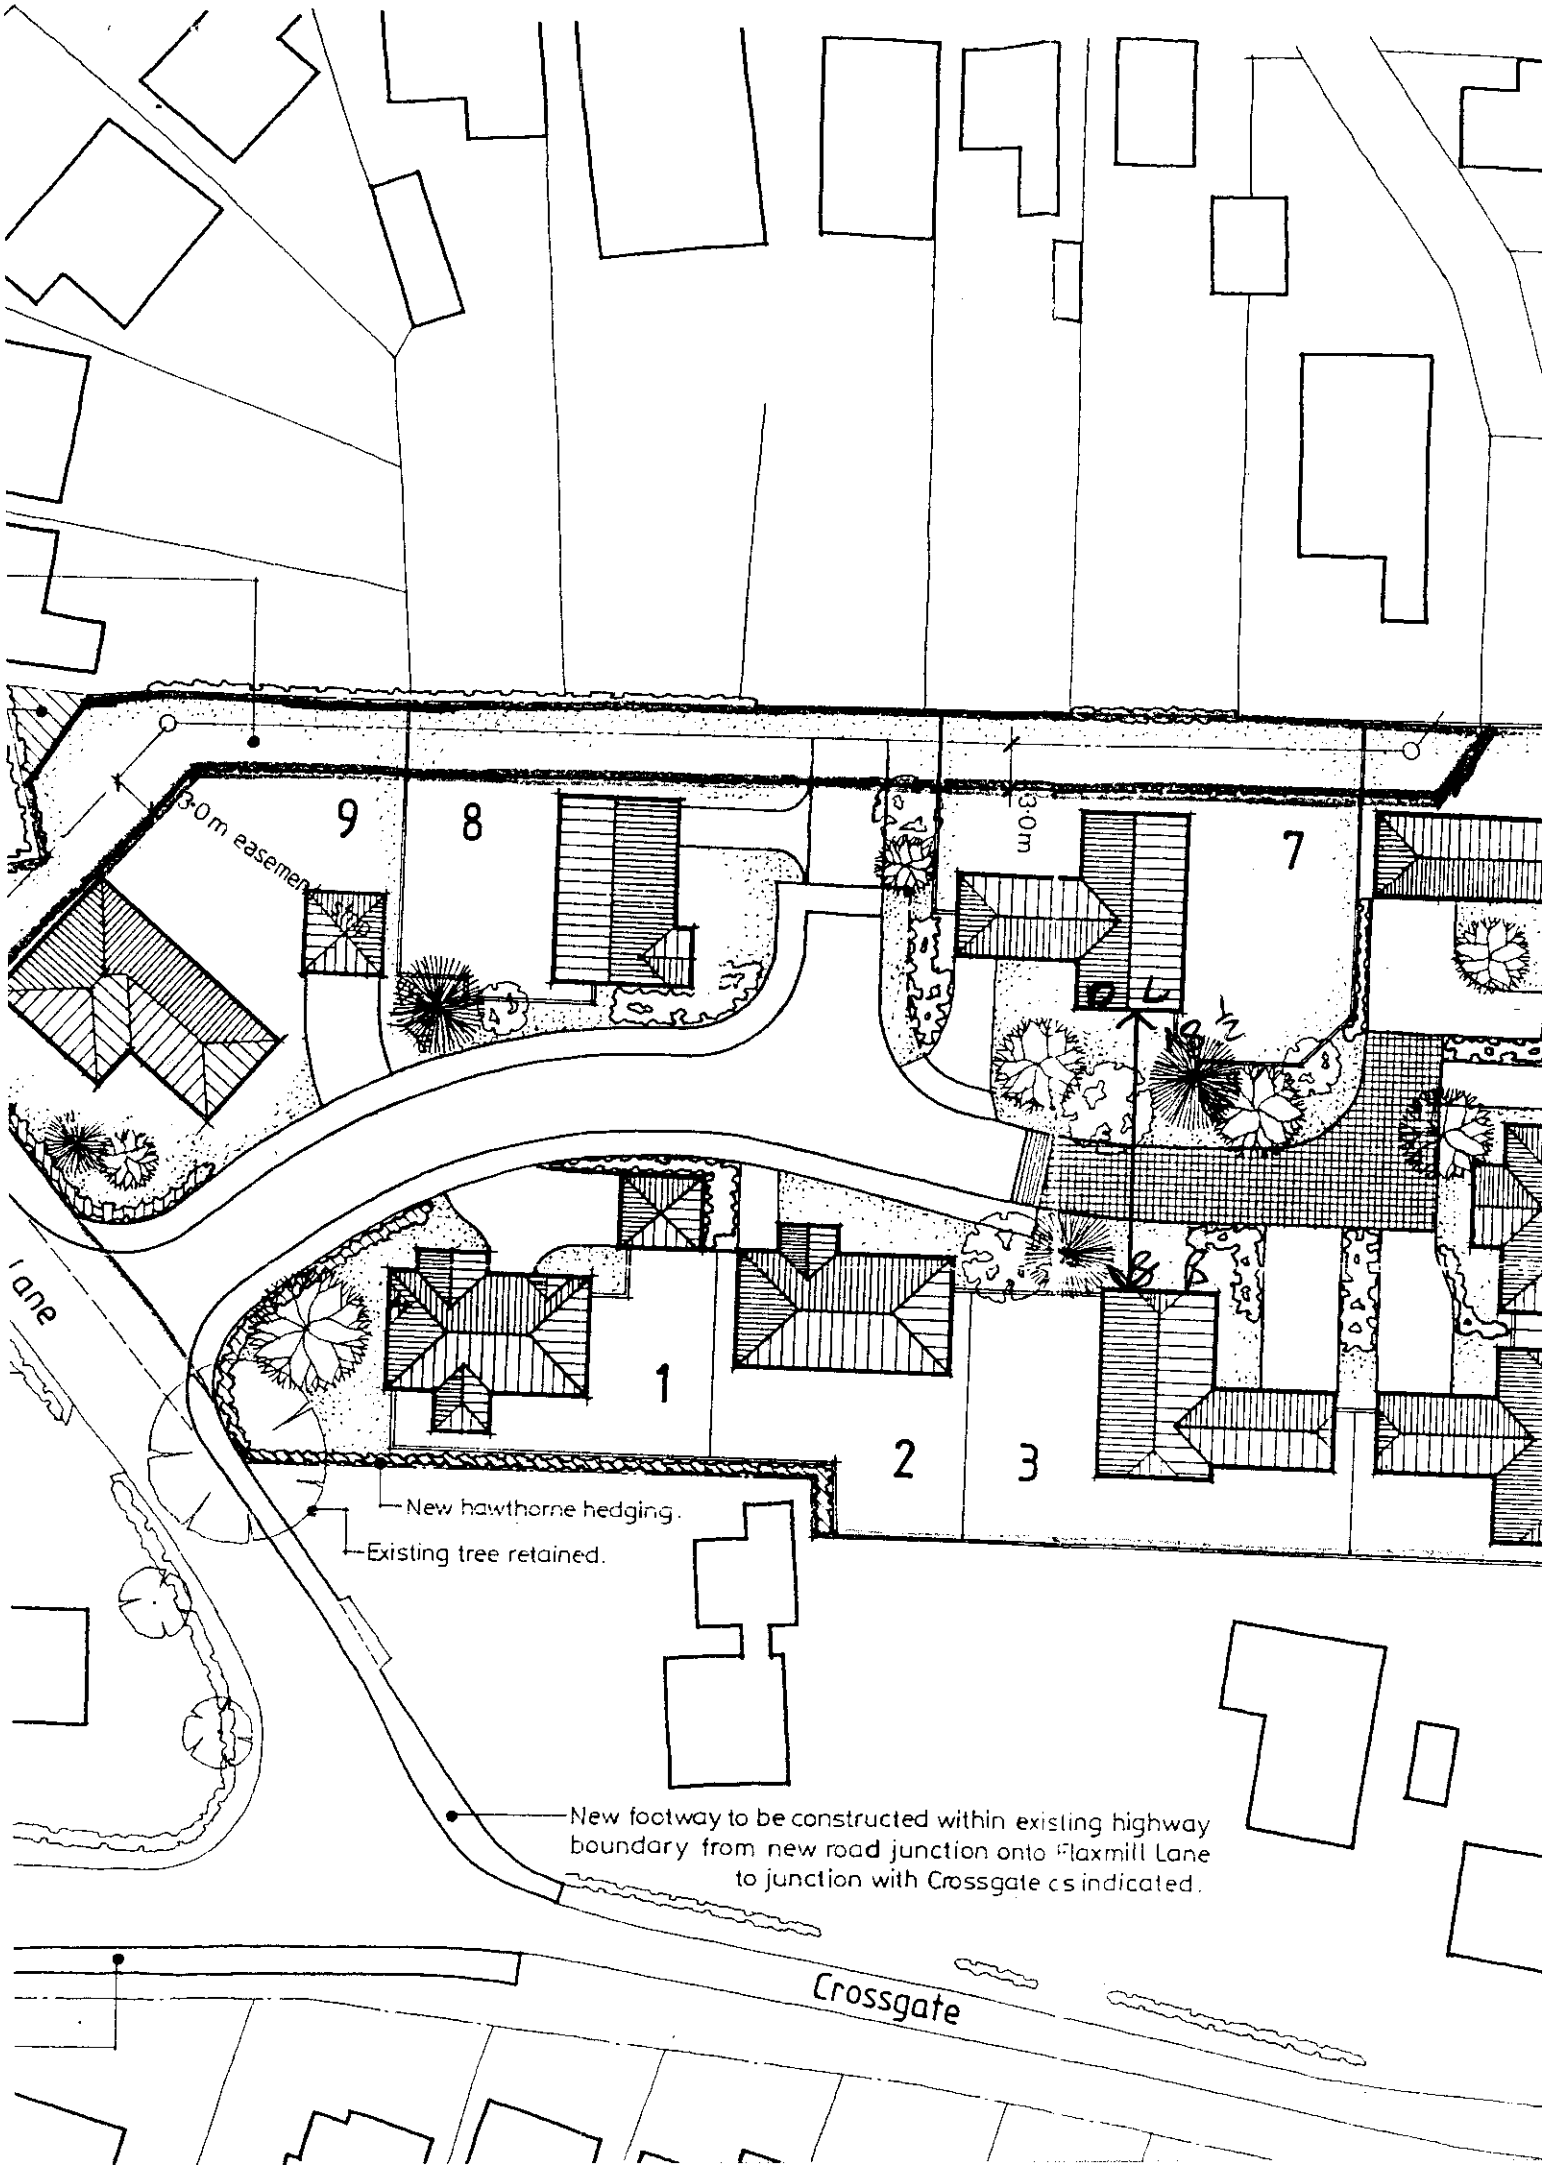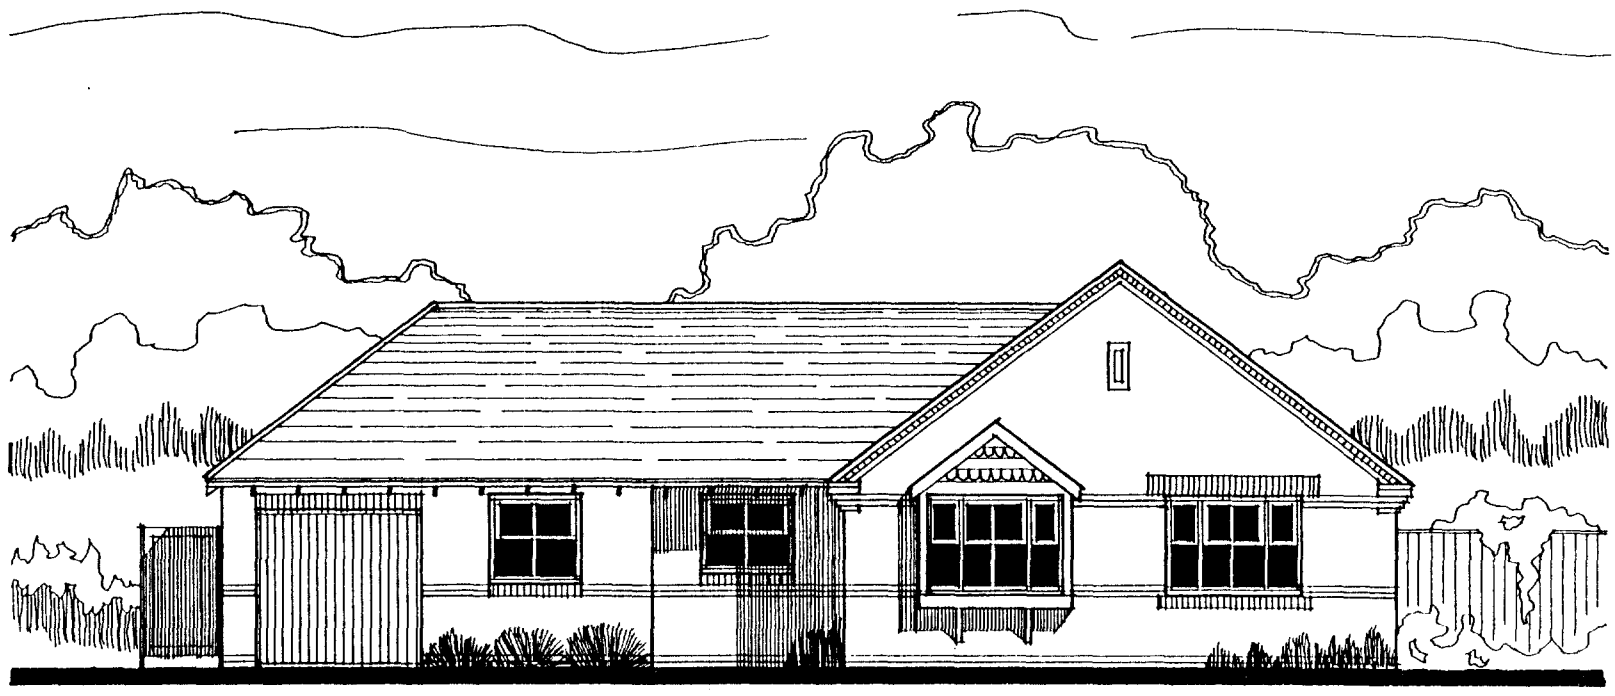


front elevation

re

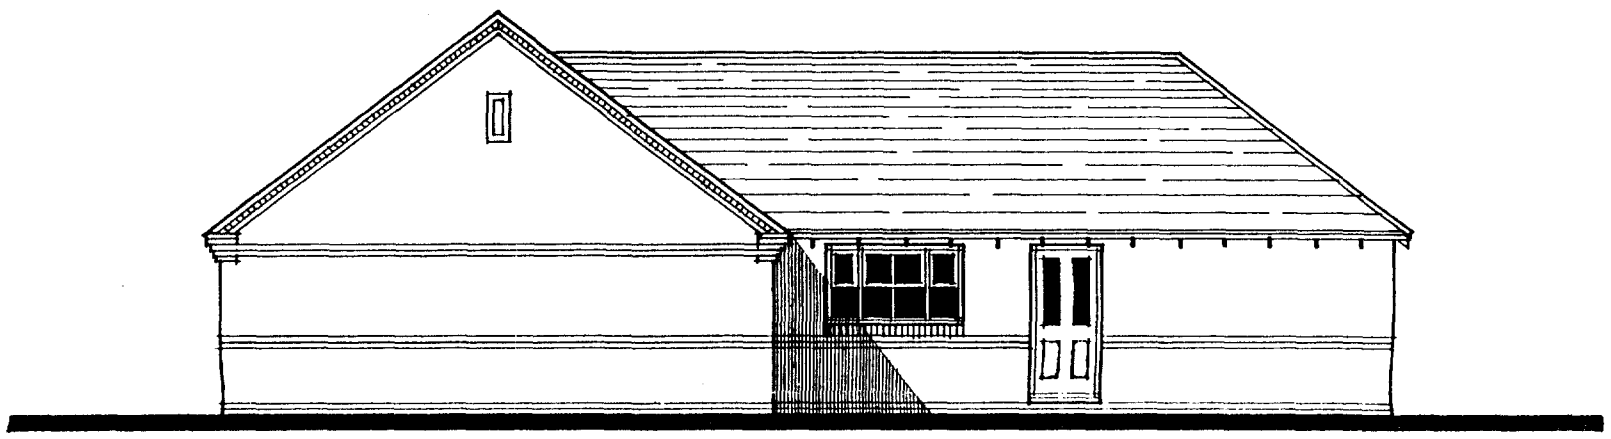

side elevation

sic

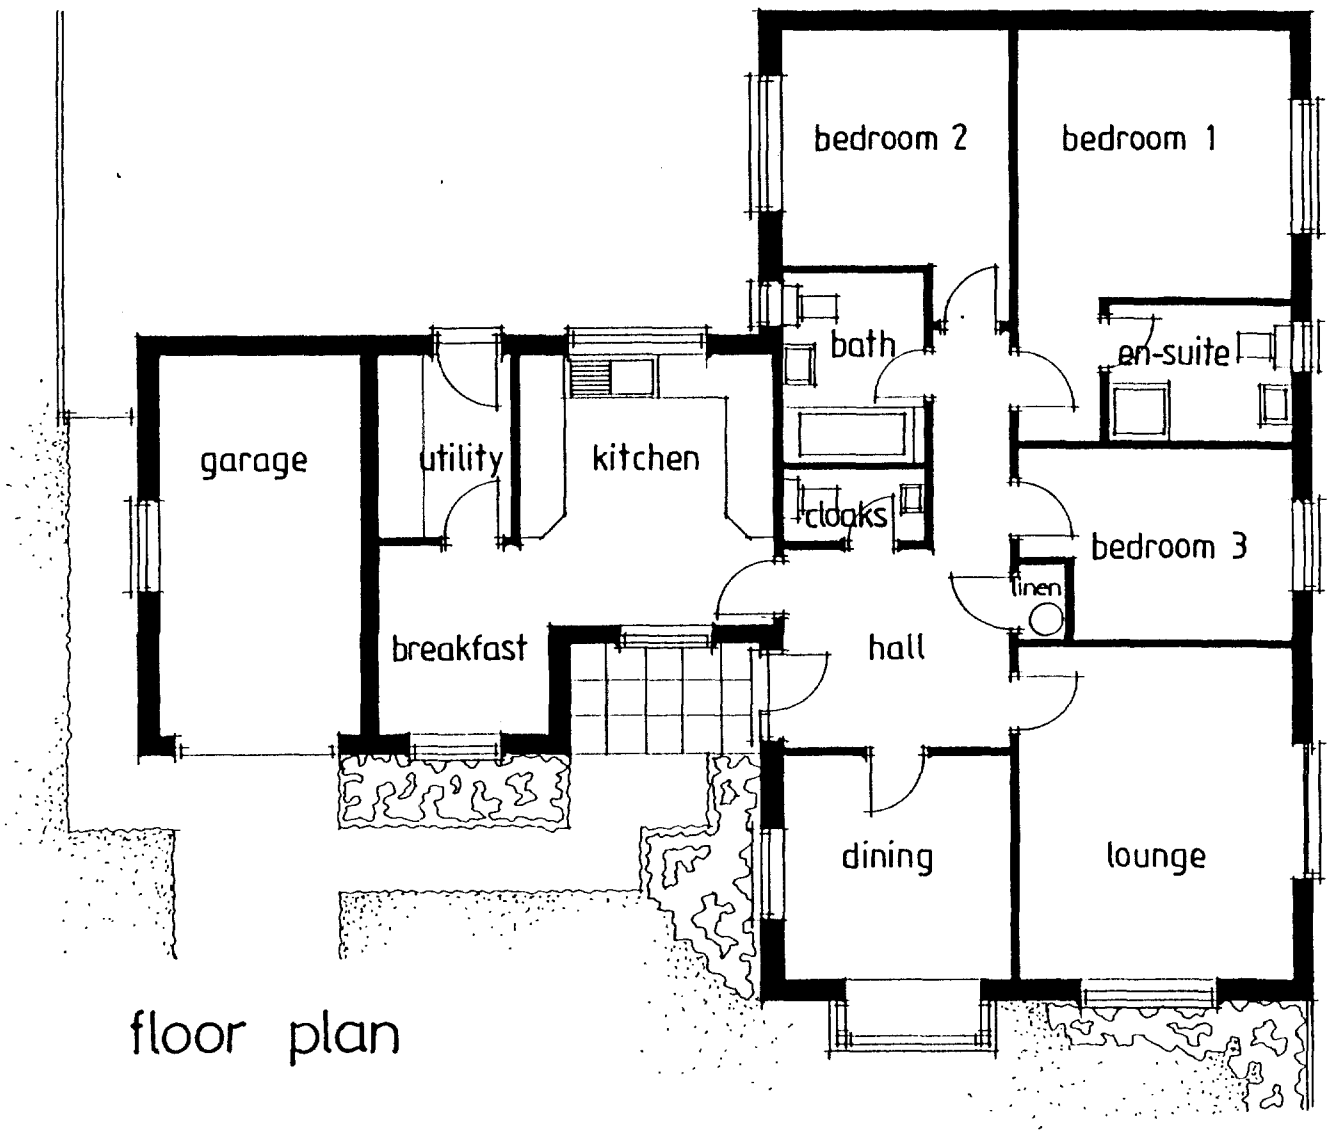


floor plan




front elevation

sic

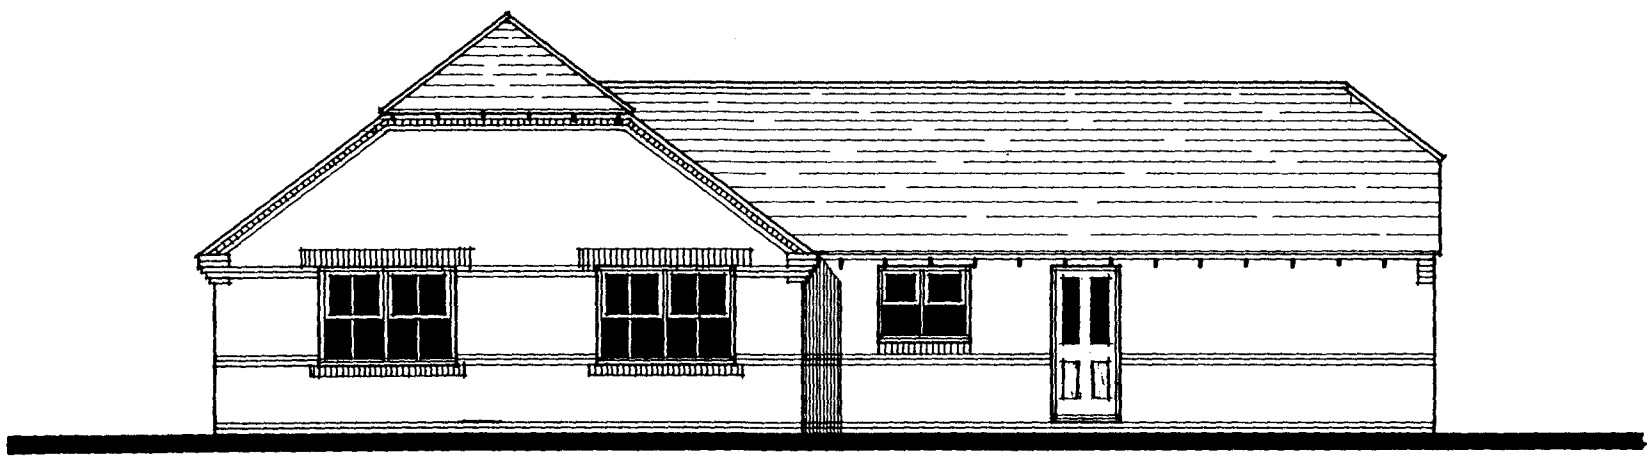


rear elevation


sid

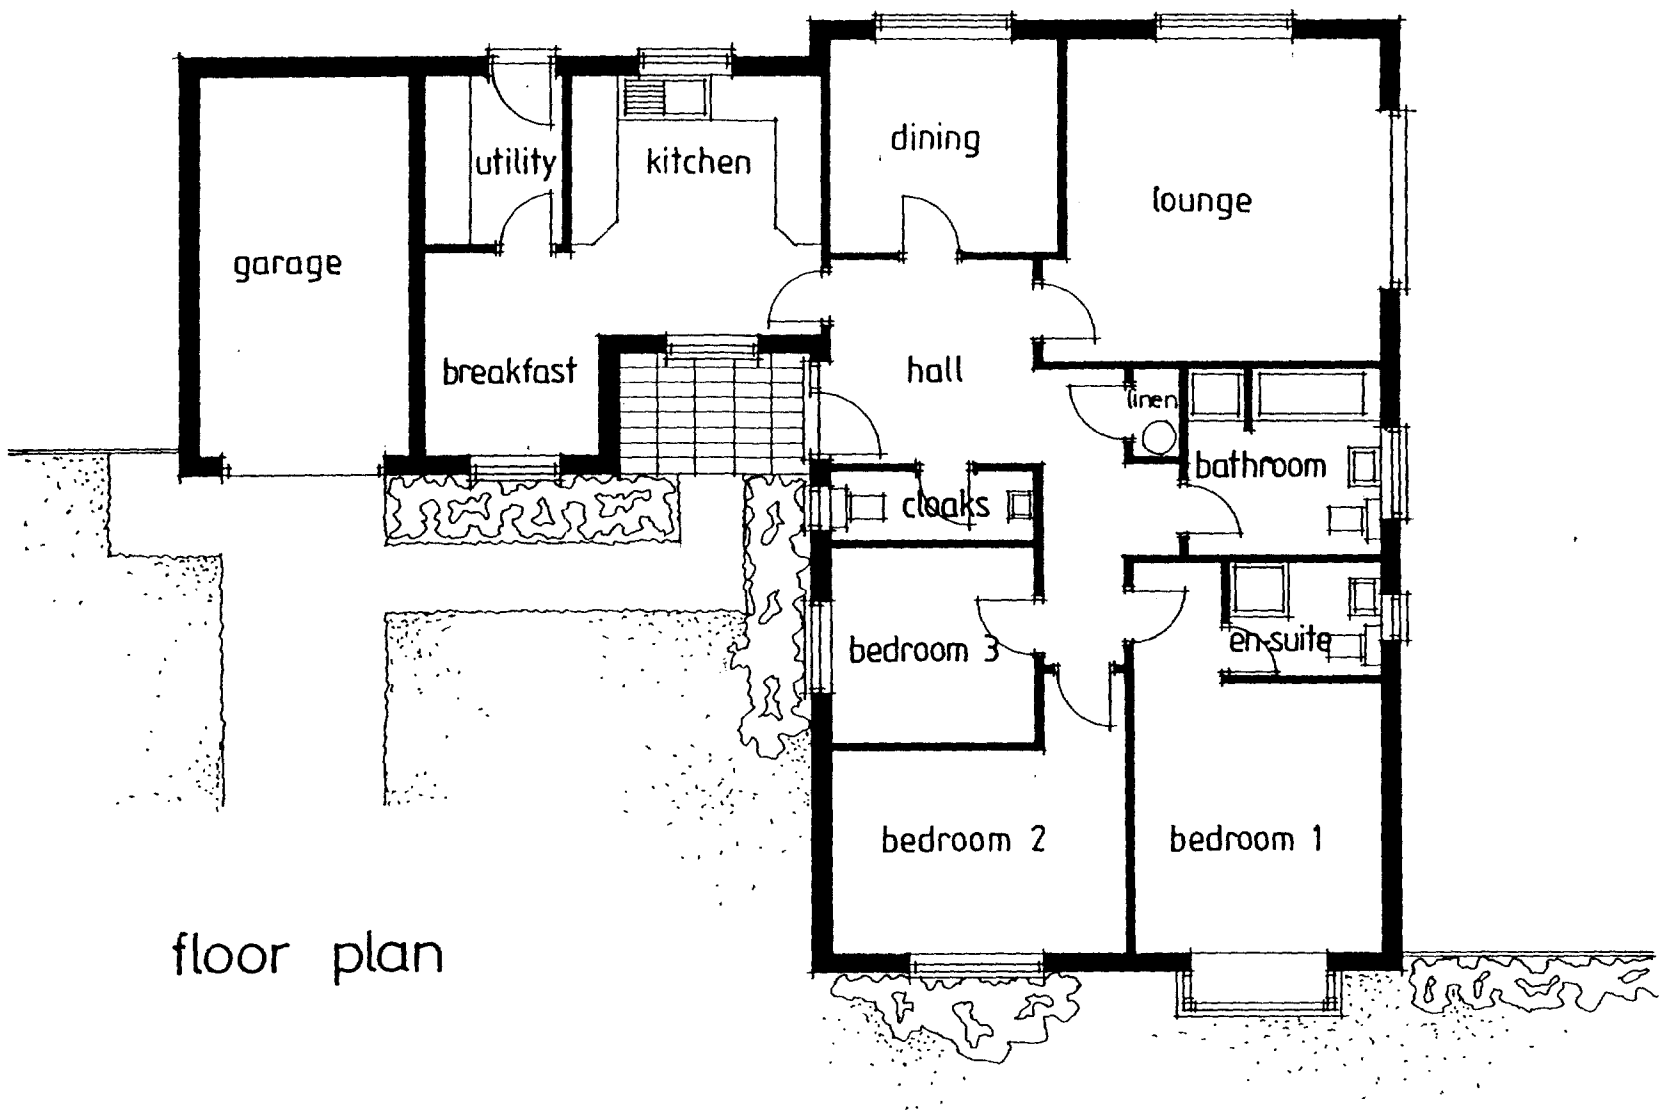

floor plan

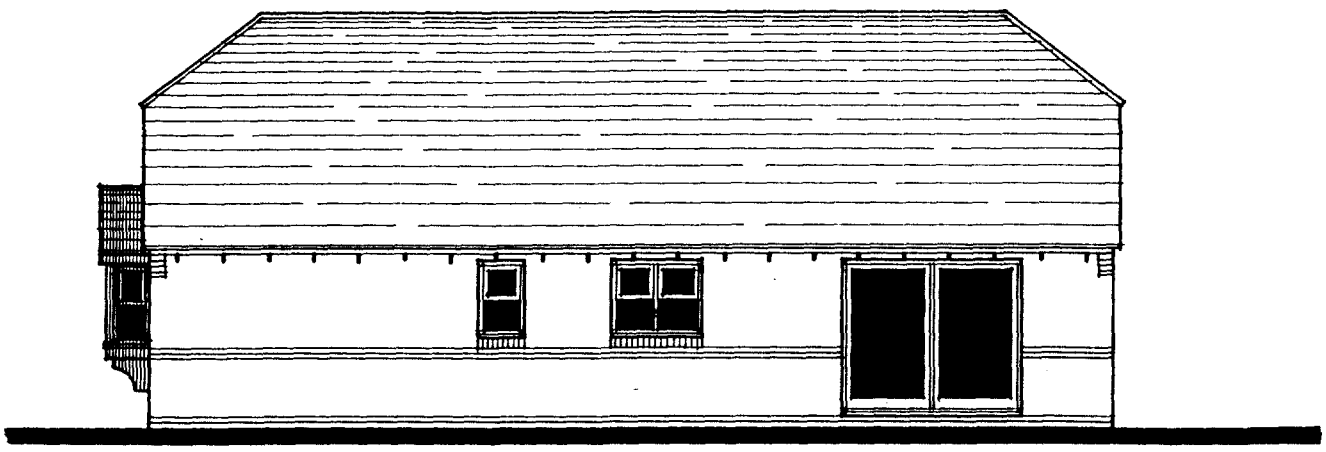

le elevation

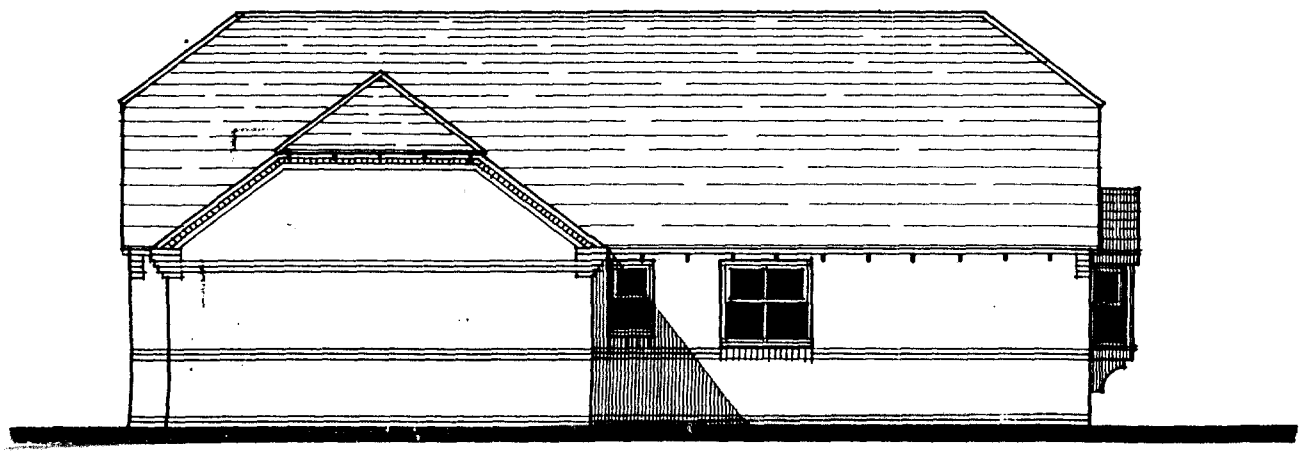

e elevation

25·11·96	ELEVATIONAL TREATMENT AMENDMENTS	A	
Date:	Description:		

R E V I S I O N S

ALLISON

HOMES

Swallow House, Banbury Close, West Elloe Avenue
Spalding, Lincs. PE11 2BS

Telephone (01775) 724701 Fax (01775) 762153

ALLISON HOMES is a trading name of SWALLOW HOMES LTD

AMENDED PLAN
Ref. A1

SOUTH HOLLAND DC
HOUSING & PLANNING
27 NOV 1996
Ref: 0618/96

Project:
Flaxmill Lane
Pinchbeck, Spalding


Drawing Title:
PLOT 3
3 Bedroomed Bungalow
THE EASTCOTT 1191 sq ft

Date: October 1996	**Scales:** 1:100
Reference No: L018	**Drawn:**
Drawing No: B3/SG/14	**Revision:** A


Do not scale directly from this drawing. All discrepancies to be brought to the attention of the above office.




Front Elevation.

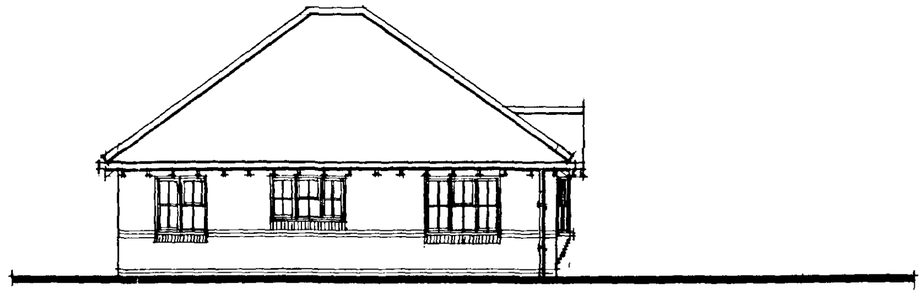


Side Elevation.

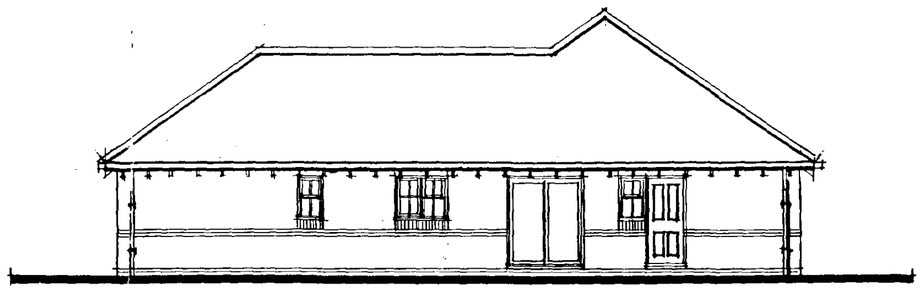

Rear Elevation.

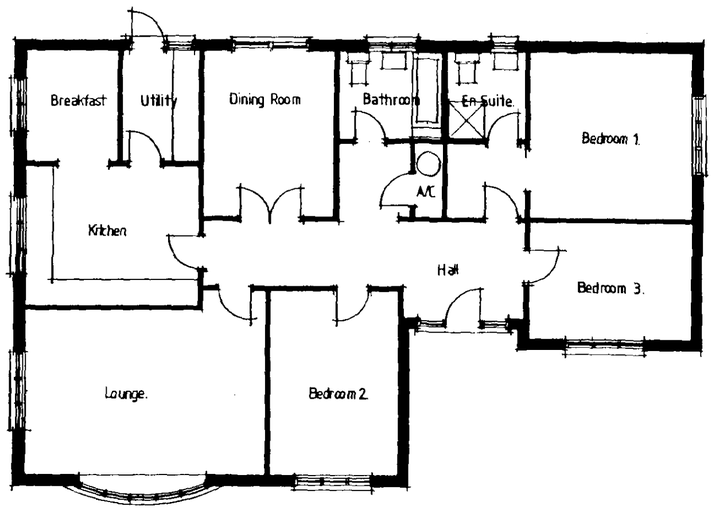

Floor Plan.

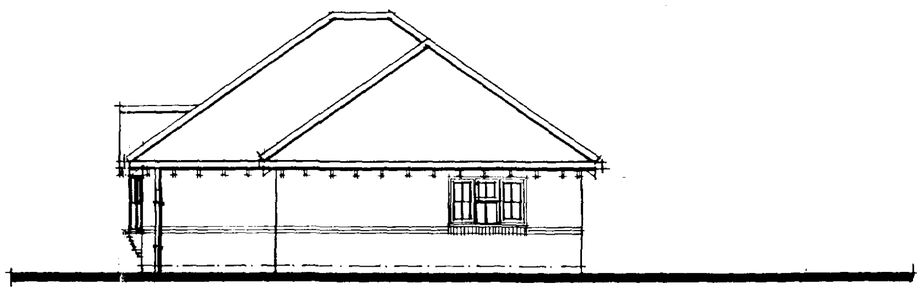

Side Elevation.

HOUSING & PLANNING
30 DEC 1996
Ref: 1198/96

ALLISON HOMES


The Old Brewery
Cradge Bank, Spalding
Lincolnshire PE11 3AB

Tel: (0775) 724701
Fax: (0775) 762153

project:
Design Sheet.
Flaxmill Lane
Pinchbeck

drawing title
The Rosebank. V2
PLOT 9 & 7 (handed)
1352 sq ft

scale 1:100	drawing nº
date	P/BB/211/01/V2
drawn P.C.Rae.	

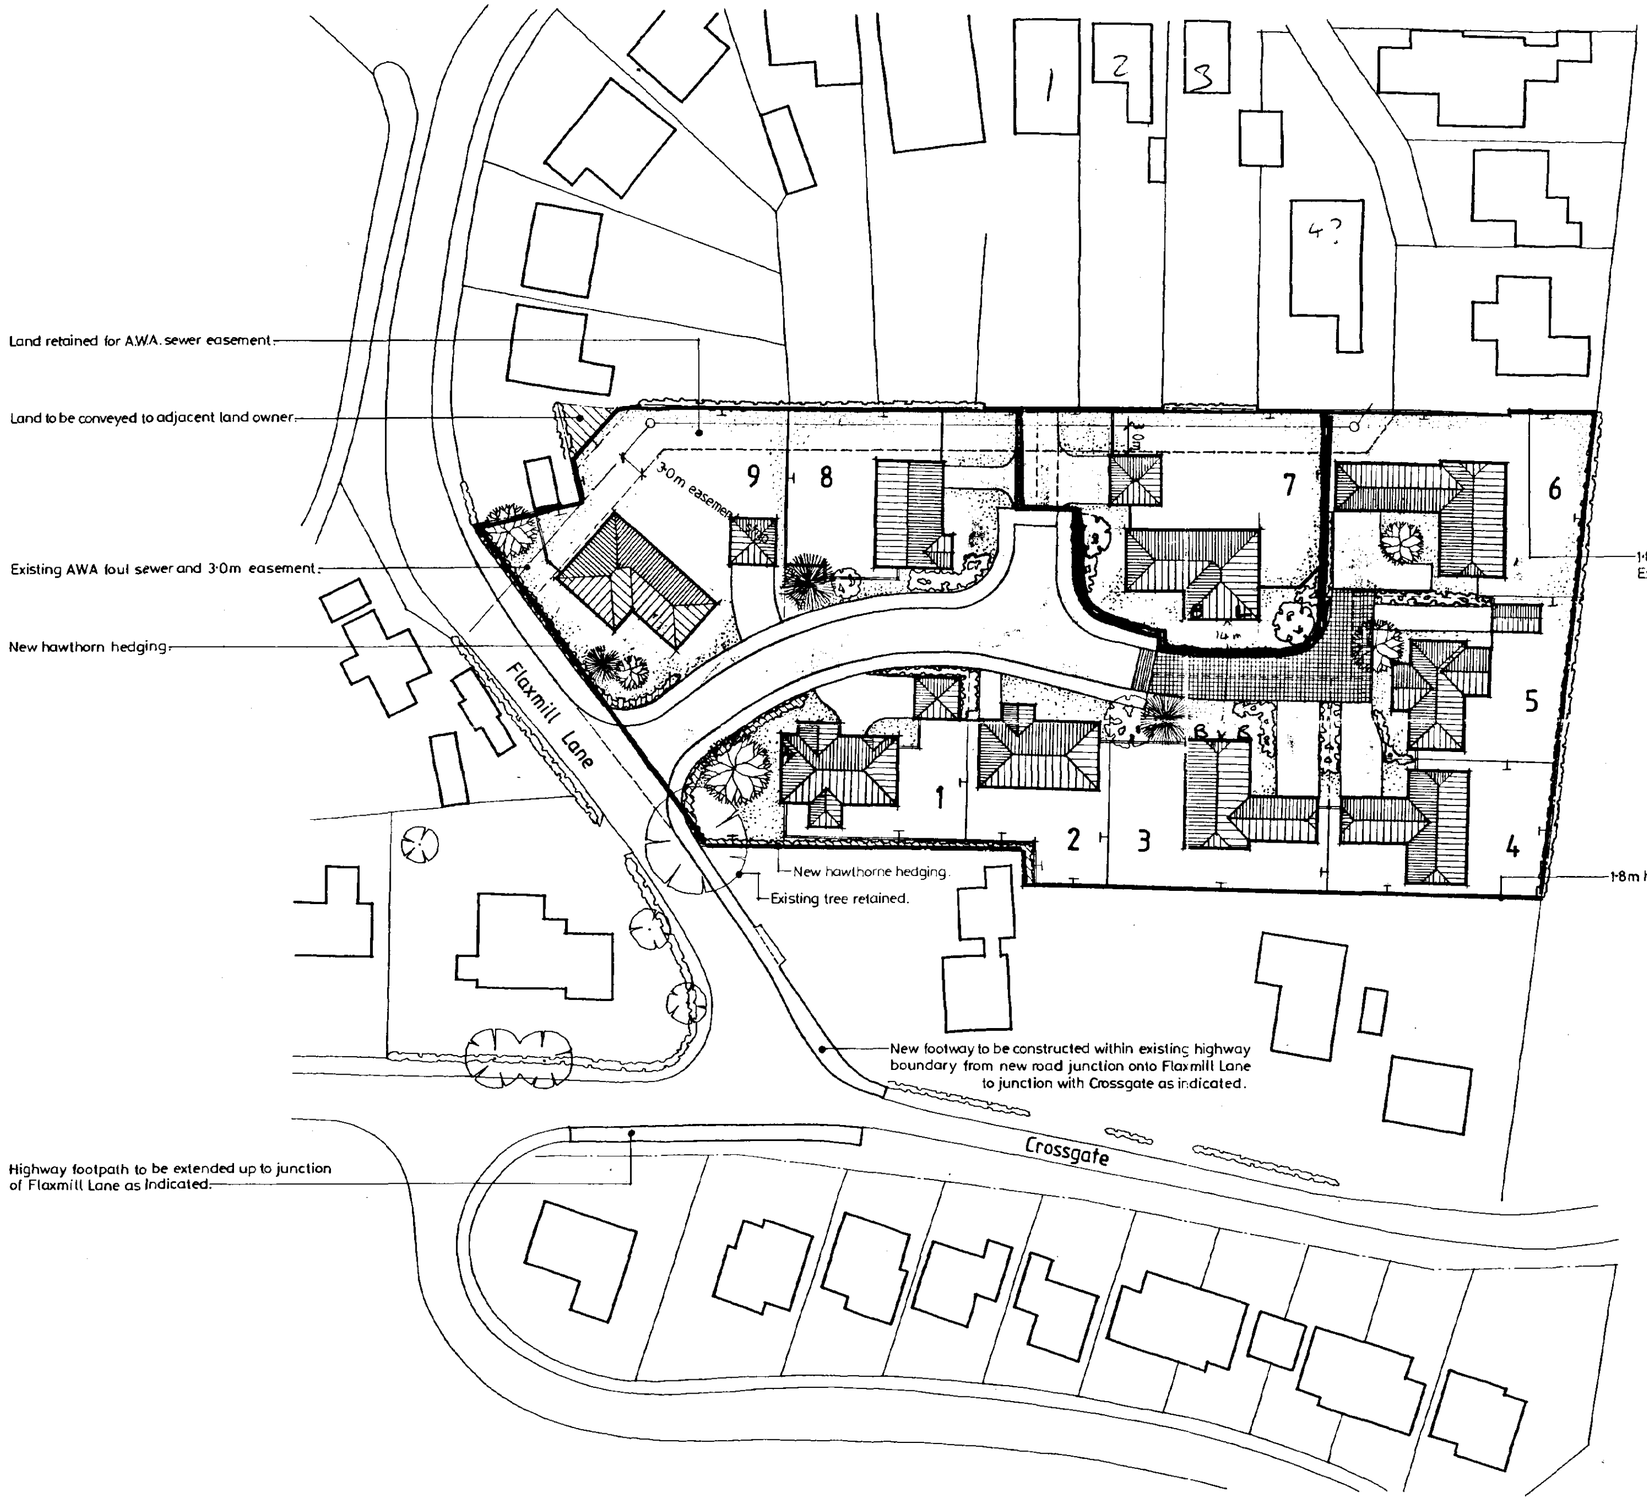

Development Schedule :

Plot no.	1	Bungalow type	B.
	2	" "	H.
	3	" "	C.
	4	" "	D.
	5	" "	A1.
	6	" "	D1.
	7	" "	ROSEBANK
	8	" "	BRANDON
	9	" "	ROSBANK

Total 9no. detached bungalows.

1·8m high close-boarded fencing.
Chain link fencing between properties.
Indicative landscaping.
Existing boundary screen planting.

Date:	Description:		
18.12.96	PLOT 7 REVISED TO A ROSEBANK	C	MC
28.10.96	PLOT 9 REPOSITIONED ROSEBANK.	B	MC
2.10.96	PLOTS 8 & 9 REVISED	A	MC

R E V I S I O N S

ALLISON HOMES

Swallow House, Banbury Close, West Elloe Avenue
Spalding, Lincs. PE11 2BS
Telephone (01775) 724701 Fax (01775) 762153
ALLISON HOMES is a trading name of SWALLOW HOMES LTD

Project:
Flaxmill Lane
Pinchbeck, Spalding

Drawing Title:
Proposed Site Layout

Date: June 1996	Scales: 1:500
Reference No: FLP	Drawn:
Drawing No: LO 18/1	Revision: ABC

Do not scale directly from this drawing. All discrepencies to be brought to the attention of the above office.

RECEIVED
1148/96

SUMMIT D.O.S. 841231/A