
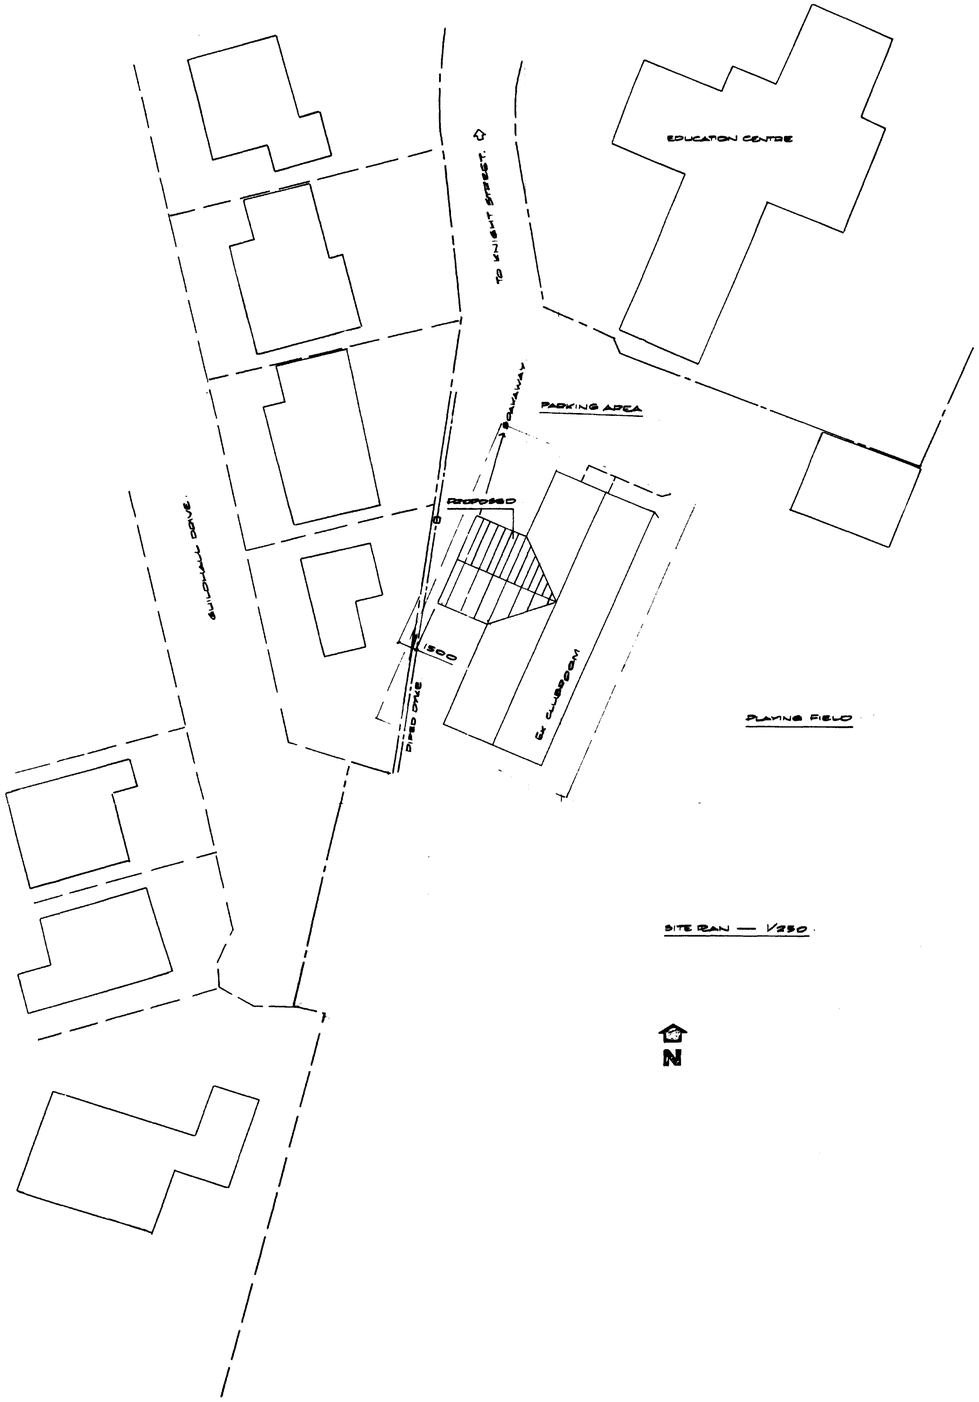


SITE PLAN — 1/250

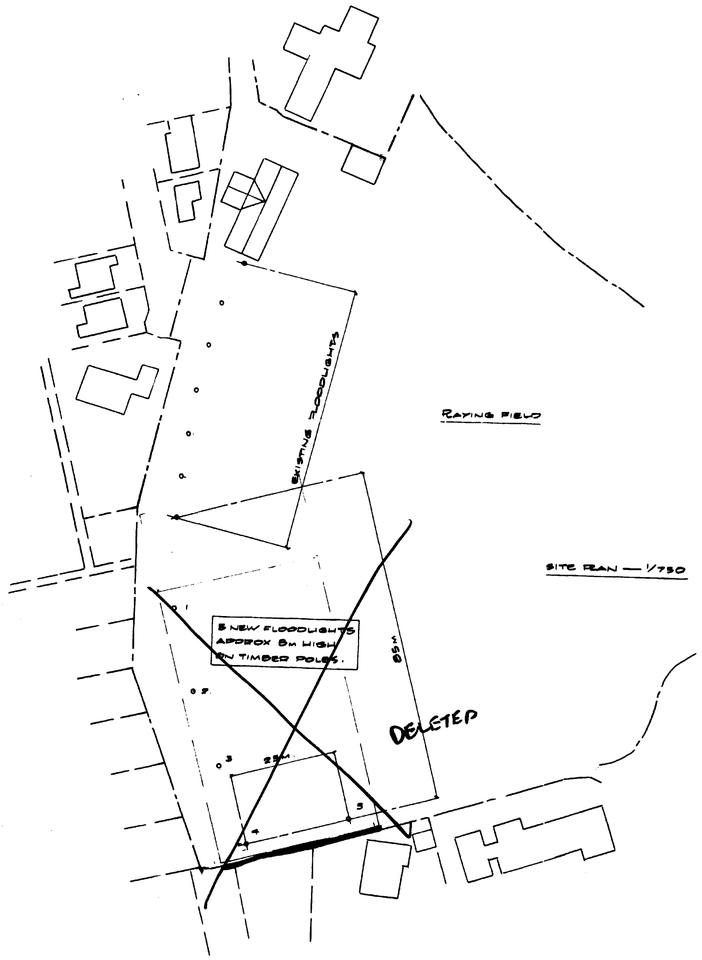

SITE PLAN — 1/750

1195/99


PROPOSED GYMNASIUM FACILITY FOR SPORTS CLUB (PINCHBECK)
PROPOSED FLOODLIGHT EXTENSION FOR SPORTS CLUB (PINCHBECK)

REV	DESCRIPTION	DATE


PROJECT: PROPOSED GYMNASIUM/FLOODLIGHT EXTENSION

SITE: KNIGHT STREET, PINCHBECK, LINCS.


DRG. No. PUFC1/5/2 | SCALES: AS SHOWN. | REV

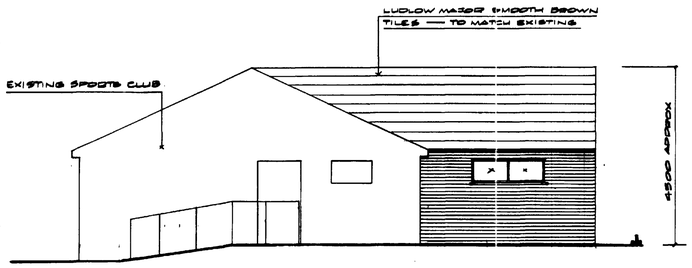


SIDE ELEVATION ON ARROW A — Sc : 1/75

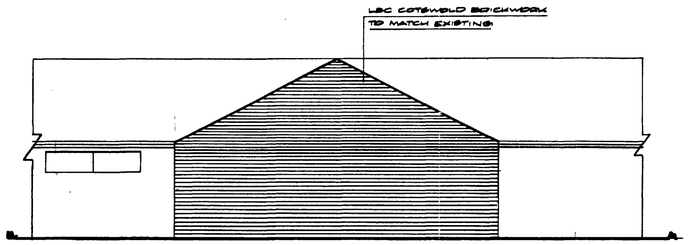

REAR ELEVATION ON ARROW B — Sc : 1/75

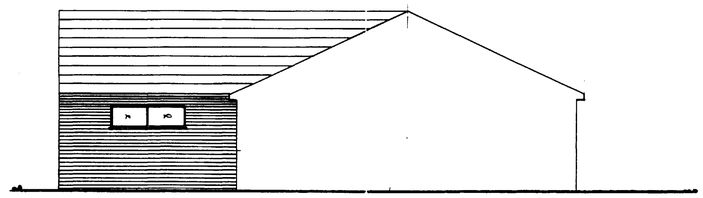

SIDE ELEVATION ON ARROW C — Sc : 1/75

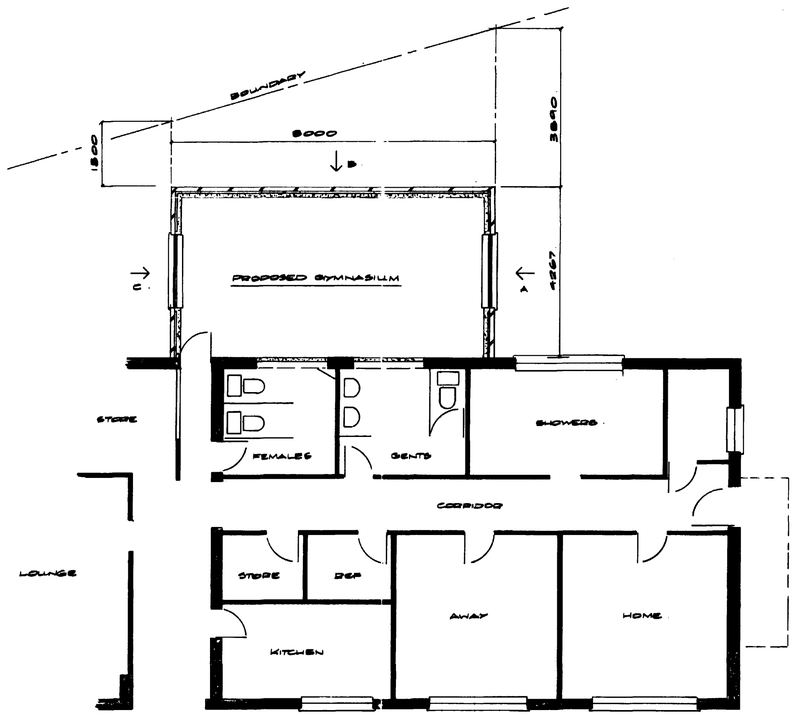

PLAN — Sc : 1/75

1195/99

PROPOSED GYMNASIUM FACILITY FOR SPORTS CLUB (PINCHBECK)

REV	DESCRIPTION	DATE

PROJECT: PROPOSED GYMNASIUM FACILITY

SITE: KNIGHT STREET, PINCHBECK, LINCS.

DRG. No. PUFC1/5/1 | SCALES: AS SHOWN. | REV