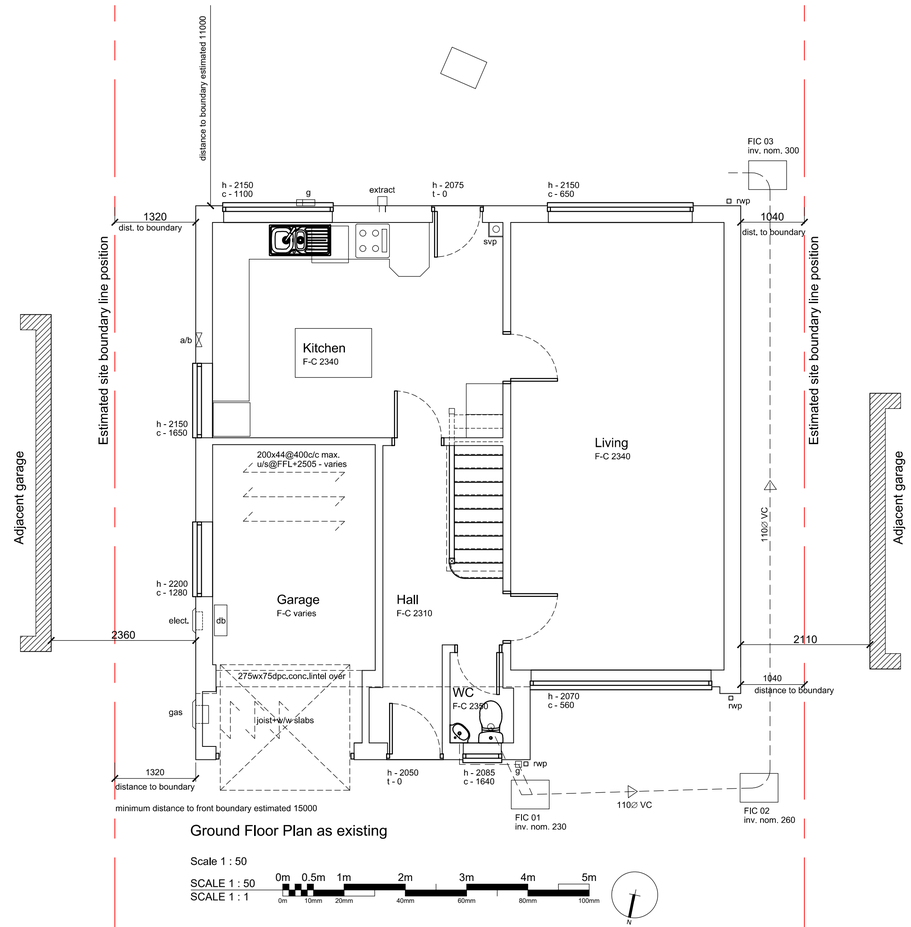

Ground Floor Plan as existing

Scale 1 : 50

SCALE 1 : 50
SCALE 1 : 1

0m 0.5m 1m 2m 3m 4m 5m
0m 10mm 20mm 40mm 60mm 80mm 100mm

N

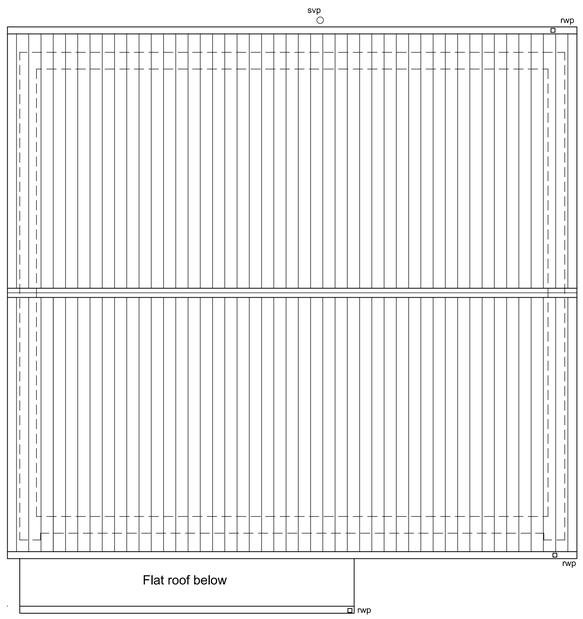

Roof Finishes Plan as existing

Scale 1 : 50

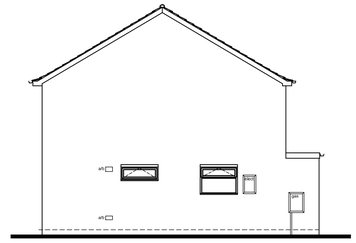

East Elevation as existing
Scale 1:100

SCALE 1 : 100
SCALE 1 : 1

0m 1m 2m 4m 6m 8m 10m
0m 10mm 20mm 40mm 60mm 80mm 100mm

North Elevation as existing
Scale 1:100

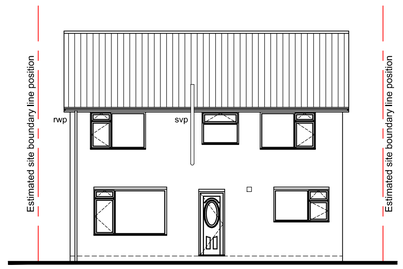

South Elevation as existing
Scale 1:100

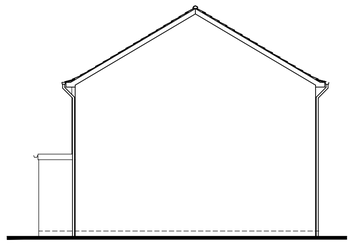

West Elevation as existing
Scale 1:100

DO NOT SCALE THIS DRAWING. THE CONTRACTOR IS DEEMED TO HAVE CHECKED ALL DIMENSIONS ON SITE AND REPORT ANY DISCREPANCIES TO OGLESBY & LIMB LTD.
THE CONTENTS OF THIS DRAWING ARE COVERED BY COPYRIGHT AND REMAIN THE PROPERTY OF OGLESBY & LIMB LTD. WRITTEN APPROVAL MUST BE OBTAINED FROM OGLESBY & LIMB LTD PRIOR TO DUPLICATION OR REPRODUCTION OF THIS DRAWING OR ITS CONTENTS.
ANY DIMENSIONS NOT SHOWN ARE TO BE CHECKED AND AGREED WITH OGLESBY & LIMB LTD.

Ref.	Date	Description	Initial
P1	10.12.22	Drawing status updated to PLANNING APPLICATION ISSUE and distances to boundaries added.	ajo

Oglesby & Limb Ltd
Chartered Architect
Suite 1, Market Chambers
12 Market Place, Spalding, Lincs
PE11 1SL
Tel: 01775 761196
e-mail: design@o-l-ltd.co.uk

Client:
Ella Sampson

Project:
Proposed extension and alterations
32 Rose Lane
Pinchbeck
Spalding
PE11 3RN

Drawing Title:
Plans and elevations as existing

PLANNING APPLICATION ISSUE

Date:	Scale:
Oct 2022	as shown
Drawn by: ajo	Checked by: cls

Drawing Number:	Rev:
A1632-02	P1