

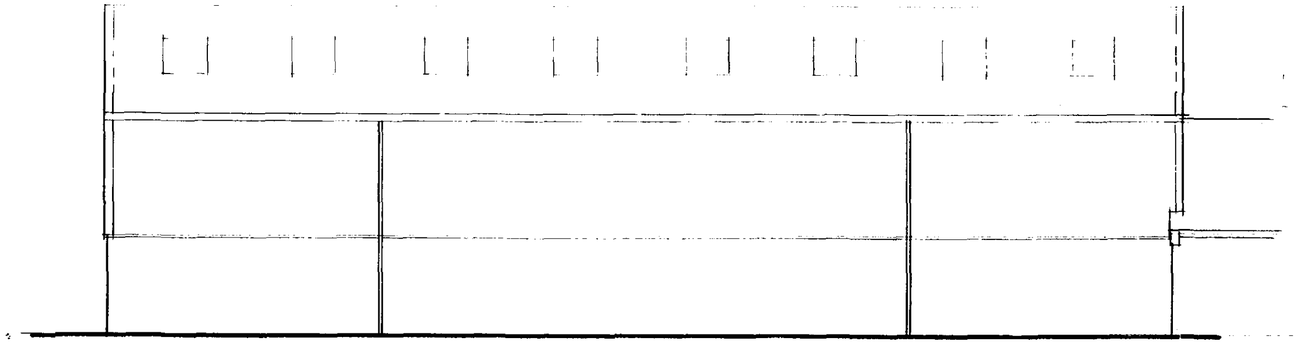



NORTH WEST

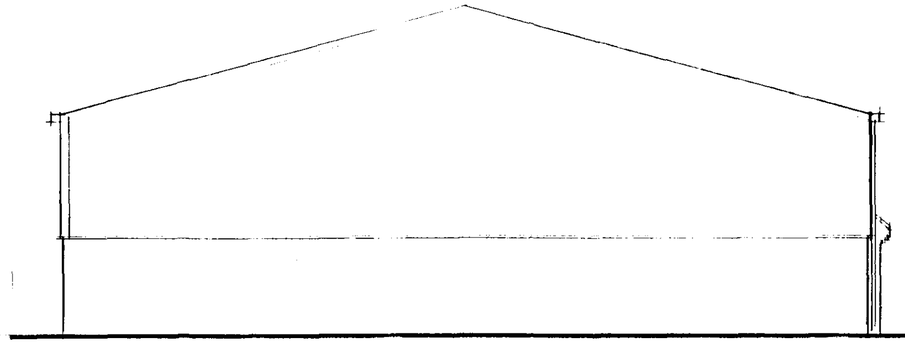


SOUTH EAST

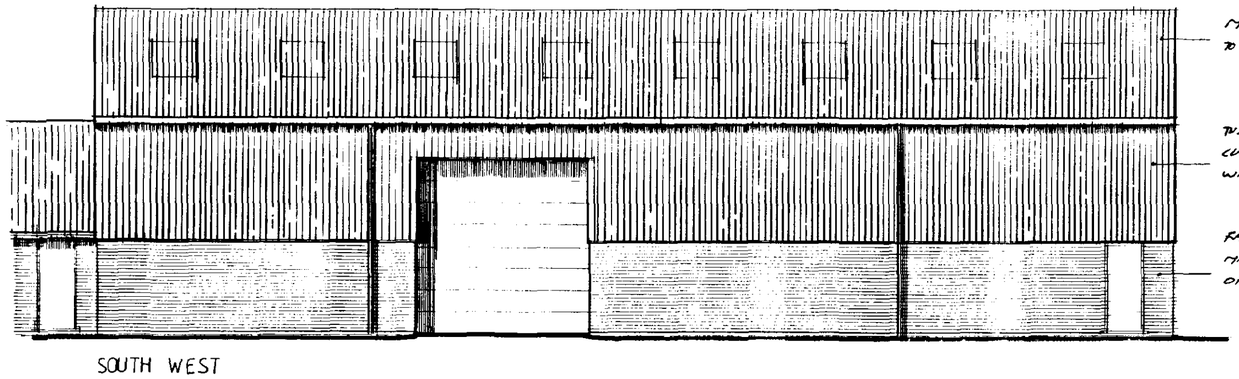

SOUTH WEST

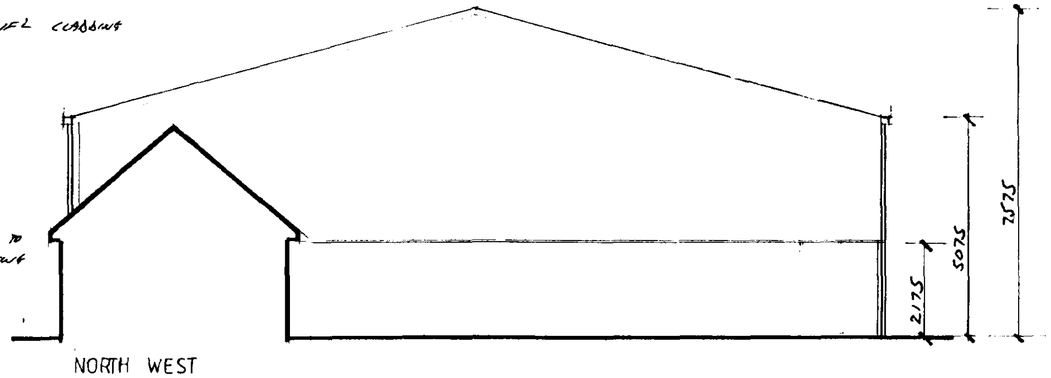

NORTH WEST

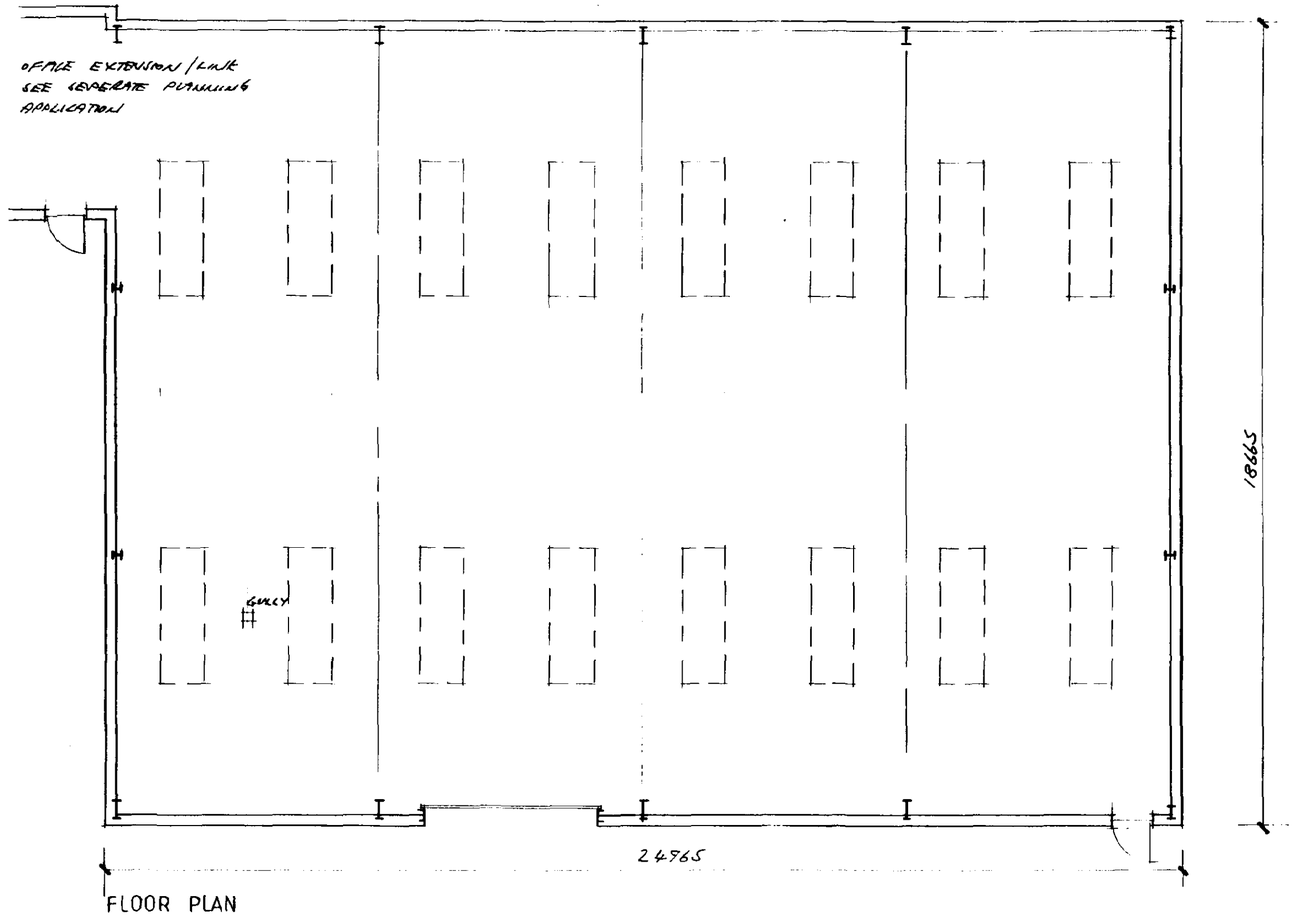

FLOOR PLAN

CONTRACTOR TO CHECK ALL DIMENSIONS ON SITE BEFORE WORK COMMENCES.

revision	date	init.	revision details
A	24.11.98	CJ	REVISED DRAWING TO SHOW ADDITIONAL DOOR AND WINDOW TO SIDE ELEVATION

PODMORE

Architectural Design Consultants

44 Double Street, Spalding, Lincs. PE11 2AB
Tel: 01775 761856 & 768296. Fax: 01775 710218

project
WATSON BACKUS MACHINERY LTD.
PROPOSED STORAGE BUILDING AT
ENTERPRISE WAY, PINCHBECK,
SPALDING, LINCS.

drawing
FLOOR PLAN & ELEVATIONS

scale 1:100

drawing no. 2853 - 2

date JULY 98

drawn

checked

DETERMINED PLAN

SDC
-4 DEC 1998
Ref. 1198/98