
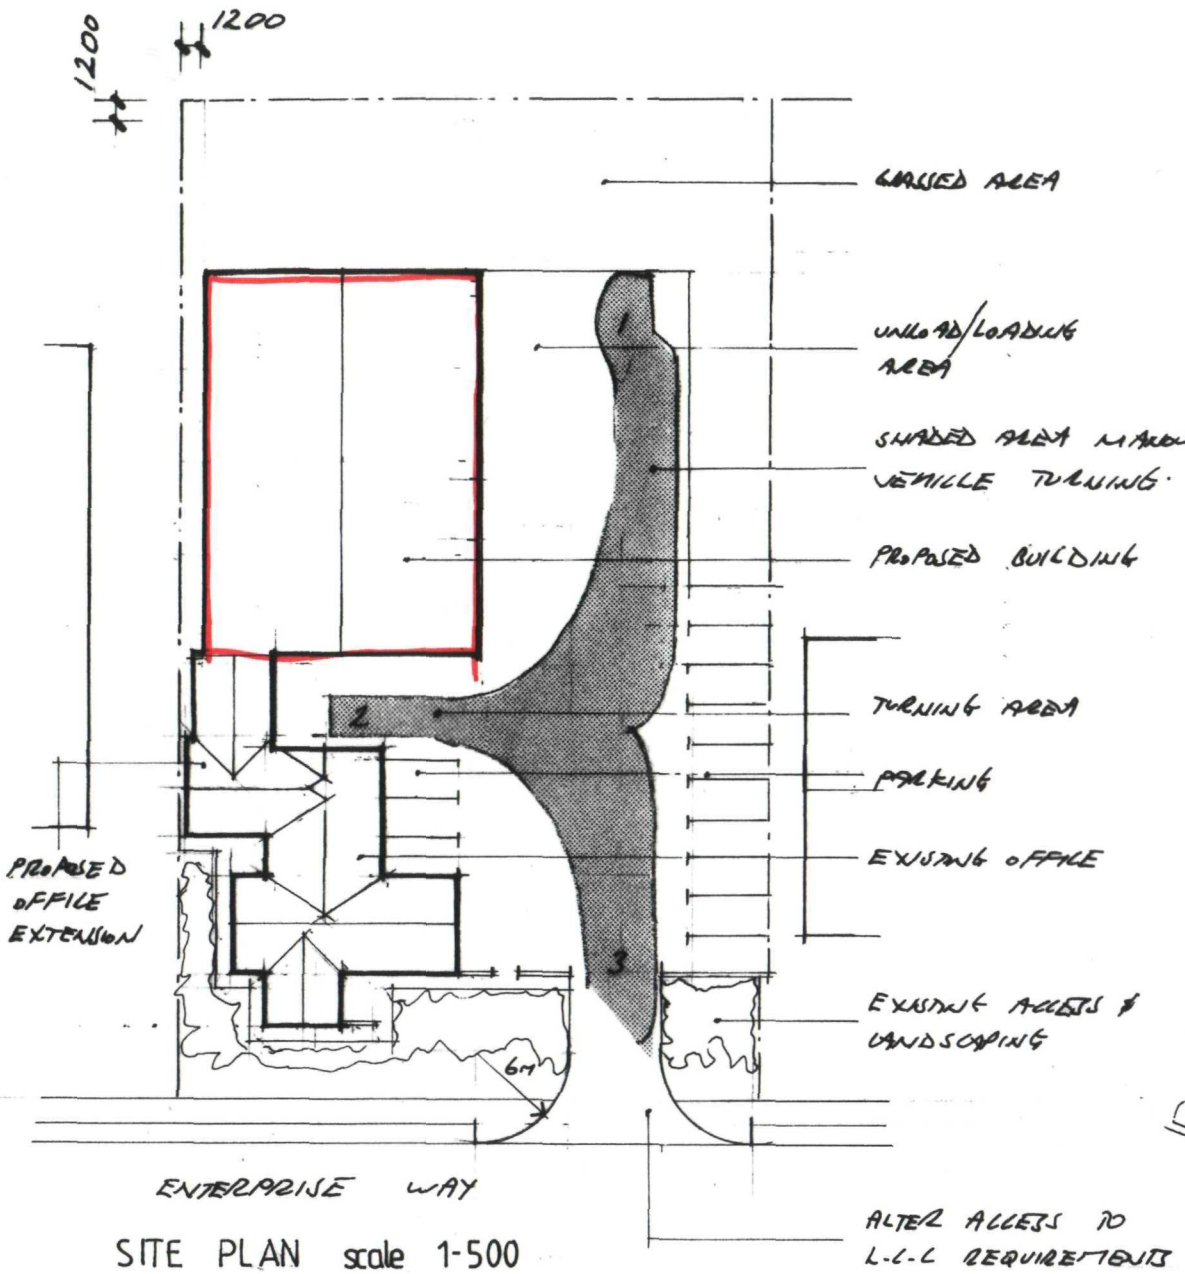


SITE PLAN scale 1-500
(AS ENLARGED OF O/S SHEET)

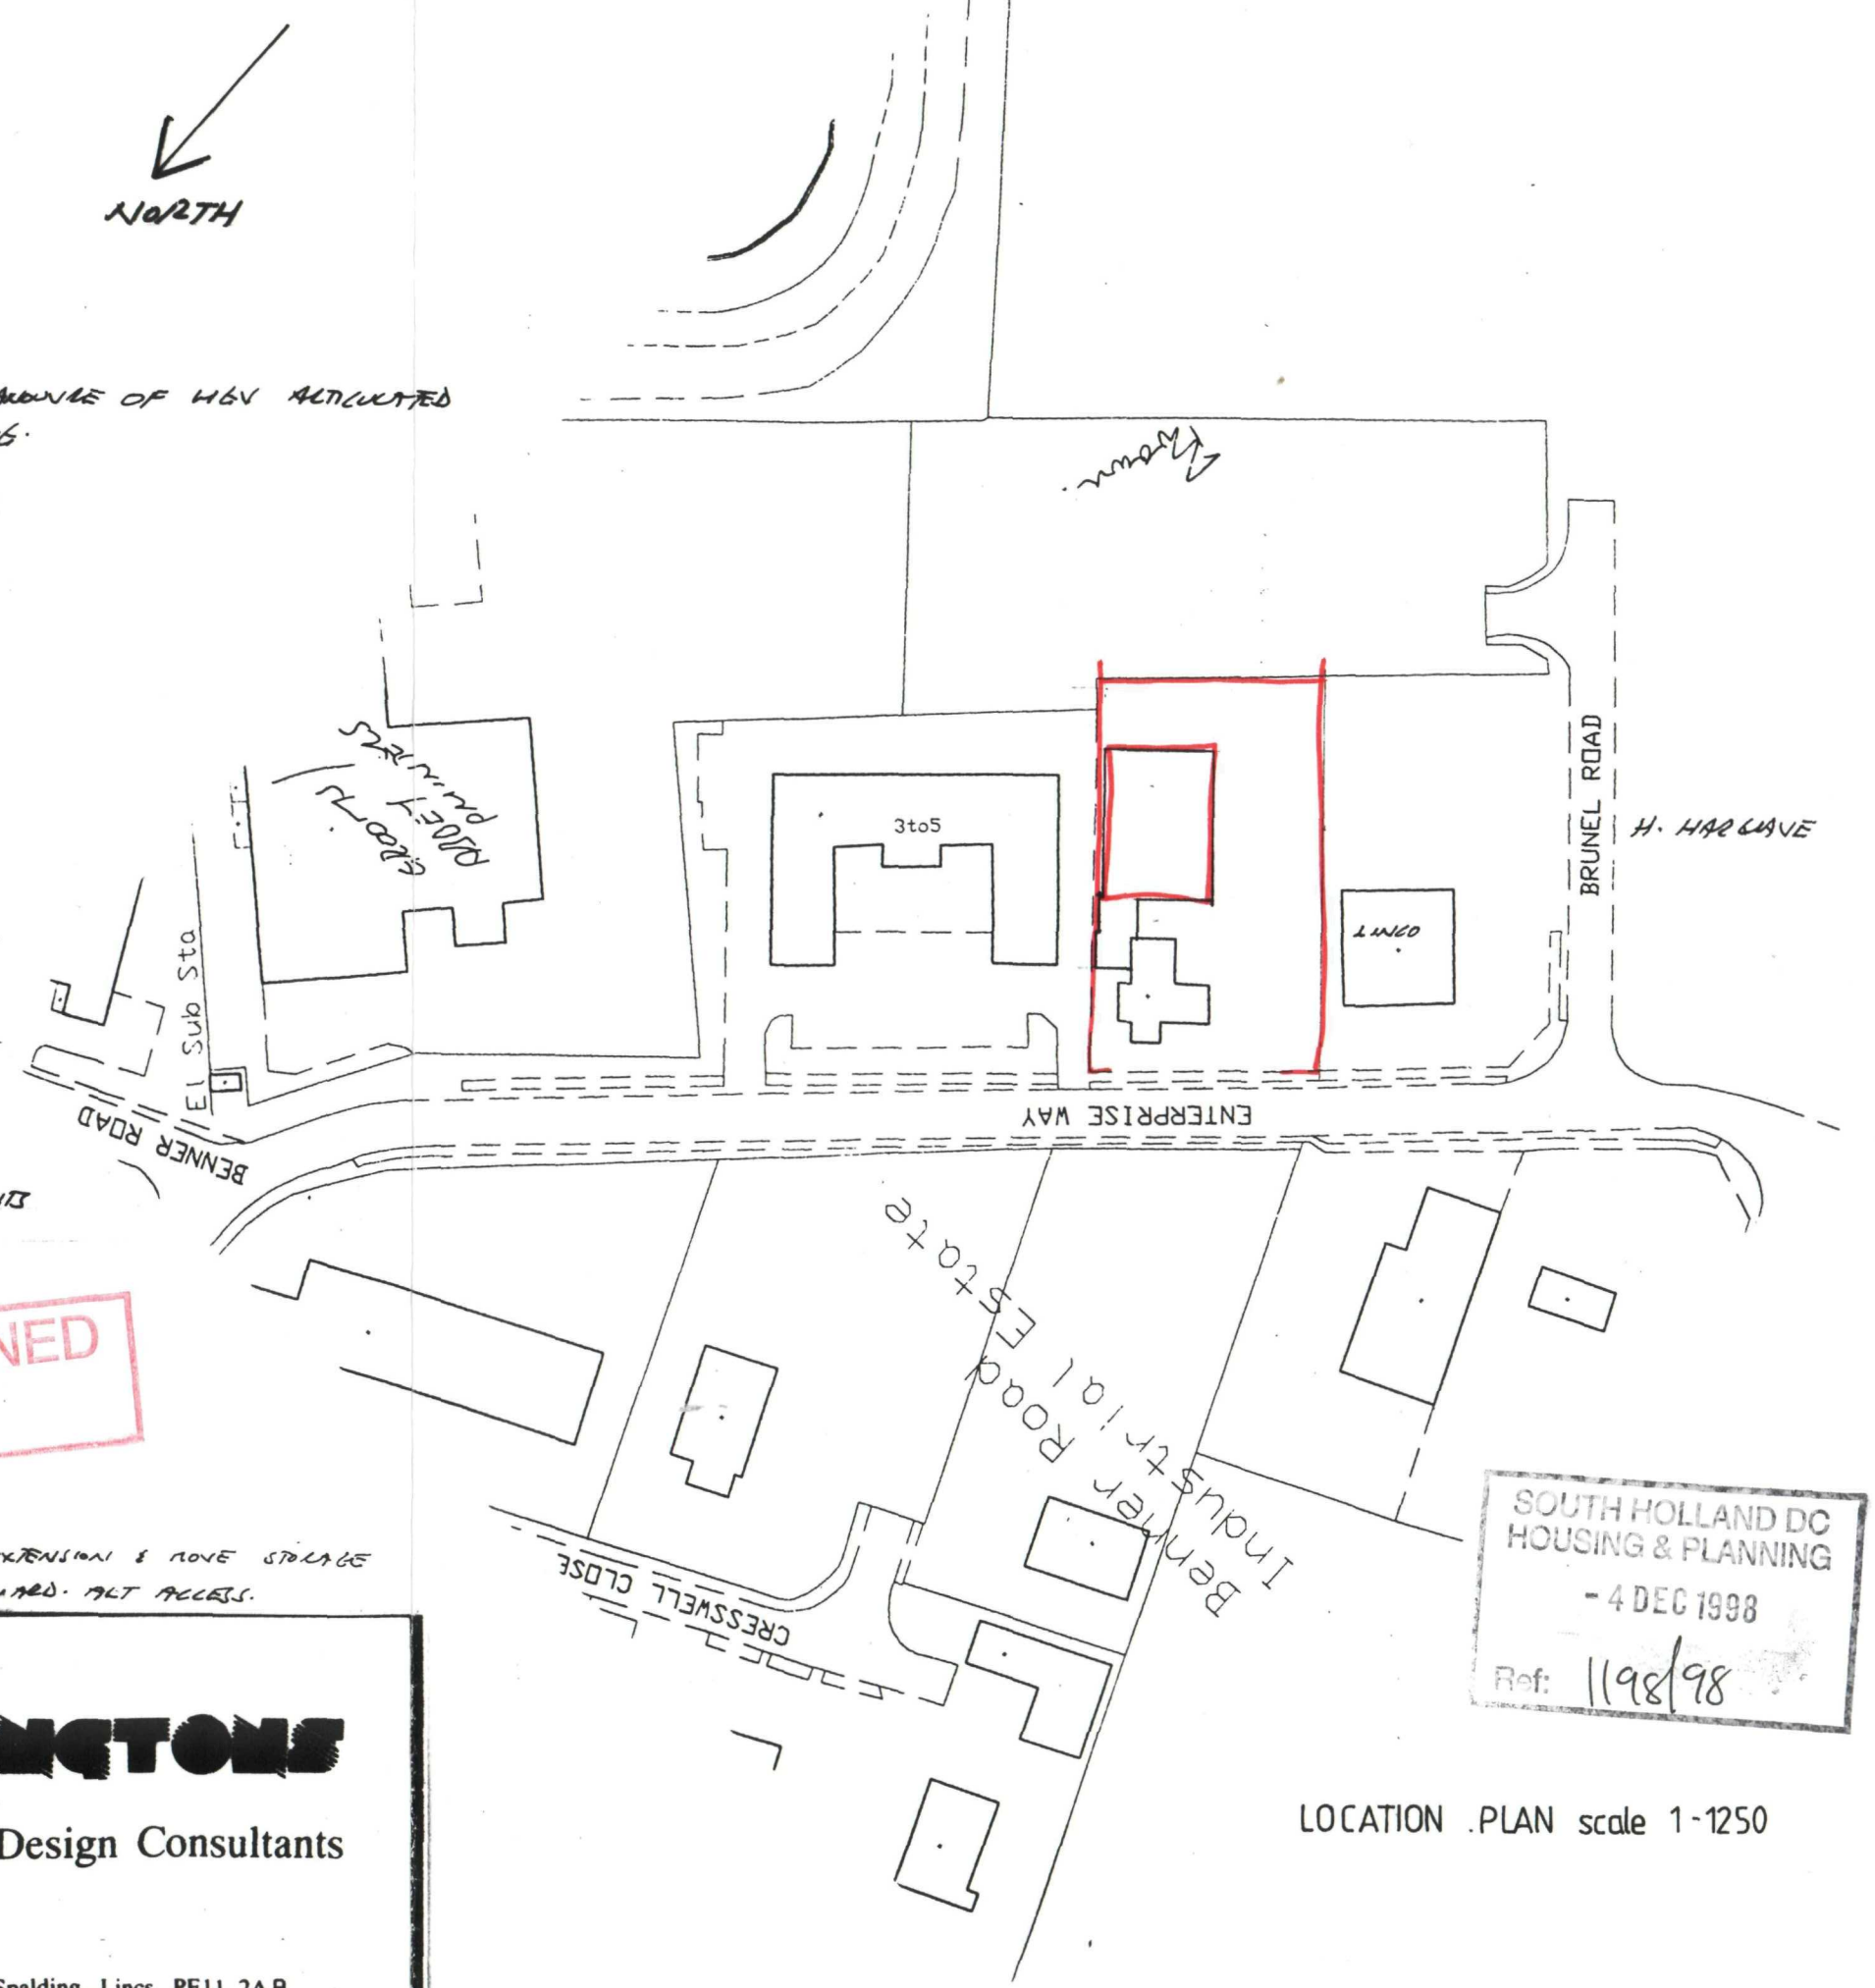

LOCATION PLAN scale 1-1250

DETERMINED PLAN

SOUTH HOLLAND DC
HOUSING & PLANNING
- 4 DEC 1998
Ref: 1198/98

project
WATSON BACKUS MACHINERY LTD.
PROPOSED STORAGE BUILDING &
OFFICE EXTENSION AT
ENTERPRISE WAY, PINCHBECK,
SPALDING, LINCS.

drawing
SITE & LOCATION PLAN

scale
AS SHOWN

drawing no.
2853-3

A

date
JULY 98

drawn

checked

A 2-12-98 BUILDING TOWARD. ALT ACCESS. ADD OFFICE EXTENSION & MOVE STORAGE

PODDINGTONS
Architectural Design Consultants
44 Double Street, Spalding, Lincs. PE11 2AB
Tel: 01775 761856 & 768255. Fax: 01775 710218