
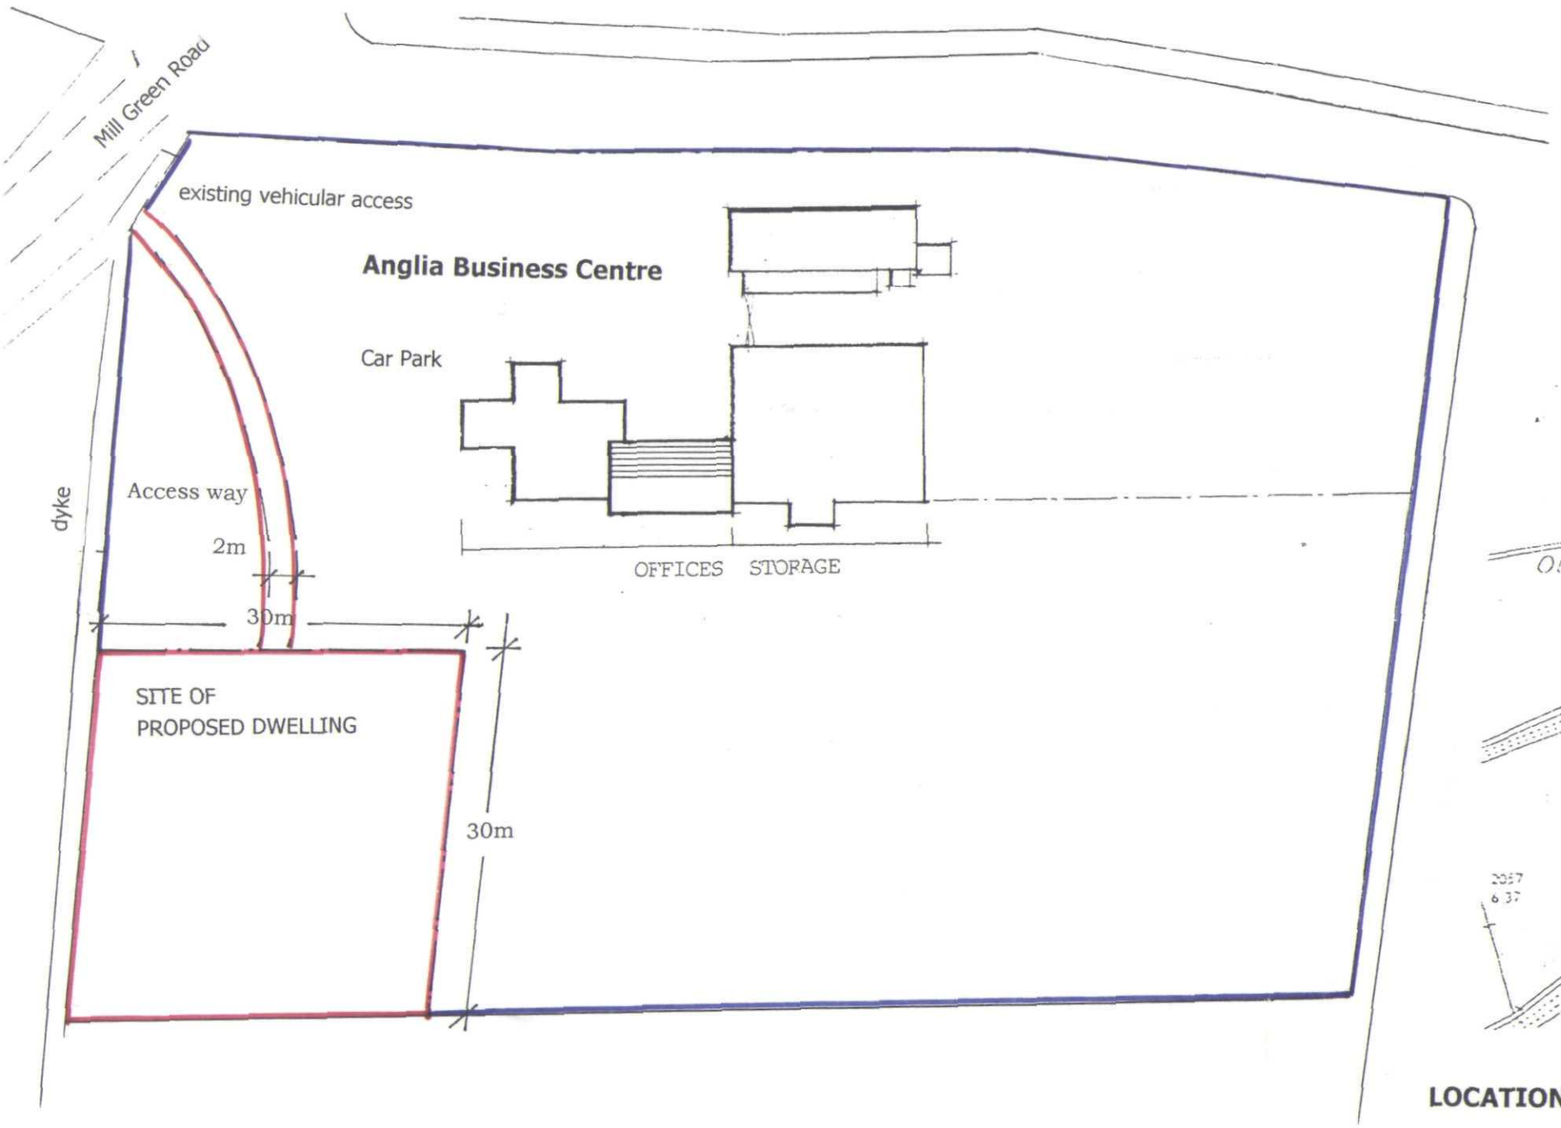


SITE PLAN

SHDC
Planning & Development
14 SEP 2004
Ref: 1208/04

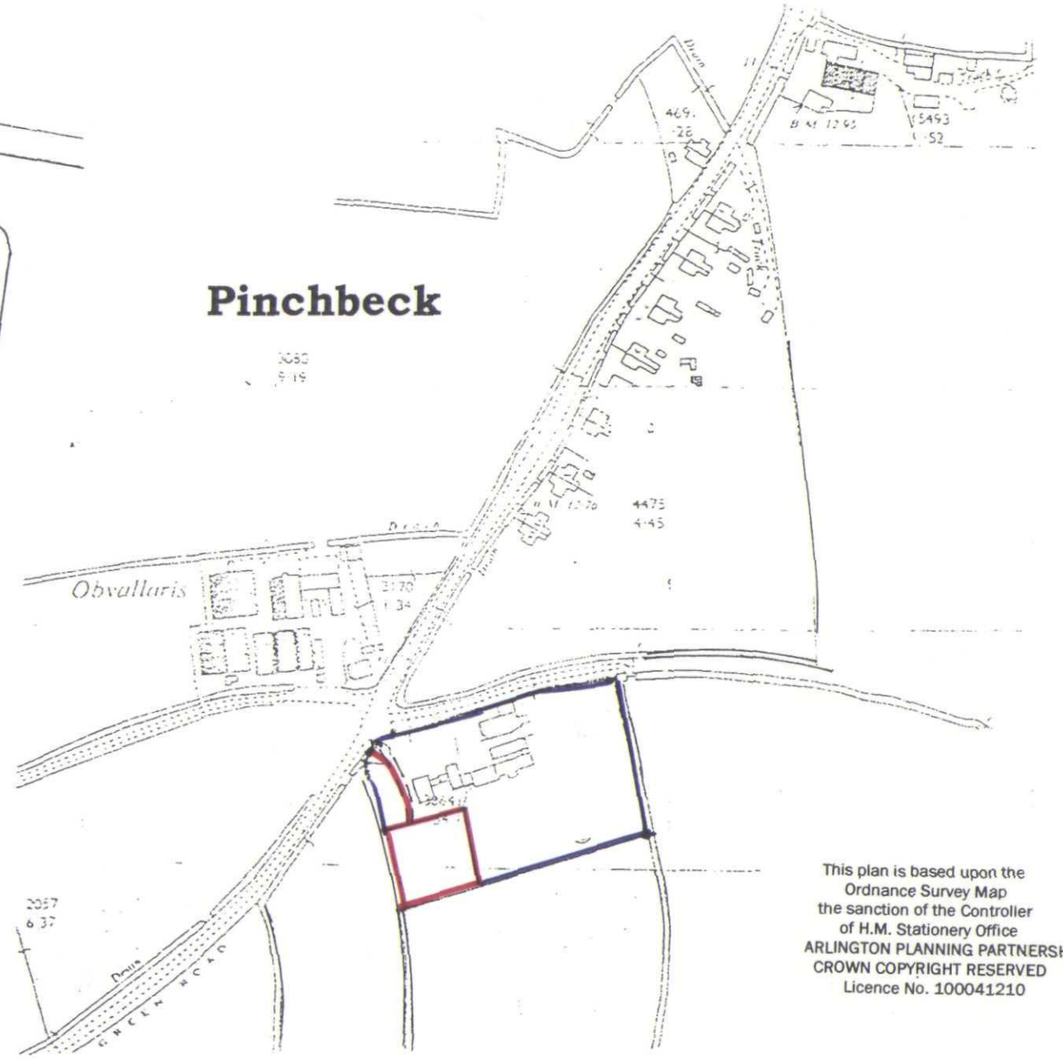

LOCATION PLAN

This plan is based upon the Ordnance Survey Map the sanction of the Controller of H.M. Stationery Office
ARLINGTON PLANNING PARTNERSHIP
CROWN COPYRIGHT RESERVED
Licence No. 100041210



© THIS DRAWING IS COPYRIGHT

Client
ANGLIA [UK] LIMITED

Proposal
ERECTION OF ONE SINGLE STOREY DWELLING FOR MANAGER

Location
ANGLIA BUSINESS CENTRE
MILL GREEN ROAD PINCHBECK
SPALDING PE11 3PU

Drawing
SITE PLAN AND LOCATION PLAN

Scale
1/500 1/2500

Date
AUGUST 2004

Revisions

Drawing No.
0998/24/01

Arlington Planning Partnership
PLANNING AND DESIGN CONSULTANTS
21 SOUTH ROAD . BOURNE . PE10 9JD
TEL: 01778 422589------Fax: 01778 394436