
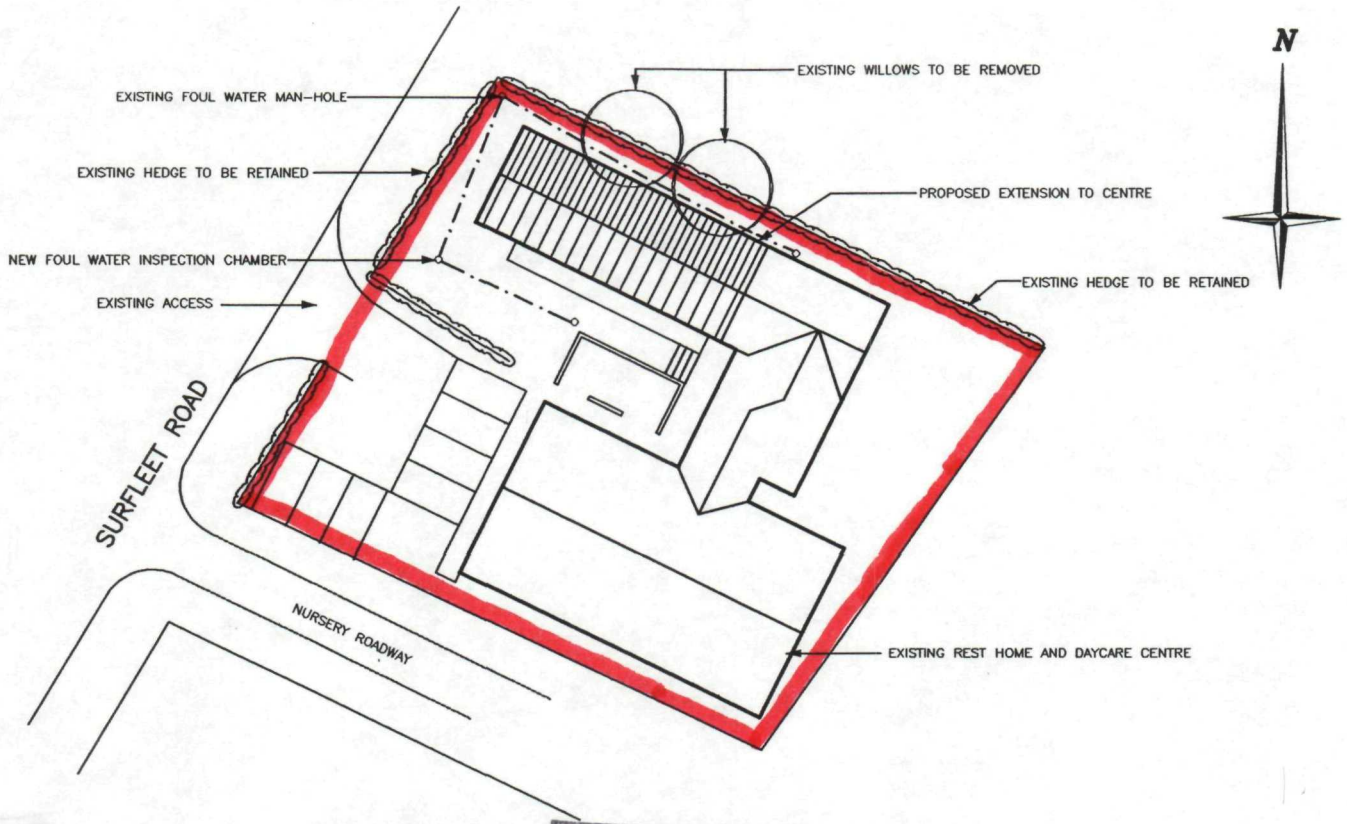


PROPOSED SITE PLAN
(SCALE 1:500)

SOUTH HOLLAND DC
HOUSING & PLANNING
- 1 DEC 1999
Ref: H211/99

DRAWING
29 NOV 1999
ISSUED

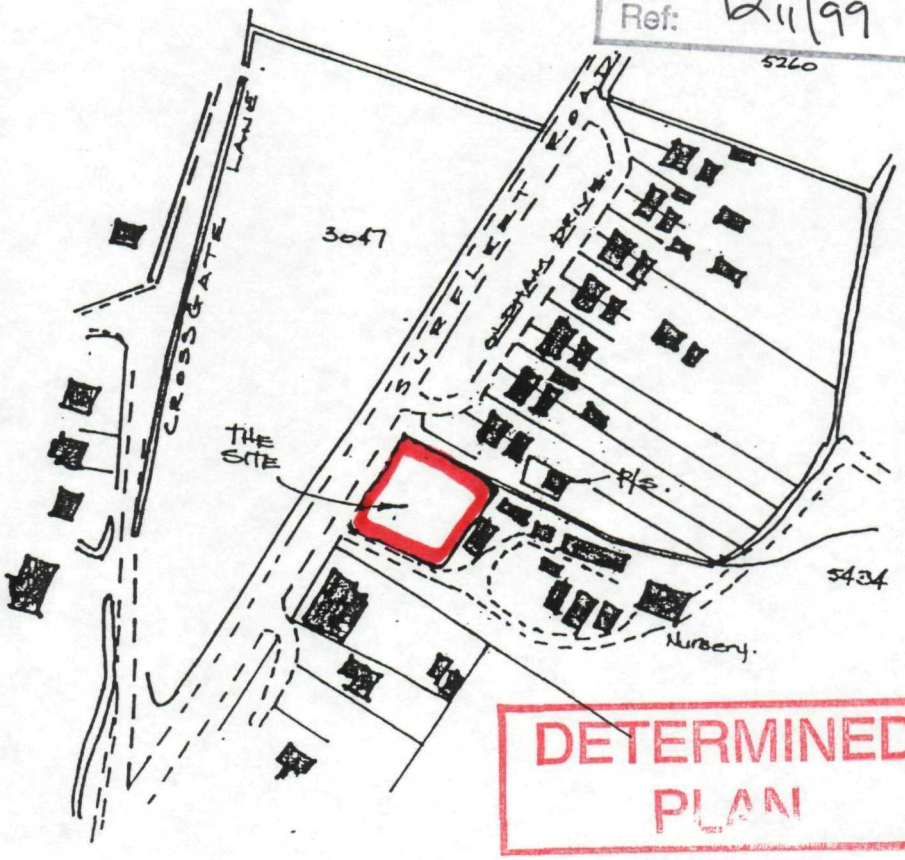

LOCATION PLAN
(SCALE 1:500)

DETERMINED
PLAN

Rev.	Notes.	Date.
A.	Site plan Amended	15.10.99

Client.
MRS M. MARSH

Project.
OLD PEOPLE REST HOME
SUFLEET ROAD, PINCHBECK

Title.
PROPOSED SITE PLAN
AND LOCATION PLAN

Dwg No.	427-01-A4-002A		
Scale.	1:500	Date.	MAY 1999
Drawn by.	ARK	Checked by.	

Town & Country Planning
Ecology
Landscape Architecture

Robert Doughty Consultancy

32 High Street, Helpringham, Sleaford NG34 ORA Tel: (01529) 421646
Fax: (01529) 421358 E-Mail: robertdoughty@rdc-landplan.demon.co.uk