
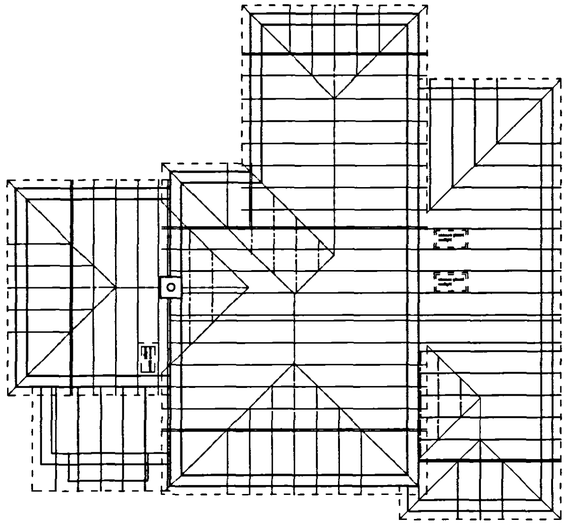


Roof Plan

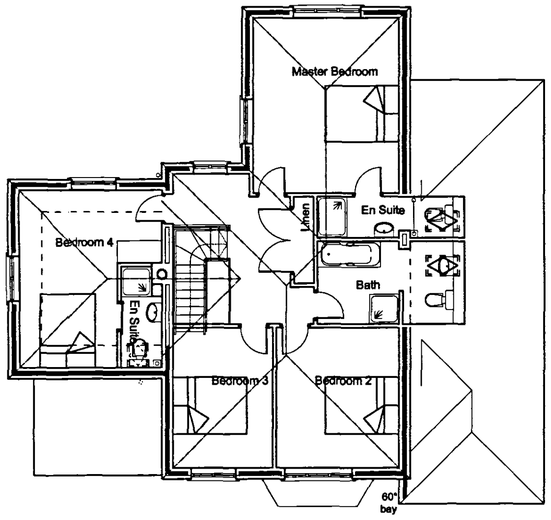


First Floor Plan

SCALE IN METRES

0 1 2 3 4 5 10 15 20

A2

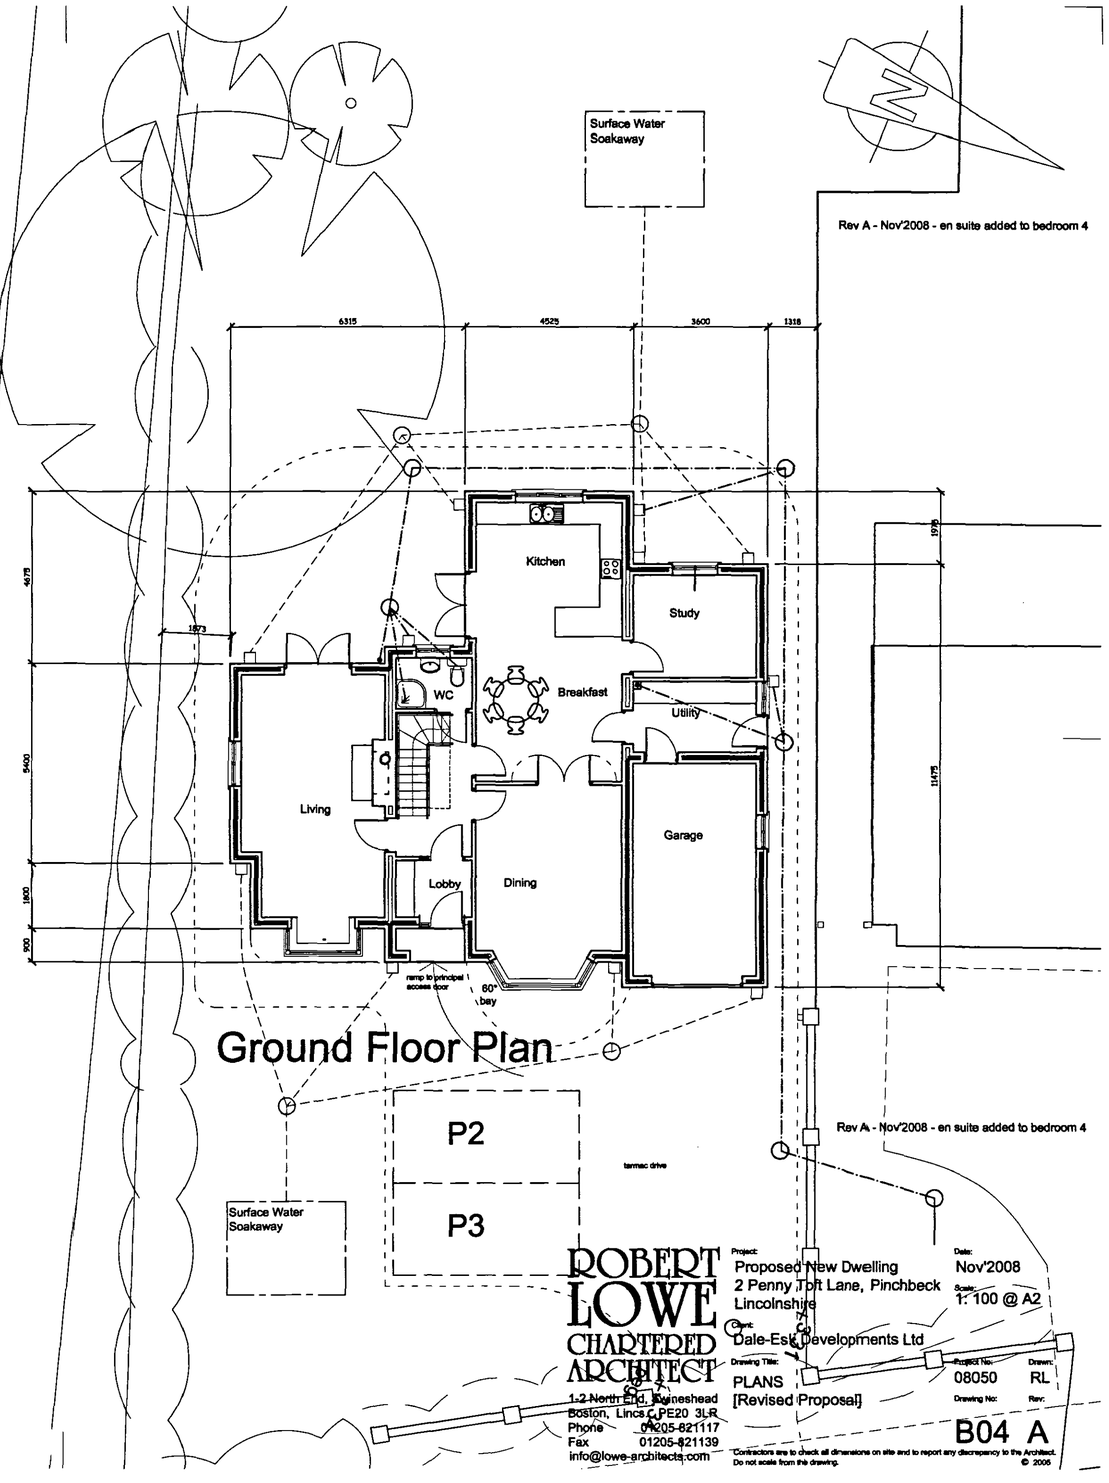

Ground Floor Plan

ROBERT LOWE CHARTERED ARCHITECT
1-2 North End, Boston, Lincs, PE20 3LR
Phone 01205-821117
Fax 01205-821139
info@lowe-architects.com

Project: Proposed New Dwelling
2 Penny Toft Lane, Pinchbeck
Lincolnshire

Client: Dale-Esk Developments Ltd

Drawing Title: PLANS [Revised Proposal]

Date: Nov'2008
Scale: 1: 100 @ A2
Project No: 08050
Drawn: RL
Drawing No: B04
Rev: A

*Contractors are to check all dimensions on site and to report any discrepancy to the Architect. Do not scale from this drawing.
© 2008

- 1 DEC 2008
1223/08

DETERMINED PLAN