


Side Elevation facing hedge and fields



Front Elevation facing the road

existing house

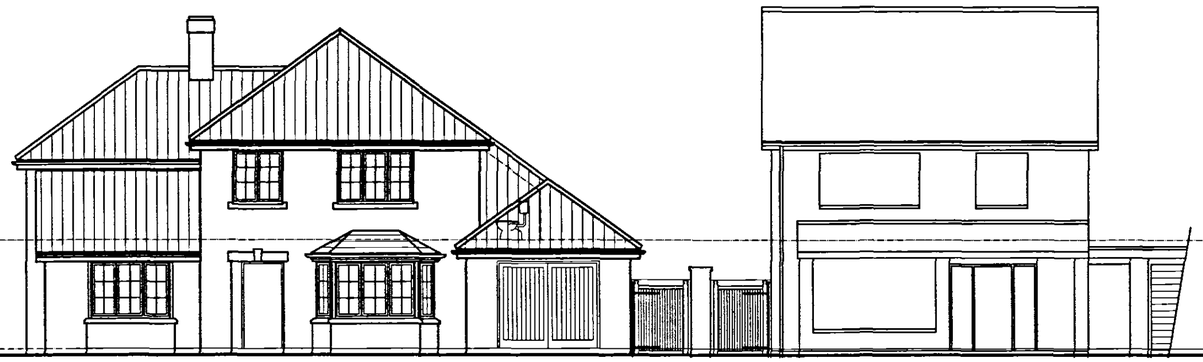

North Elevation facing the existing house



Rear Elevation facing the garden



Street Elevation As Proposed

SCALE IN METRES

0 1 2 3 4 5 10 15 20

A2

ROBERT LOWE CHARTERED ARCHITECT
1-2 North End, Swineshead
Boston, Lincs., PE20 3LR
Phone 01205-821117
Fax 01205-821139
info@lowe-architects.com

Project:
Proposed New Dwelling
2 Penny Toft Lane, Pinchbeck
Lincolnshire

Client:
Dale-Esk Developments Ltd

Drawing Title:
ELEVATIONS
[Revised Proposal]

Date: Nov'2008
Scale: 1: 100 on A2
Project No: 08050
Drawn: RL
Drawing No: B05
Rev:

Contractors are to check all dimensions on site and to report any discrepancy to the Architect.
Do not scale from the drawing.
© 2008