R. BOOR DRAUGHTSMAN

26 Fengate
Moulton Chapel
Spalding
Lincolnshire
PE12 0XL


Phone & Fax:
01406 3802[illegible]

DETERMINED PLAN

Project.
R GARN TRANSPORT LTD.
WARDENTREE LANE,
PINCHBECK.


Drawing.
- SITE & LOCATION PLAN - EXISTING

Scale.	Drawing. No.
AS SHOWN	3273-5
Drawn.	
Date. AUG 2006	Rev.

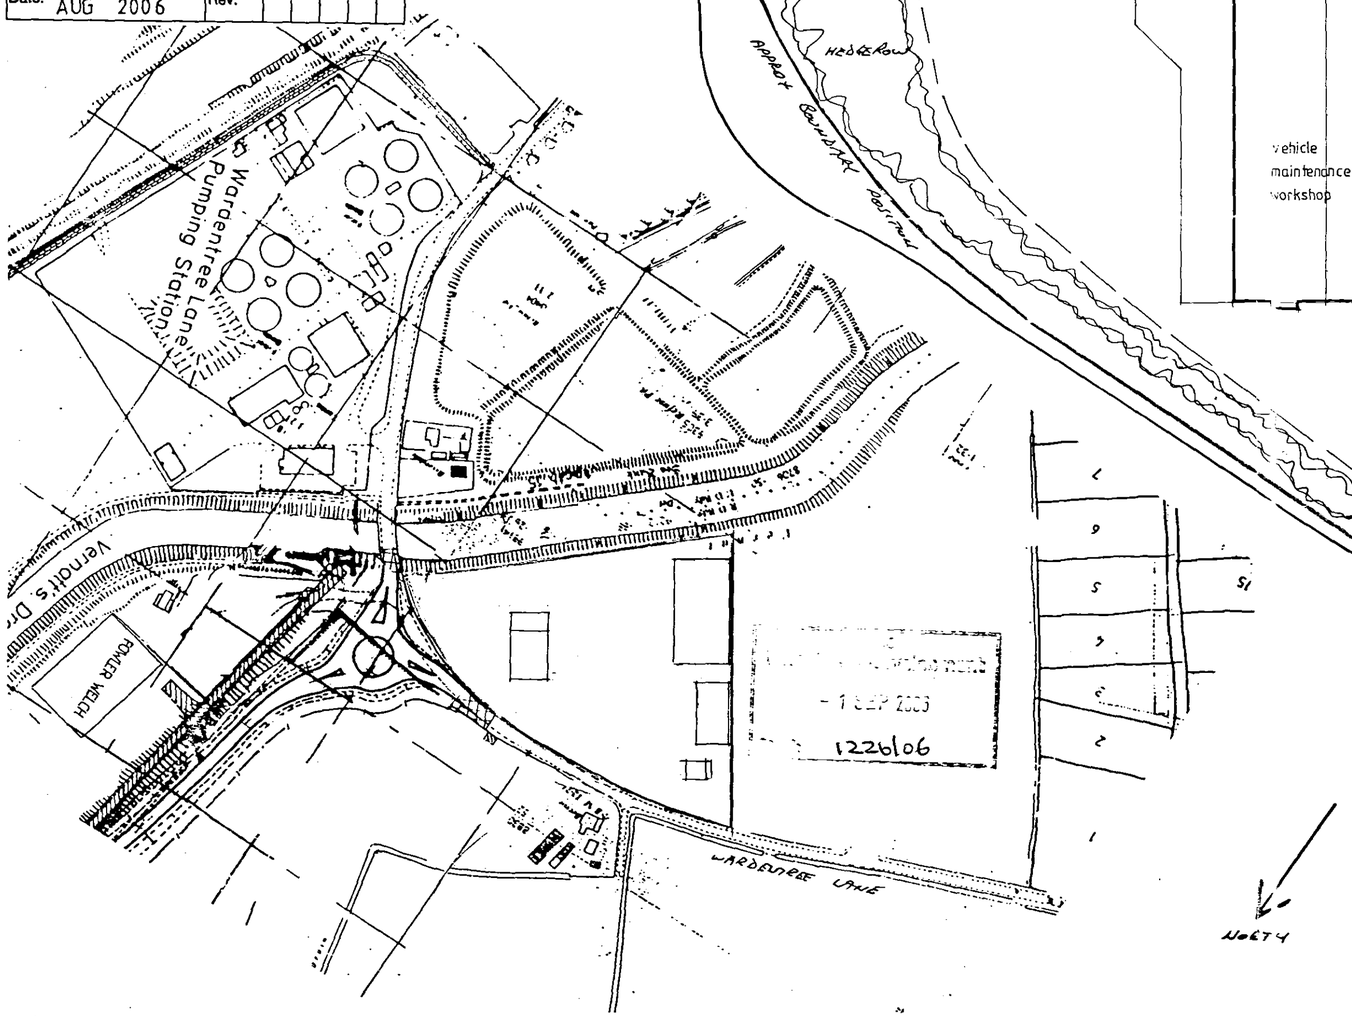

LOCATION PLAN 1-2500

- 1 SEP 2006
1226106

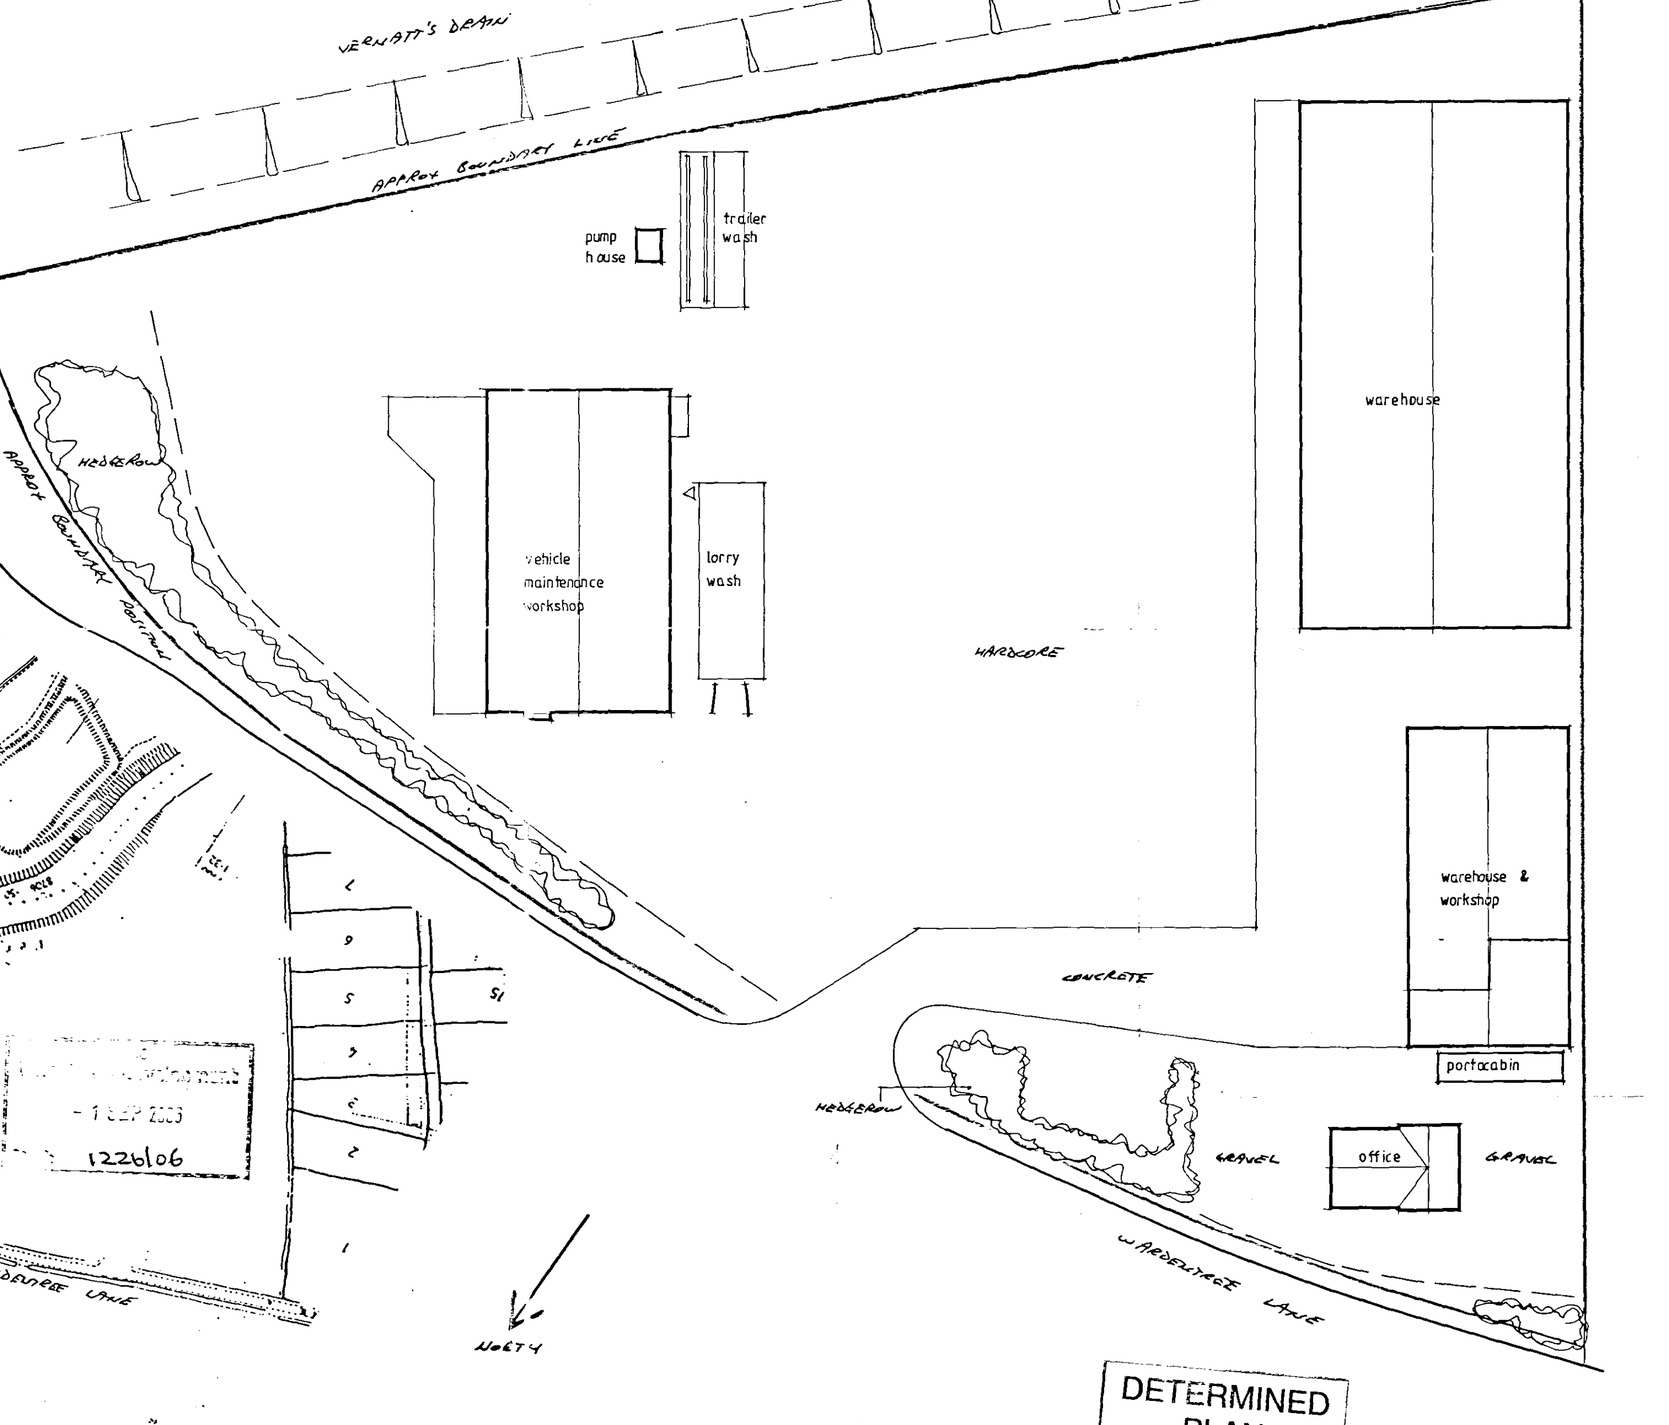

SITE PLAN 1-500

DETERMINED PLAN