




SIDE ELEVATION

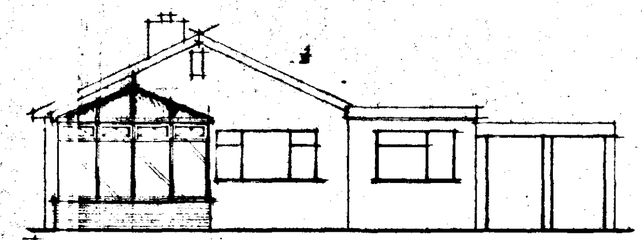


REAR ELEVATION

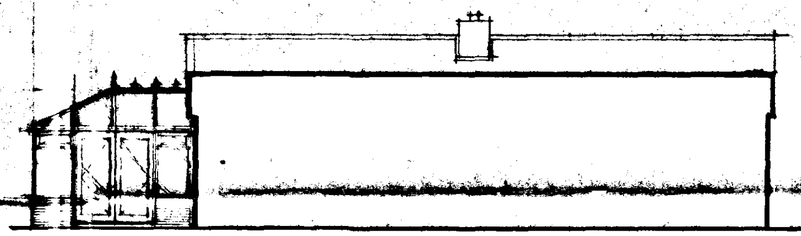

SIDE ELEVATION

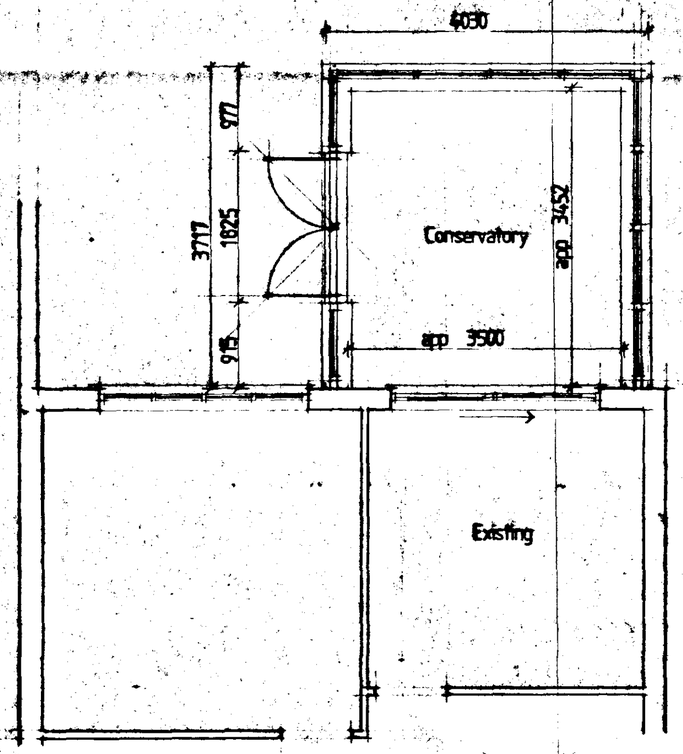

GROUND FLOOR PLAN

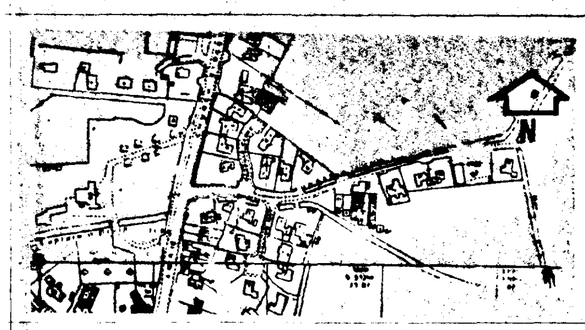

LOCATION PLAN

SCALE 1:2500

...AND DC
...ANNING
19 DEC 1995
Ref: 1226/95

DETERMINED PLAN

Date:	Description:

R E V I S I O N S

ALLISON HOMES

Swallow House, Banbury Close, West Elloe Avenue
Spalding, Lincs. PE11 2BS
Telephone (01775) 724781 Fax (01775) 762153
ALLISON HOMES is a trading name of SWALLOW HOMES LTD

Project:
Mr. Ellis
5 Ranville Close,
Pinchbeck, Spalding.

Drawing Title:
CONSERVATORY DESIGN DETAIL

Date:	Scales:
29/11/95	1:50 1:100
Reference No:	Drawn:
Drawing No: 01	Revision:

Do not scale directly from this drawing.
All discrepancies to be brought to the attention of the above office.