
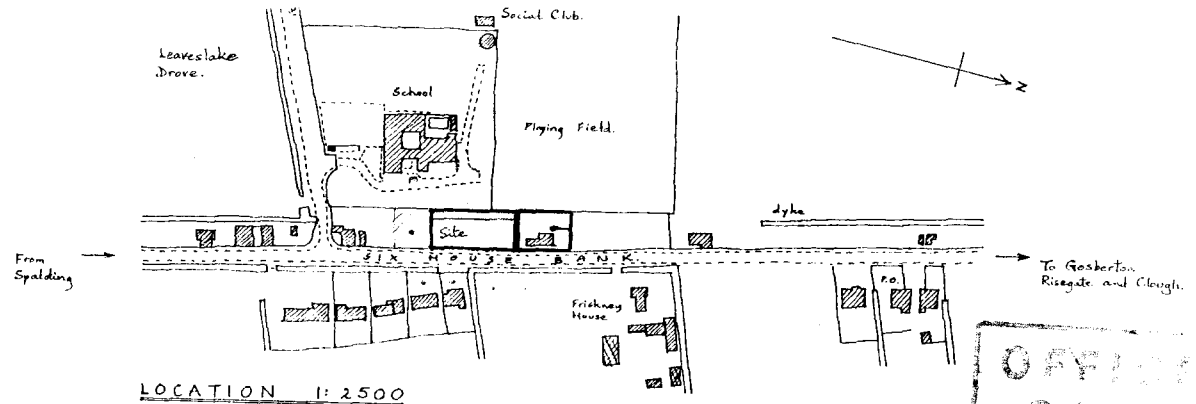


LOCATION 1:2500

O.S. Map ref T.F. 1925 : Crown Copyright Reserved.

OFFICE COPY

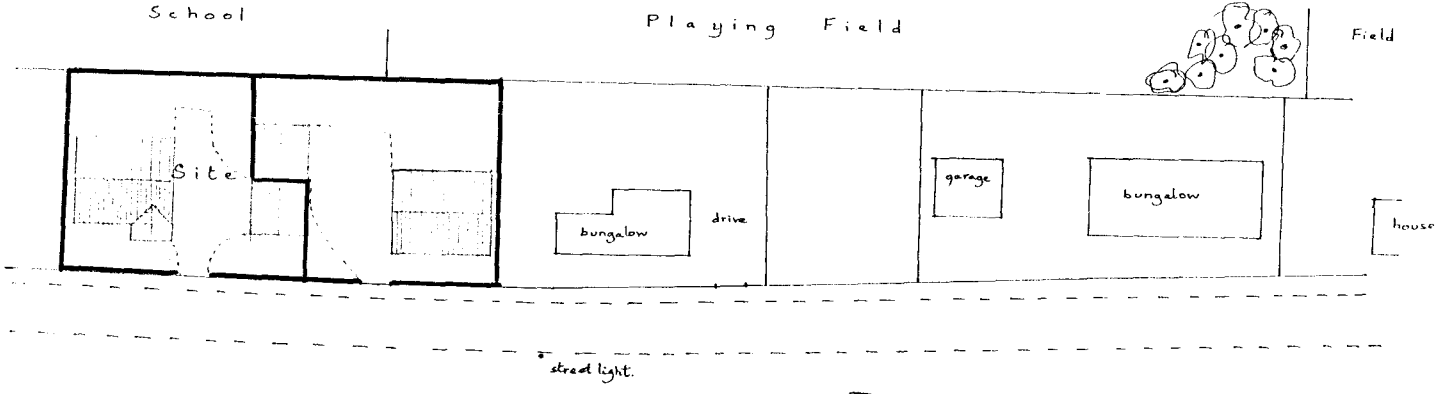

Site Plan scale 1:500

SOUTH HOLLAND D.C.
PLAN DEPT.
14 OCT 1988
REF....14/76/88

K. G. Markham Esq.
Six House Bank, WEST PINCHBECK.

A. ROFFE
Building Design and Plans
1 Green Lane
SPALDING, Lincs. PE11 2YB