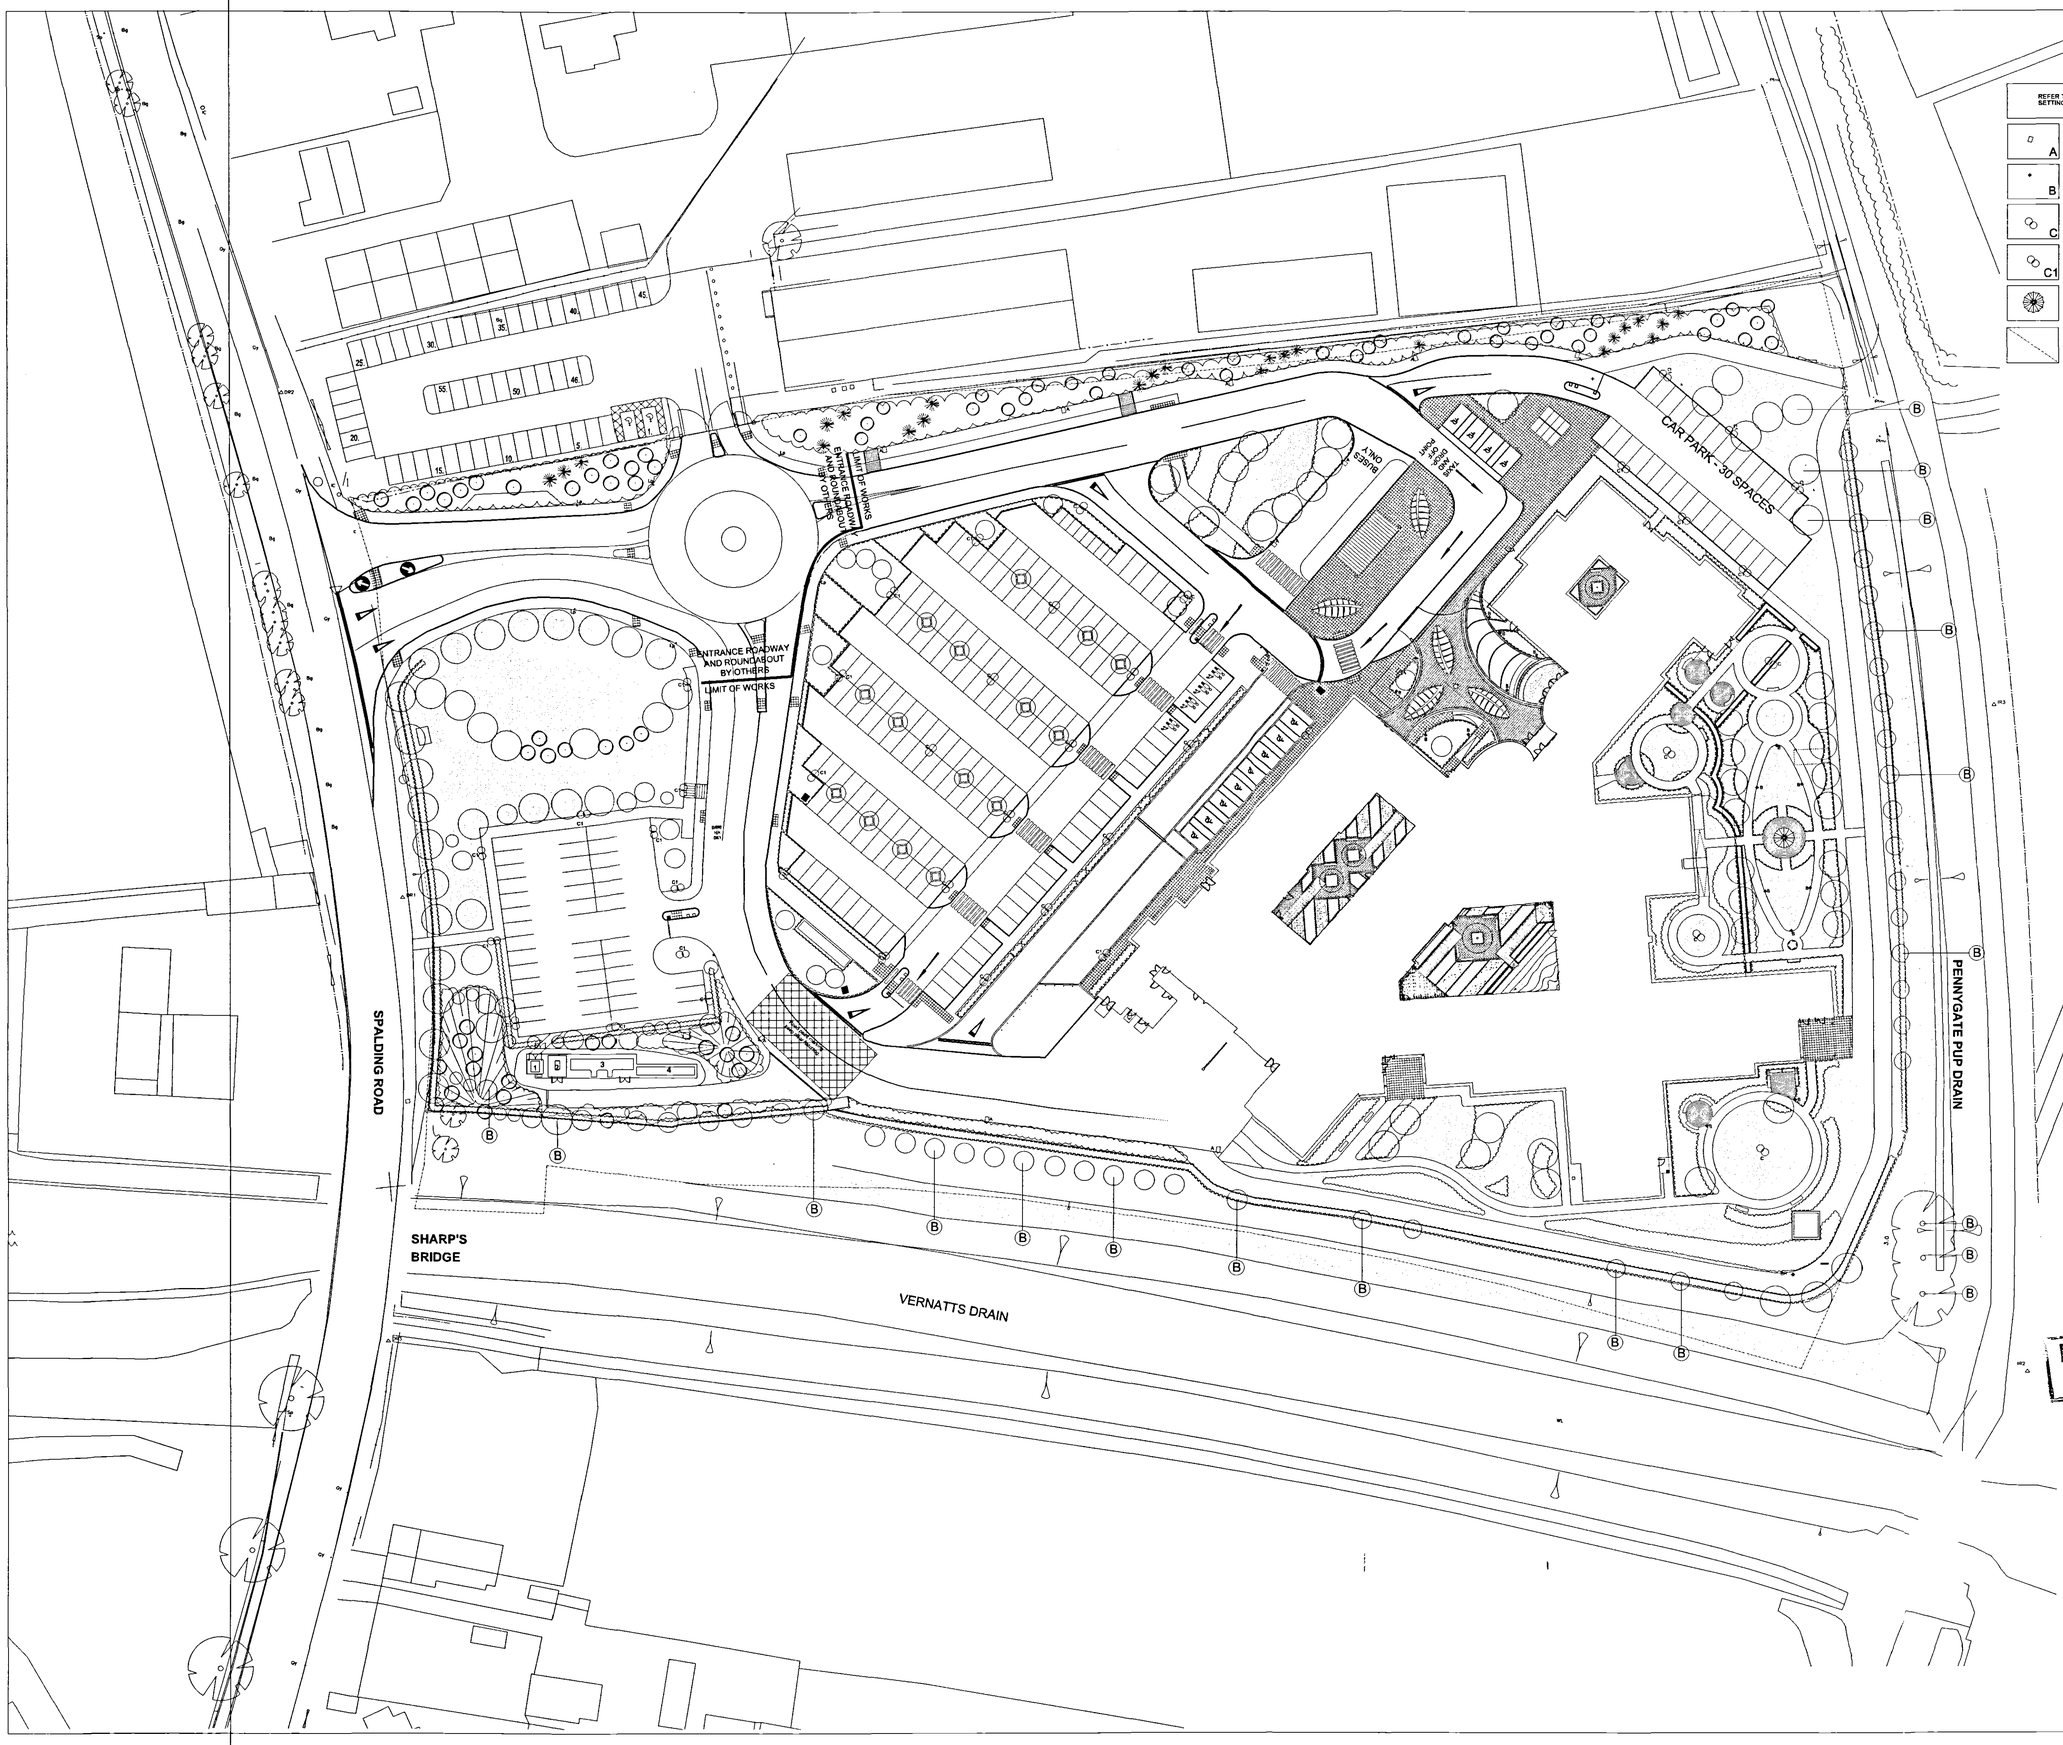


Do not scale this drawing
Landscape Architects to be notified of discrepancies in figured dimensions from site
This drawing is copyright

KEY

REFER TO ENGINEER'S DRAWINGS FOR SETTING-OUT LIGHTING & ROAD KERBS.

- A — 6-metre STREET LAMP
- B — 1-metre LIGHT BOLLARD
- C — 3-metre LANTERN
- C1 — 6-metre LANTERN
- APPLE SHELTER
- LEGAL BOUNDARY

- NATURAL STONE TILES
- ORDINARY NURSERY STOCK
- NATURAL STONE PAVING SLABS
- PUMP STATION
- BLOCK PAVING
- BAT BOXES IN TREES
- ADVANCED NURSERY STOCK
- NATIVE TREE & SHRUB MATRIX
- EXISTING RETAINED TREES
- NATIVE HEDGE
- CLIPPED HEDGING
- GRASS MIXES
- ORNAMENTAL SHRUBS
- GROUNDCOVER SHRUBS
- EPDM PLAY SURFACE
- RESIN BOUND AGGREGATE PAVING
- TREE GRILLES
- SLAB PAVING
- ROADS & FOOTPATHS TO ENGINEERS DETAIL
- AGGREGATE
- DECKING
- BIKE SHELTERS
- POST & RAIL FENCE
- SECURITY FENCE
- STREET FURNITURE

amendments

A	GENERAL REVISIONS	31.02.06
B	AMENDED TO SUIT REVISED ENGINEERING LAYOUT	13.03.06
C	AMENDED TO SUIT ARCHITECTS COMMENTS	14.03.06
D	AMENDED TO SUIT REVISION 6 OF ARCHITECT'S SITE PLAN	04.07.06
E	SCHEME AMENDED TO SUIT REVISED GROUND FLOOR PLAN	27.07.06
F	SCHEME AMENDED TO PROVIDE ACCESS FOR MAINTENANCE ACCESS PLATFORM FOLLOWING ARCHITECTS COMMENTS	26.09.06
G	SCHEME AMENDED TO SUIT ARCHITECTS AND ENGINEERS REVISED LAYOUTS	26.11.06
H	SCHEME UPDATED FOR FINANCIAL CASE	10.05.07
I	PAVING TEXTURES ADDED	18.10.07
J	CABINS, STACTANKS, HEDGE LINE ALTERED, 3 LIGHTS ADDED	01.07.08
K	AMENDED TO REFLECT PLANNING COMMENTS 05.061 Rev J TREE PLAN, NOT COORDINATED WITH PLANTING PLANS, CONSTRUCTION ISSUE	11.09.08
L	APPLE SHELTER ADDED, SUB-STATION AMENDED, GAS METER HOUSE ADDED	03.10.08
M	EASTERN BOUNDARY HEDGE AMENDED	30.10.08
N	HEDGEL HR MOVED ON EASTERN & SOUTHERN BOUNDARY	20.11.08

DETAILED PLAN

drawing status: CONSTRUCTION

project: SOUTH HOLLAND COMMUNITY HOSPITAL

job number: LP1589

drawing title: LANDSCAPE MASTERPLAN

SHDC Planning & Development - 5 DEC 2008 Ref: 1243/08

drawing number: LA/SH/WS/L/90/01

revision	scale	date
N	1:500 at A1	28.11.06

	drawn	auth	date
for information	PAW	JMP	10.01.06
for construction	KB	JMP	11.09.08

fira
The Jewellery Business Centre
91 Spencer Street
BIRMINGHAM, B18 6DA
Tel: 0121 523 1033
Fax: 0121 523 1034
fira landscape architecture and urban design