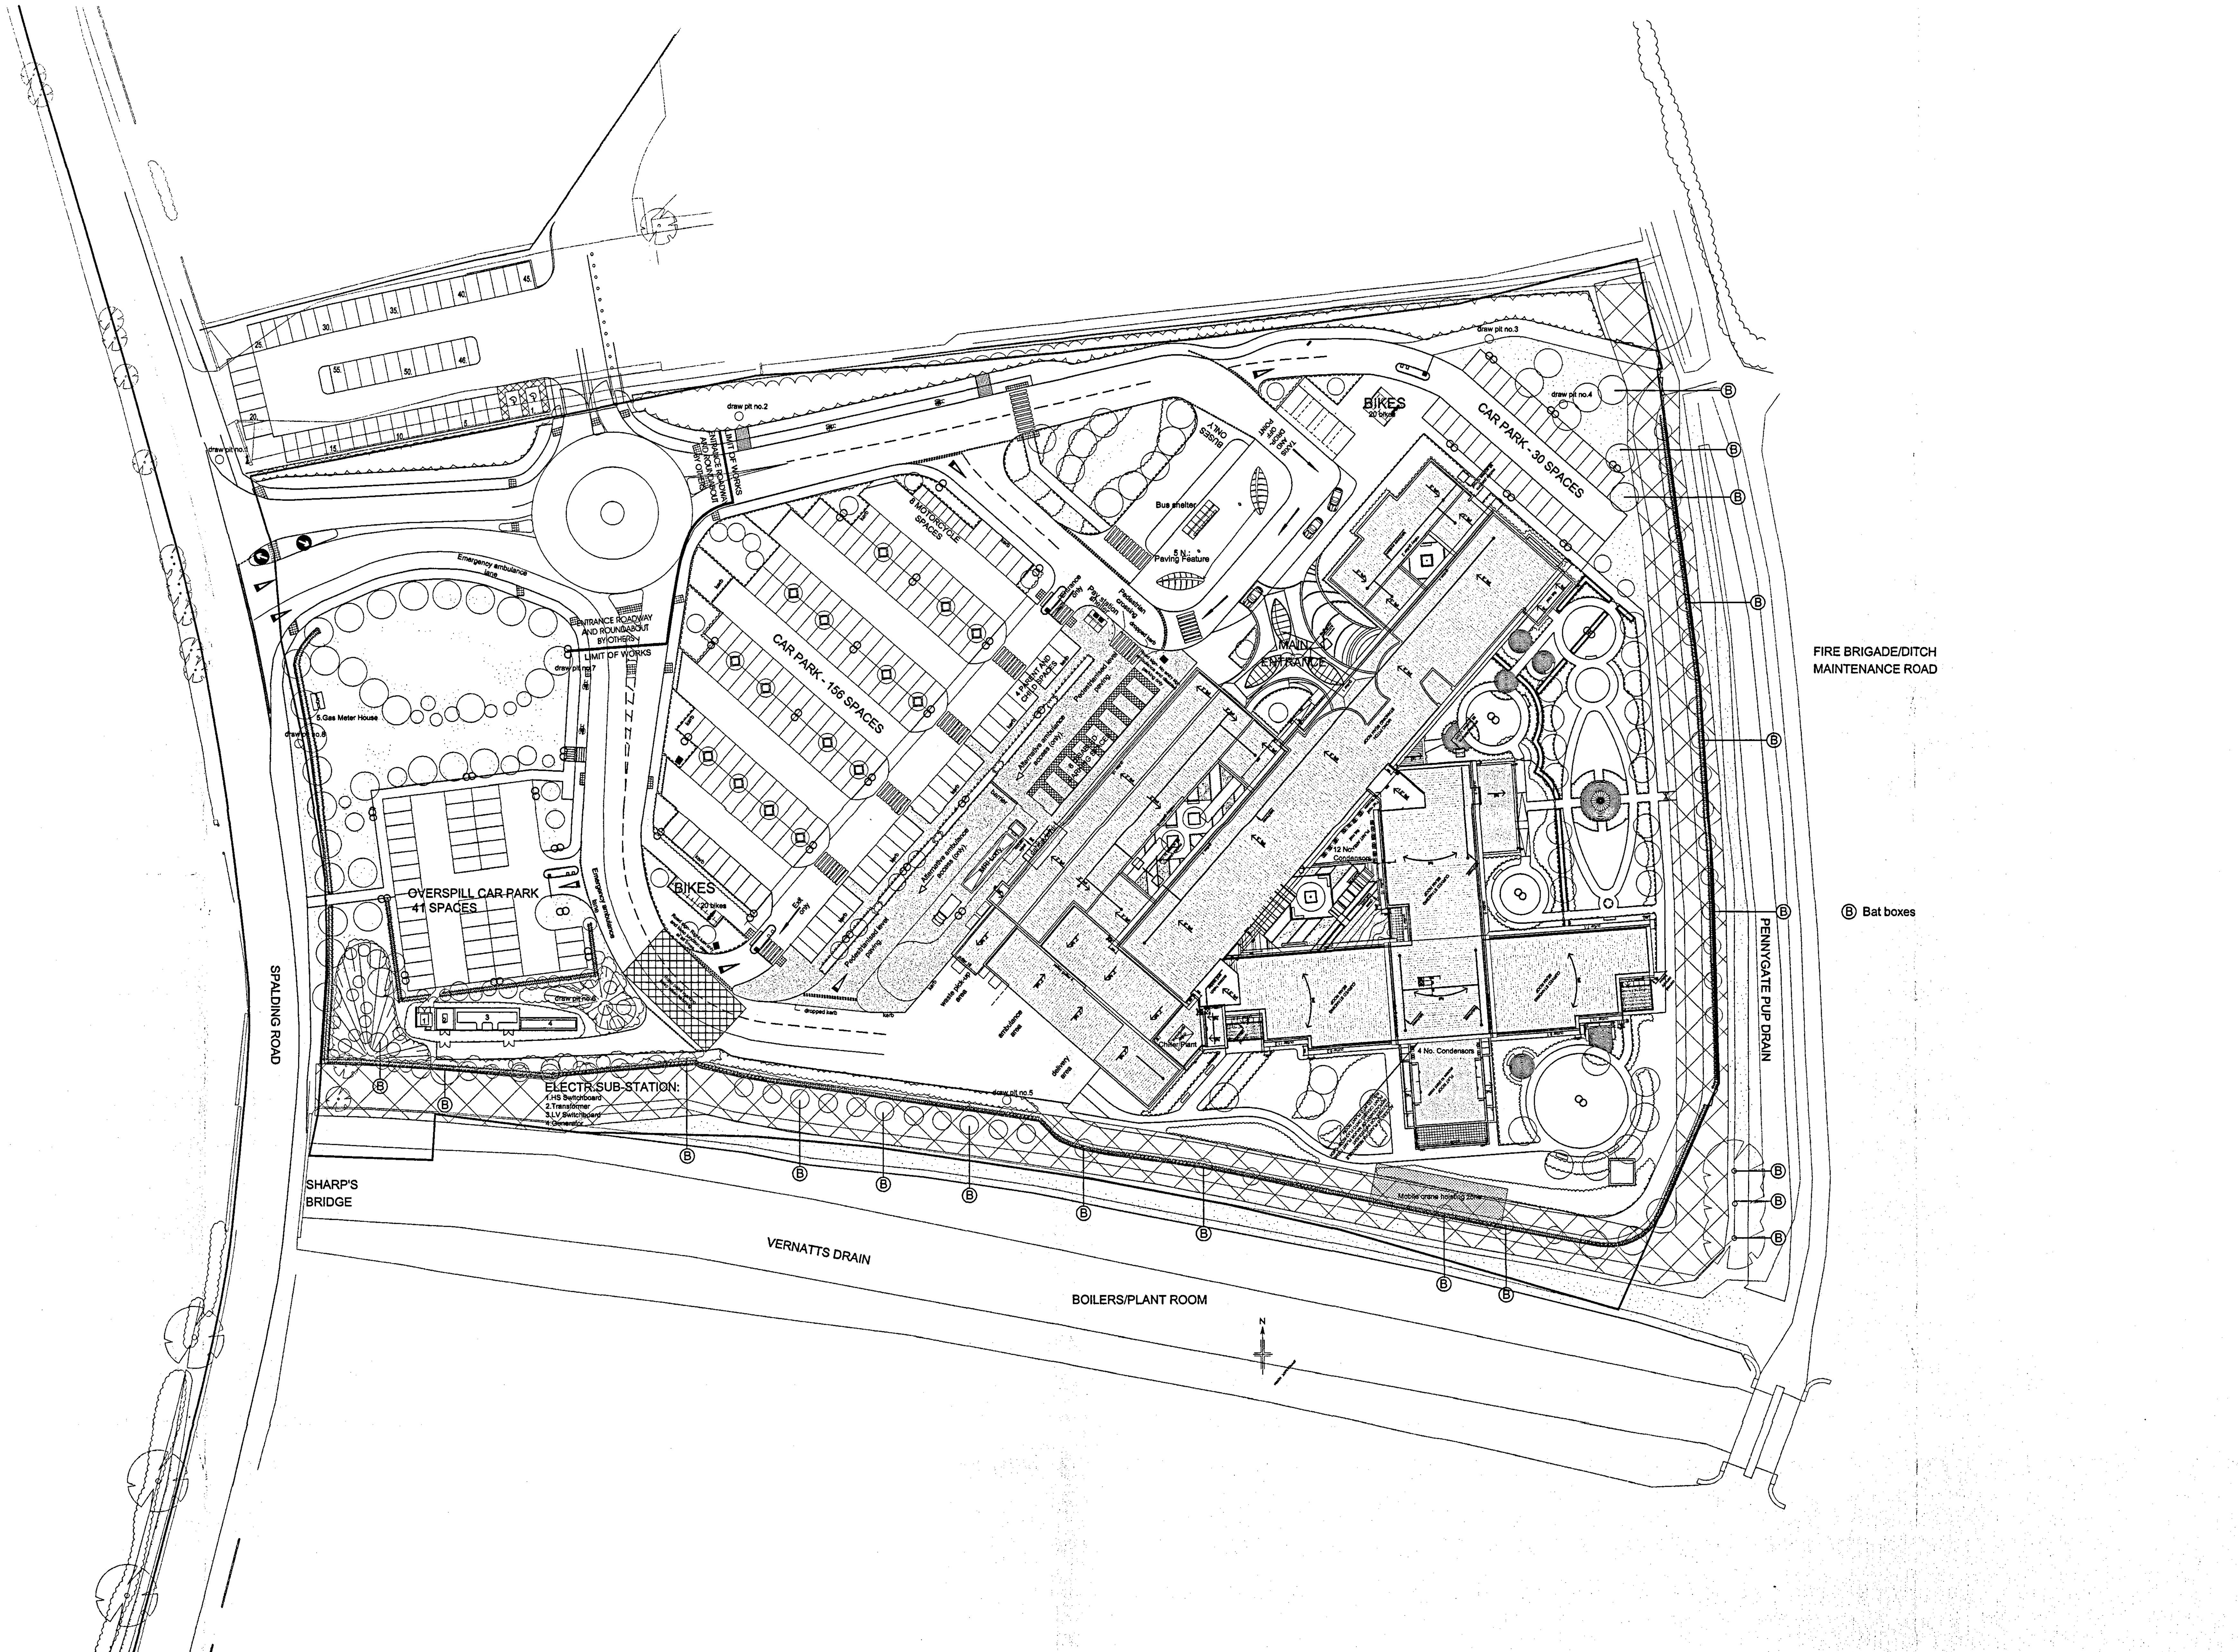


consultants

notes

rev	date	by	app.	description
1	21.12.2005	OG	GB	GENERAL SCHEME AMENDMENT
2	23.01.2006	OG	GB	GENERAL REVISIONS INCLUDING SOUTH WING REPLAN
3	13.02.2006	OG	GB	SITE PLAN POSITIONED ON REVISED SURVEY FOR COORDINATION.
4	24.02.2006	OG	GB	BUILDING AND CAR PARKS REPOSITIONED TO COMPLY WITH THE 9 METRE BYLAW ZONE. ROADS CONNECTING TO ROUNDABOUT ADJUSTED.
5	09.03.2006	OG	GB	LAYOUT REPLANNED AND CO-ORDINATED TO COMPLY WITH DRAINAGE BOARD'S REQUIREMENTS.
6	26.04.2006	OG	GB	MIU AREA AMENDED TO ACCOMMODATE POSSIBLE GP SURGERY ABOVE. ROAD IN FRONT SHIFTED BY 0.5M. WASTE COMPOUND ADDED.
7	05.07.2006	MM	KS	LIMIT OF WORKS SHOWN
8	27.07.2006	MLA	RAM	BIKE SHELTER MOVED. FUEL STORAGE SHOWN ON THE ROOF PLAN.
9	21.11.2006	MM	AM	SITE BORDER LINE ,LANDSCAPE PLAN AMENDED,ADDITIONAL 4 PARKING SPACES ADDED.
10	22.11.2006	MM	AM	SITE BOUNDARY AMENDED,FOOTPATH REMOVED FROM THE MAIN CARPARK AREA.
11	08.02.2007	MM	AM	NUMBER OF PARKING SPACES CORRECTED TO SHOW 194X
12	06.03.2007	MM	AM	SUBSTATION DESIGN UPDATED AND DRAW PITS LOCATIONS SHOWN
13	14.03.2007	OS	AM	DEVELOPMENT OF SK174 OPTION TO SATISFY TRUST REQUIREMENTS (MEETING 13.03.07). ROAD MARKINGS ADDED, EMERGENCY AMBULANCE LANE EXTENDED AND HOSPITAL FRONT ENHANCED
14	06.10.2008	ST		UPDATED FOR RESERVED MATTERS SUBMISSION: OVERFLOW CAR PARK, AMBULANCE LANE, SUBSTATION LOCATION AND ENCLOSURE, CAR PARK BARRIERS, SPALDING ROAD LANDSCAPING
15	20.10.2008	ST		UPDATED FOR RESERVED MATTERS SUBMISSION: GENERAL LANDSCAPING UPDATES AS FIRA LASTEST PLAN
16	24.11.08	ST		ISSUED FOR PLANNING RESERVED MATTERS; FENCE/HEDGE LINE MOVED BAT BOXES ADDED. MOBILE CRANE HOIST POSITION ADDED

location

DETERMINED PLAN

SHDC
Planning & Development
5 DEC 2008
Ref: 1243/08

WGI
Watkins Gray International LLP Architects
Colechurch House, 1 London Bridge Walk, LONDON, SE1 2SX
tel. 020 7940 8400 fax. 020 7940 8444 mail@wgi.co.uk

Project Title
SOUTH HOLLAND COMMUNITY HOSPITAL
LINCOLNSHIRE

Drawing Title
SITE PLAN

Drawn	Checked by	Scale
OG	GB	1:500
Level	Plan	Date
–	–	25/11/05
Project No.	Drawing No.	Revision
104030.3	A001	16

DATE PLOTTED : 24/11/2008 [12:5]
DOS FILENAME : m:\projects\a104030 3 shires\03_southholland\drawingsheets\a_series\a001- site plan.dwg