

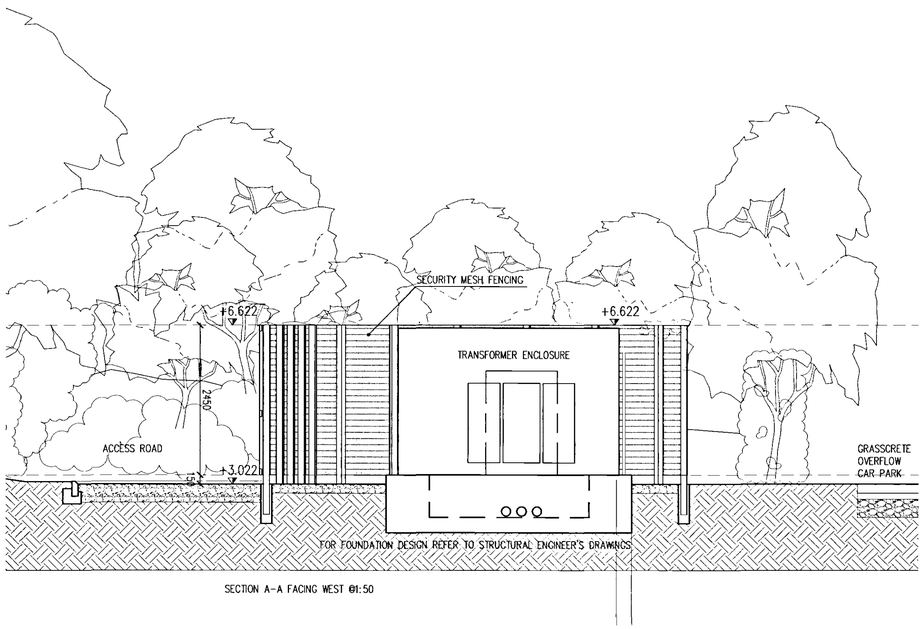


SECTION A-A FACING WEST @1:50

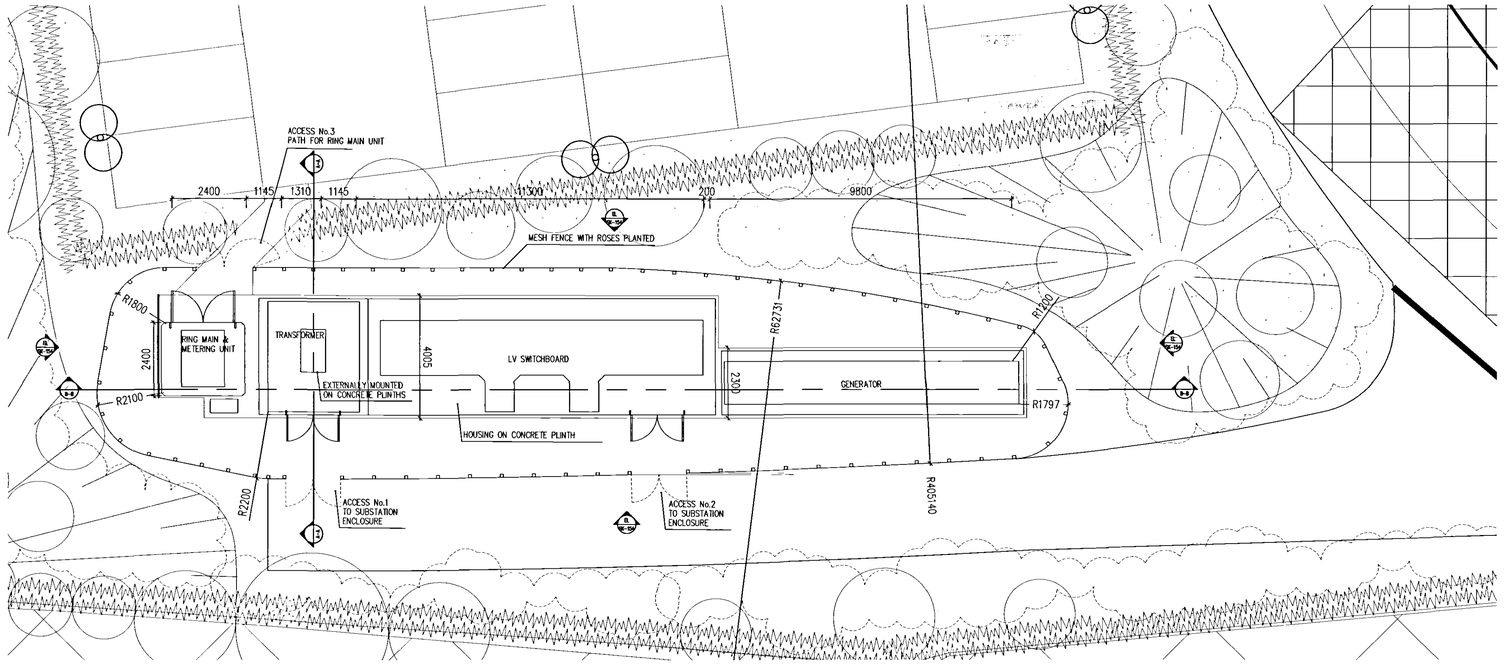

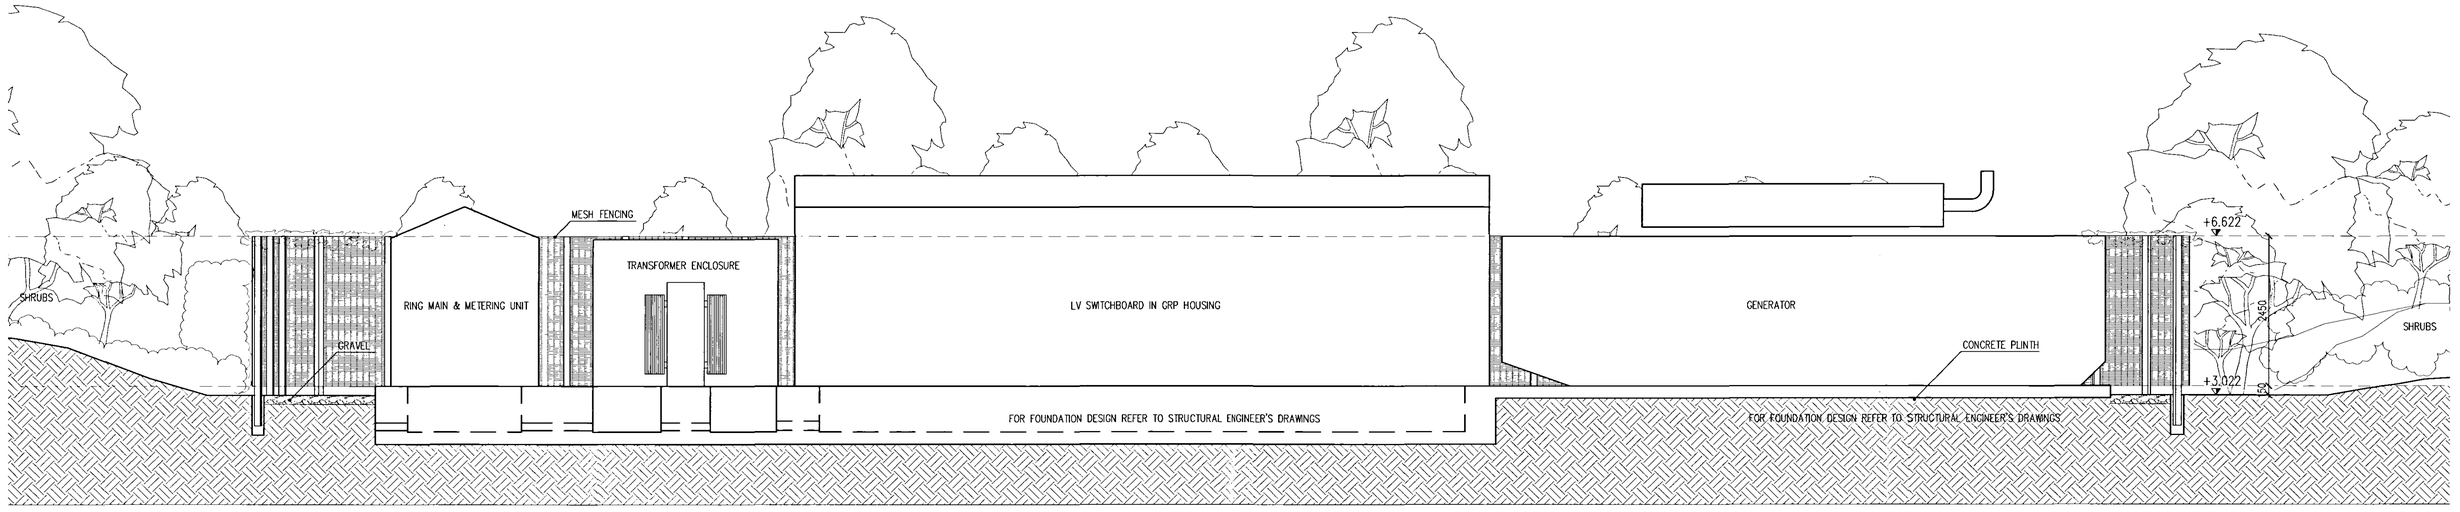

SECTION B-B FACING NORTH @1:50

consultants

notes

rev	date	by	app.	description
-	08.06.2006	MM	KS	ISSE FOR COMMENTS.REFER TO S.E. DRAWINGS FOR FOUNDATION DESIGN.
1	13.06.2006	MM	KS	TIMBER FENCING ADDED ON ELEVATIONS 1,2,4.
2	02.03.2007	MM	AM	ISSUE FOR APPROVAL
3	20.02.2008	SR	OG	RELOCATION OF SUBSTATION AND FENCING
4	21.10.08	ST	OG	RE-DRAWN DUE TO RELOCATION OF SUBSTATION AND CONSEQUENT RE-DESIGN OF LANDSCAPING/FENCING
5	19.11.08	ST	OG	LEVEL OF DETAIL SHOWN INCREASED, SUBMITTED FOR PLANNING

location

SHDC
Planning & Development
- 5 DEC 2008
Ref: 1244/08

Watkins Gray International LLP Architects
Colechurch House, 1 London Bridge Walk, LONDON, SE1 2SX
tel. 020 7940 8400 fax. 020 7940 8444 mail@wgi.co.uk

Project Title
SOUTH HOLLAND COMMUNITY HOSPITAL
LINCOLNSHIRE

Drawing Title
SUBSTATION
PLAN & SECTIONS

Drawn by	Checked by	Scale
MM	KS	1:50/100@A1
Level	Plan	Date
		07/06/2006
Project No.	Drawing No.	Revision
104030.3	E010	5

DETERMINED

DATE PLOTTED : 19/11/2008 [12:56]
JOB FILE NAME : I:\projects\104030 3 arinet\03_architecture\drawingsheets\e_series\104030_e010.dwg
SAVED VIEW :
XREFERENCES : 104030-roof-plan : 104030-Site Plan - for GP's : 104030-Substation :