




WEST ELEVATION @1:50

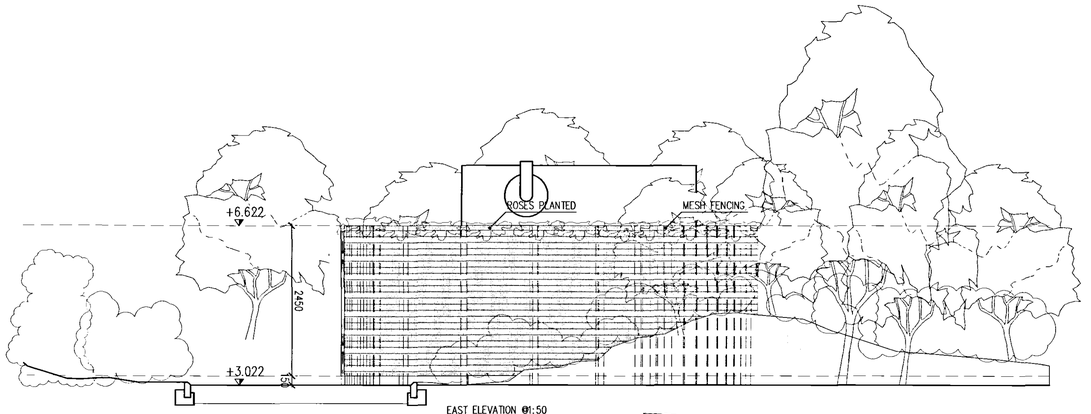

EAST ELEVATION @1:50

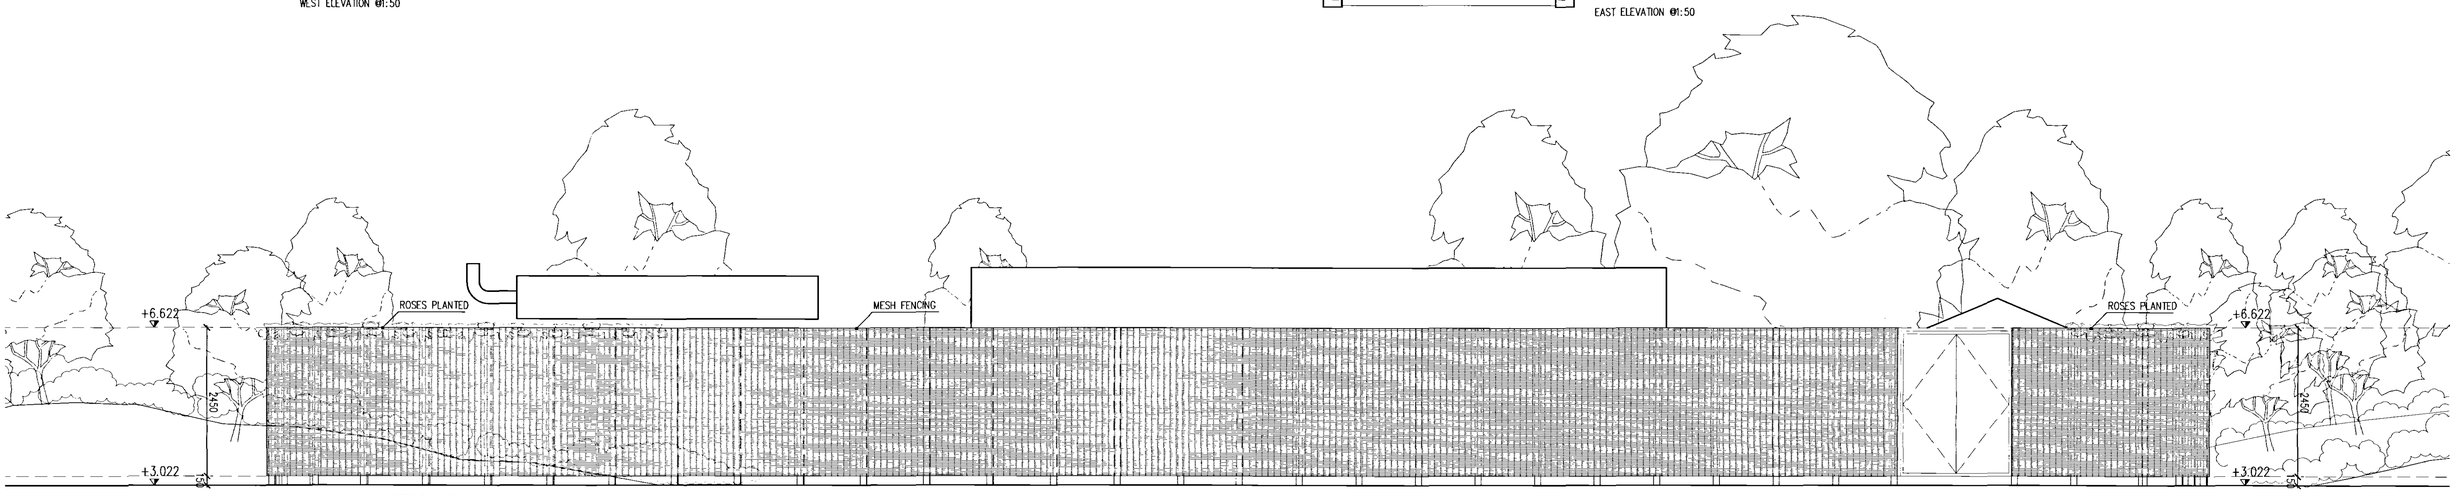

NORTH ELEVATION @1:50

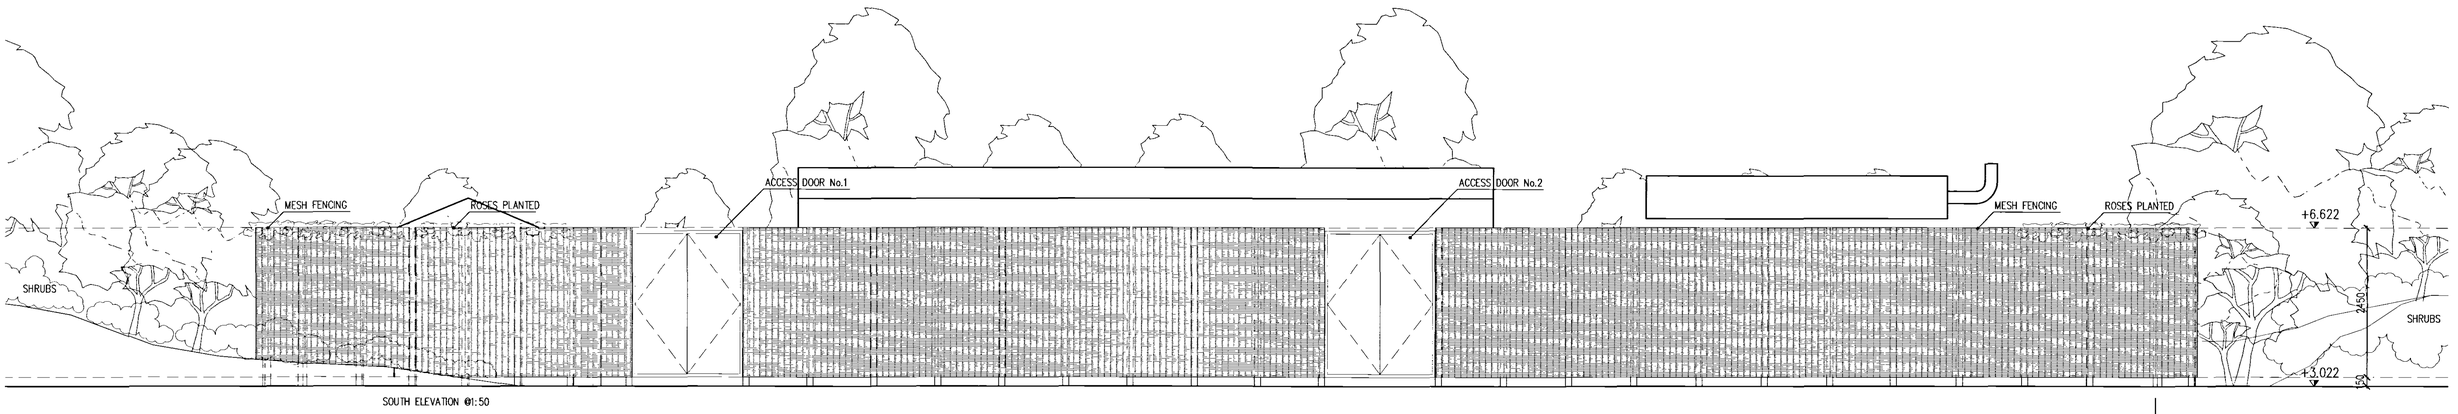

SOUTH ELEVATION @1:50

consultants

notes

rev	date	by	app.	description
–	08.06.2006	MM	KS	ISSUE FOR COMMENTS.REFER TO S.E.DRAWINGS FOR FOUNDATION DESIGN.
1	13.06.2006	MM	KS	TIMBER FENCING ADDED ON ELEVATIONS 1,2,4.
2	02.03.2007	MM	AM	ISSUE FOR APPROVAL
3	20.02.2008	SB	OG	RELOCATION OF SUBSTATION AND FENCING
4	21.10.08	ST	OG	REDRAWN DUE TO RELOCATION OF SUBSTATION AND CONSEQUENT REDESIGN OF LANDSCAPING/FENCING
5	19.11.08	ST	OG	LEVEL OF DETAIL SHOWN INCREASED, SUBMITTED FOR PLANNING

location

SHDC
Planning & Development
– 5 DEC 2008
Ref: 1244/08

DETAILED

WGI
Watkins Gray International LLP Architects
Colechurch House, 1 London Bridge Walk, LONDON, SE1 2SX
tel. 020 7940 8400 fax. 020 7940 8444 mail@wgi.co.uk

Project Title
SOUTH HOLLAND COMMUNITY HOSPITAL
LINCOLNSHIRE

Drawing Title
SUBSTATION
GENERIC WALL SECTIONS

Drawn	Checked by	Scale
MM	KS	1:50@A1
Level	Plan	Date
–		07/06/2006

Project No.	Drawing No.	Revision
104030.3	E011	5

DATE PLOTTED : 19/11/2008 [16:42]
DRGS PATH : n:\projects\p104030 3 series\03_architecture\drawingsheets\x_series\104030-3_e011.dwg
SAVED VIEW :
XREFERENCES : 104030-roof-plan : 104030-Site Plan –for GP's : 104030-Substation :