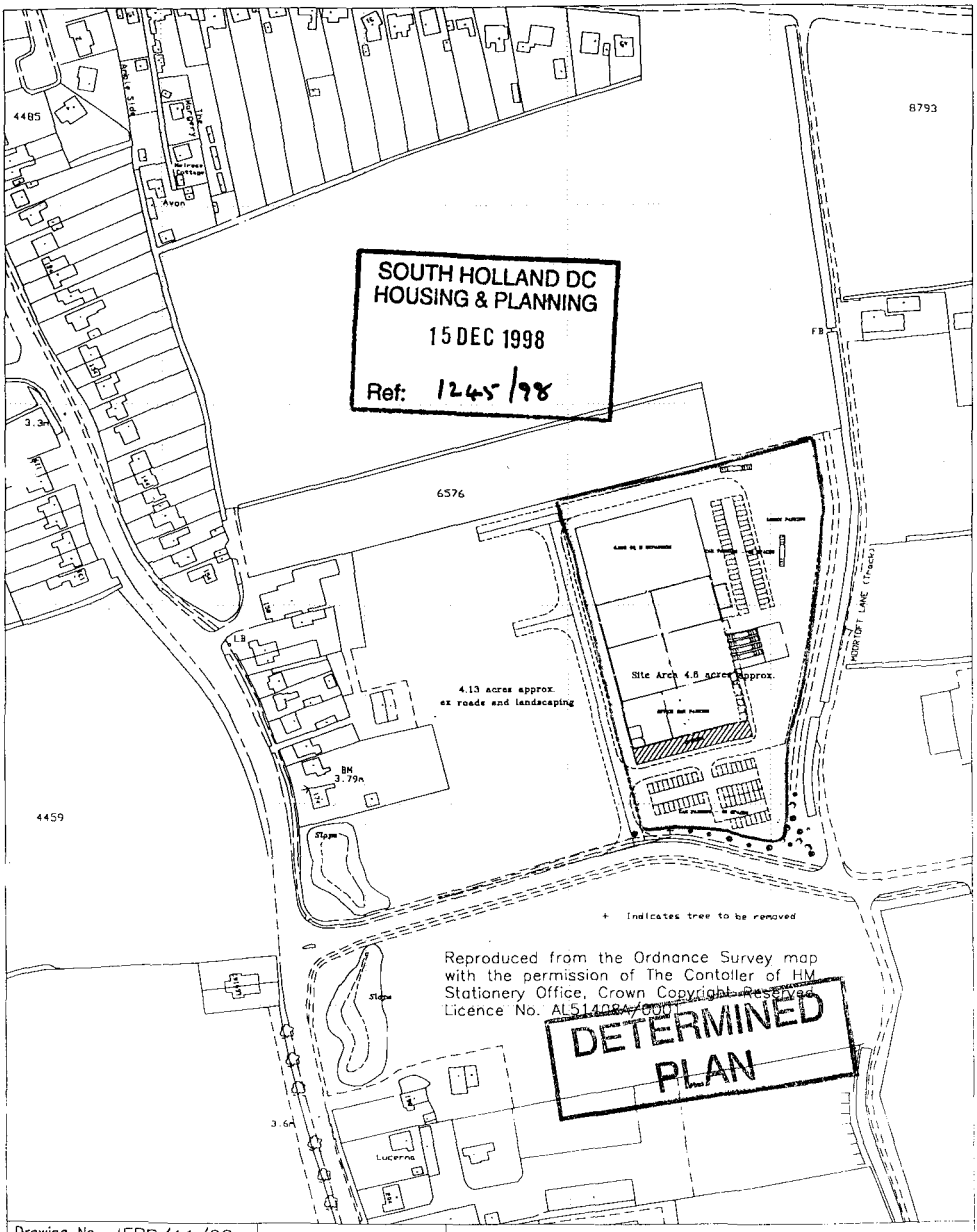


SOUTH HOLLAND DC
HOUSING & PLANNING
15 DEC 1998
Ref: 1245/98

DETERMINED
PLAN

Drawing No. IEPS/11/08	Drawn S.A.K	Broadgate Builders (Spalding) Ltd
Moortoft Lane Spalding	Scale 1 : 2500	Broadgate House, Weston Hills, Spalding, Lincolnshire, PE12 6DB. Telephone: (01406) 380532 Fax: (01406) 380014
	Date 28:10:97	
TITLE Site Plan – Empire World Trade		