
The copyright of this drawing is vested with Corstorphine & Wright Ltd and must not be copied or reproduced without the consent of the company.

Figured dimensions only to be taken from this drawing. DO NOT SCALE. All contractors must visit the site and be responsible for checking all setting out dimensions and notifying the architect of any discrepancies prior to any manufacture or construction work.

NOTES:


Metres 0 5m 10m 15m 20m 25m
1:500
Centimetres 0 1cm 2cm 3cm 4cm 5cm

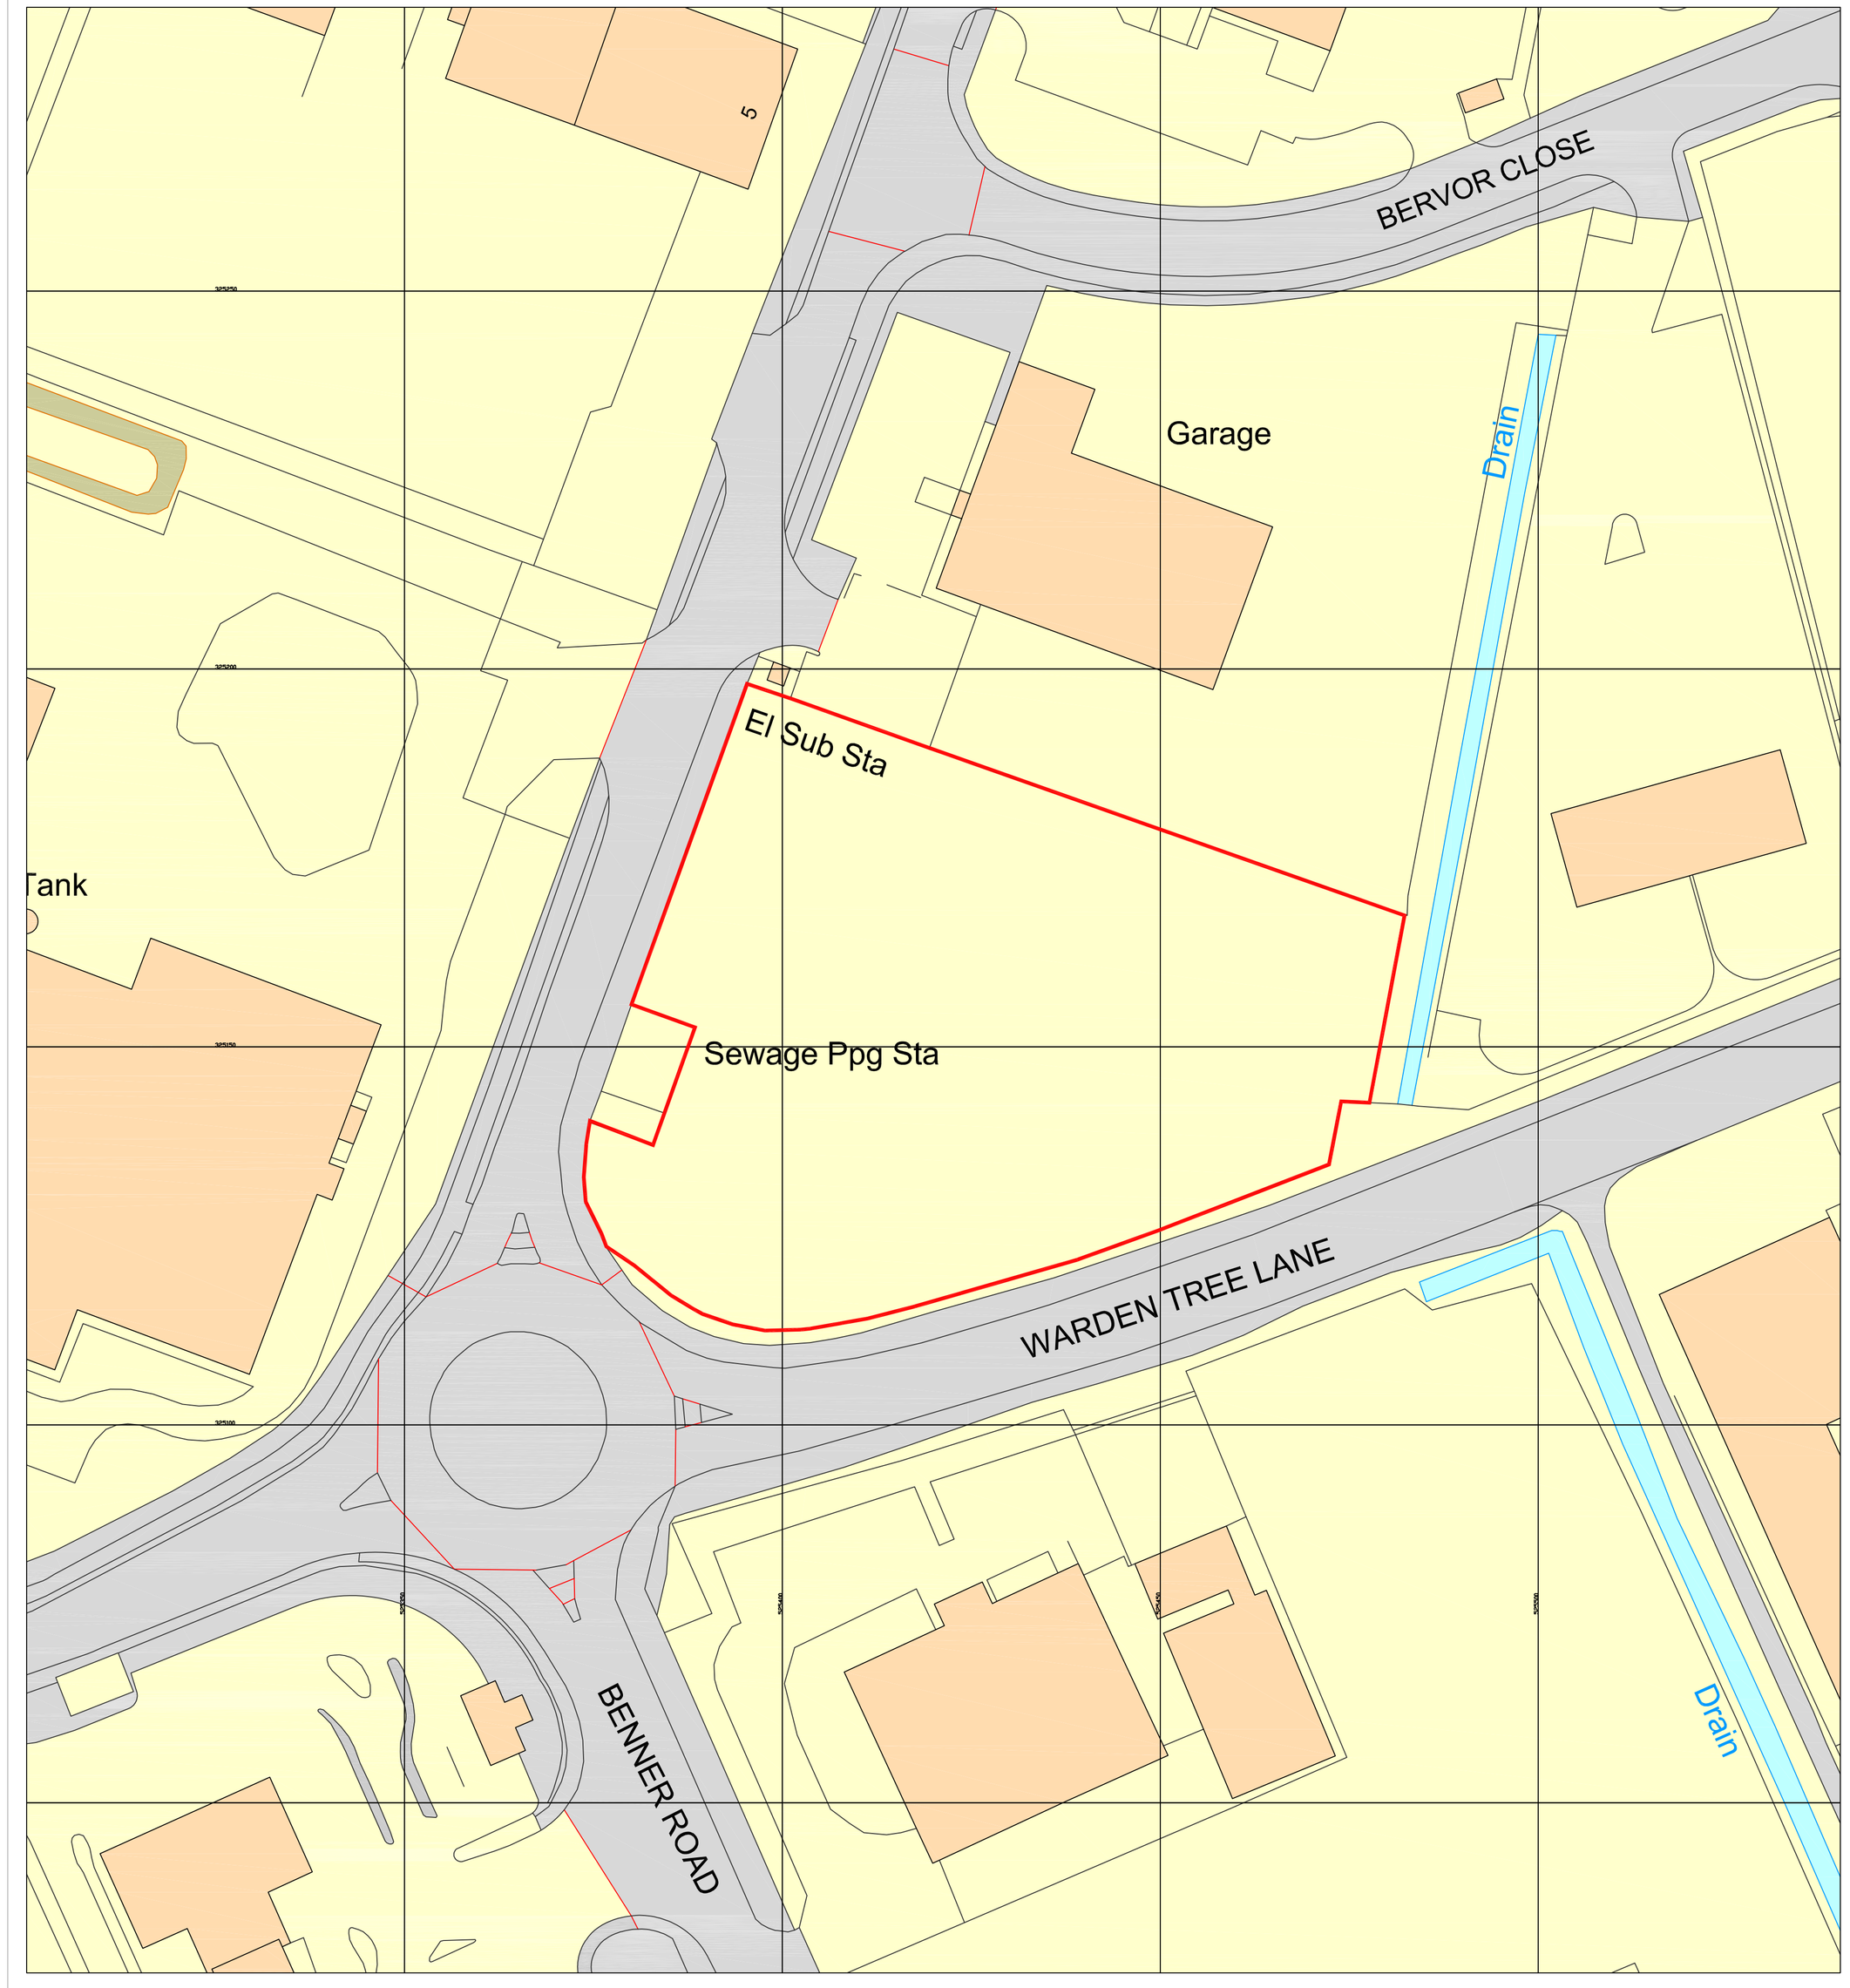

Site Plan
1:500

N

Metres 0 12.5m 25m 37.5m 50m 62.5m
1:1250
Centimetres 0 1cm 2cm 3cm 4cm 5cm

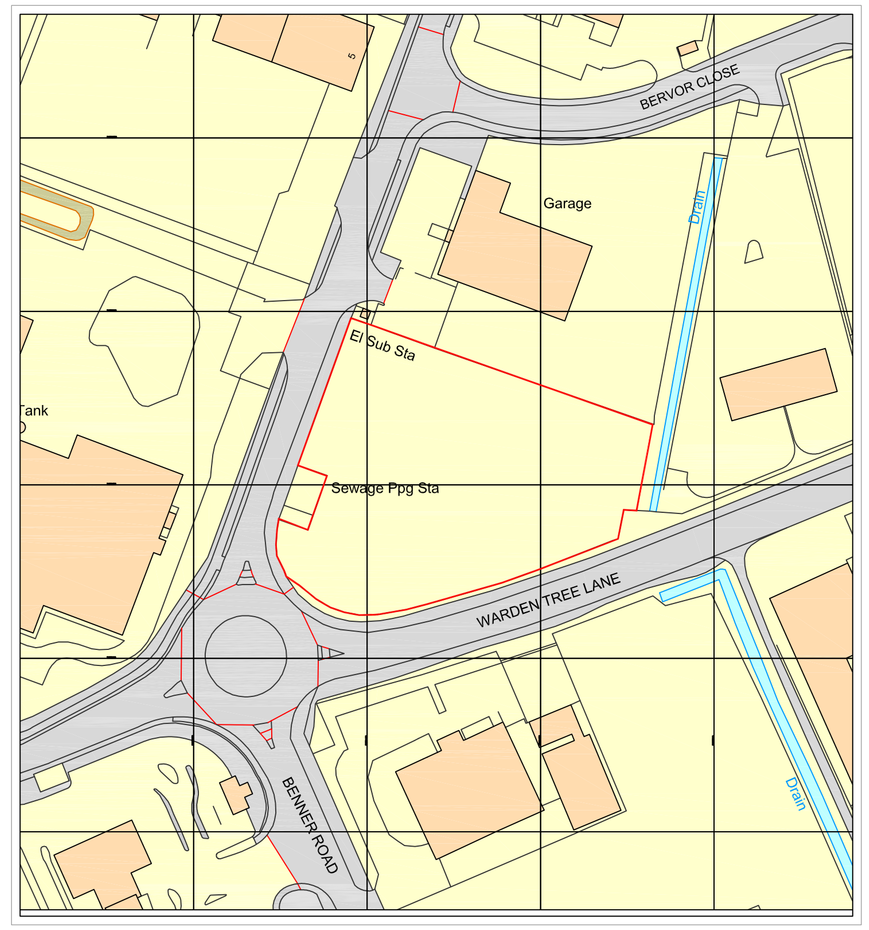

Site Location Plan
1:1250

Site boundary 0.60 Hectares
1.48 acres

Ordnance Survey, (c) Crown Copyright 2017. All rights reserved. Licence number 100022432

REVISION	DATE	NOTES	CHK
P-00	04.12.18	Issued for Planning	DC

FOR PLANNING

Client
hawkstone PROPERTIES PLC

Project
WARDEN TREE LANE, SPALDING

Drawing Title
RED LINES / SITE LOCATION PLAN

Drawn	Checked	Paper Size	Scale	Date
pa	PT	A1	1:500	DEC 18

Project No.	Drawing No.	Revision
17647	0200	P-00

CORSTORPHINE +WRIGHT ARCHITECTS
Warwick
London
Birmingham
Manchester
Newcastle

Brook Hall Brook Street Warwick CV34 4BL
Tel. 01926 658444 www.corstorphine-wright.com