
The copyright of this drawing is vested with Corstorphine & Wright Ltd and must not be copied or reproduced without the consent of the company.

Figured dimensions only to be taken from this drawing. DO NOT SCALE. All contractors must visit the site and be responsible for checking all setting out dimensions and notifying the architect of any discrepancies prior to any manufacture or construction work.

NOTES:

Metres 0 1m 2m 3m 4m 5m
1:100
Centimetres 0 1cm 2cm 3cm 4cm 5cm

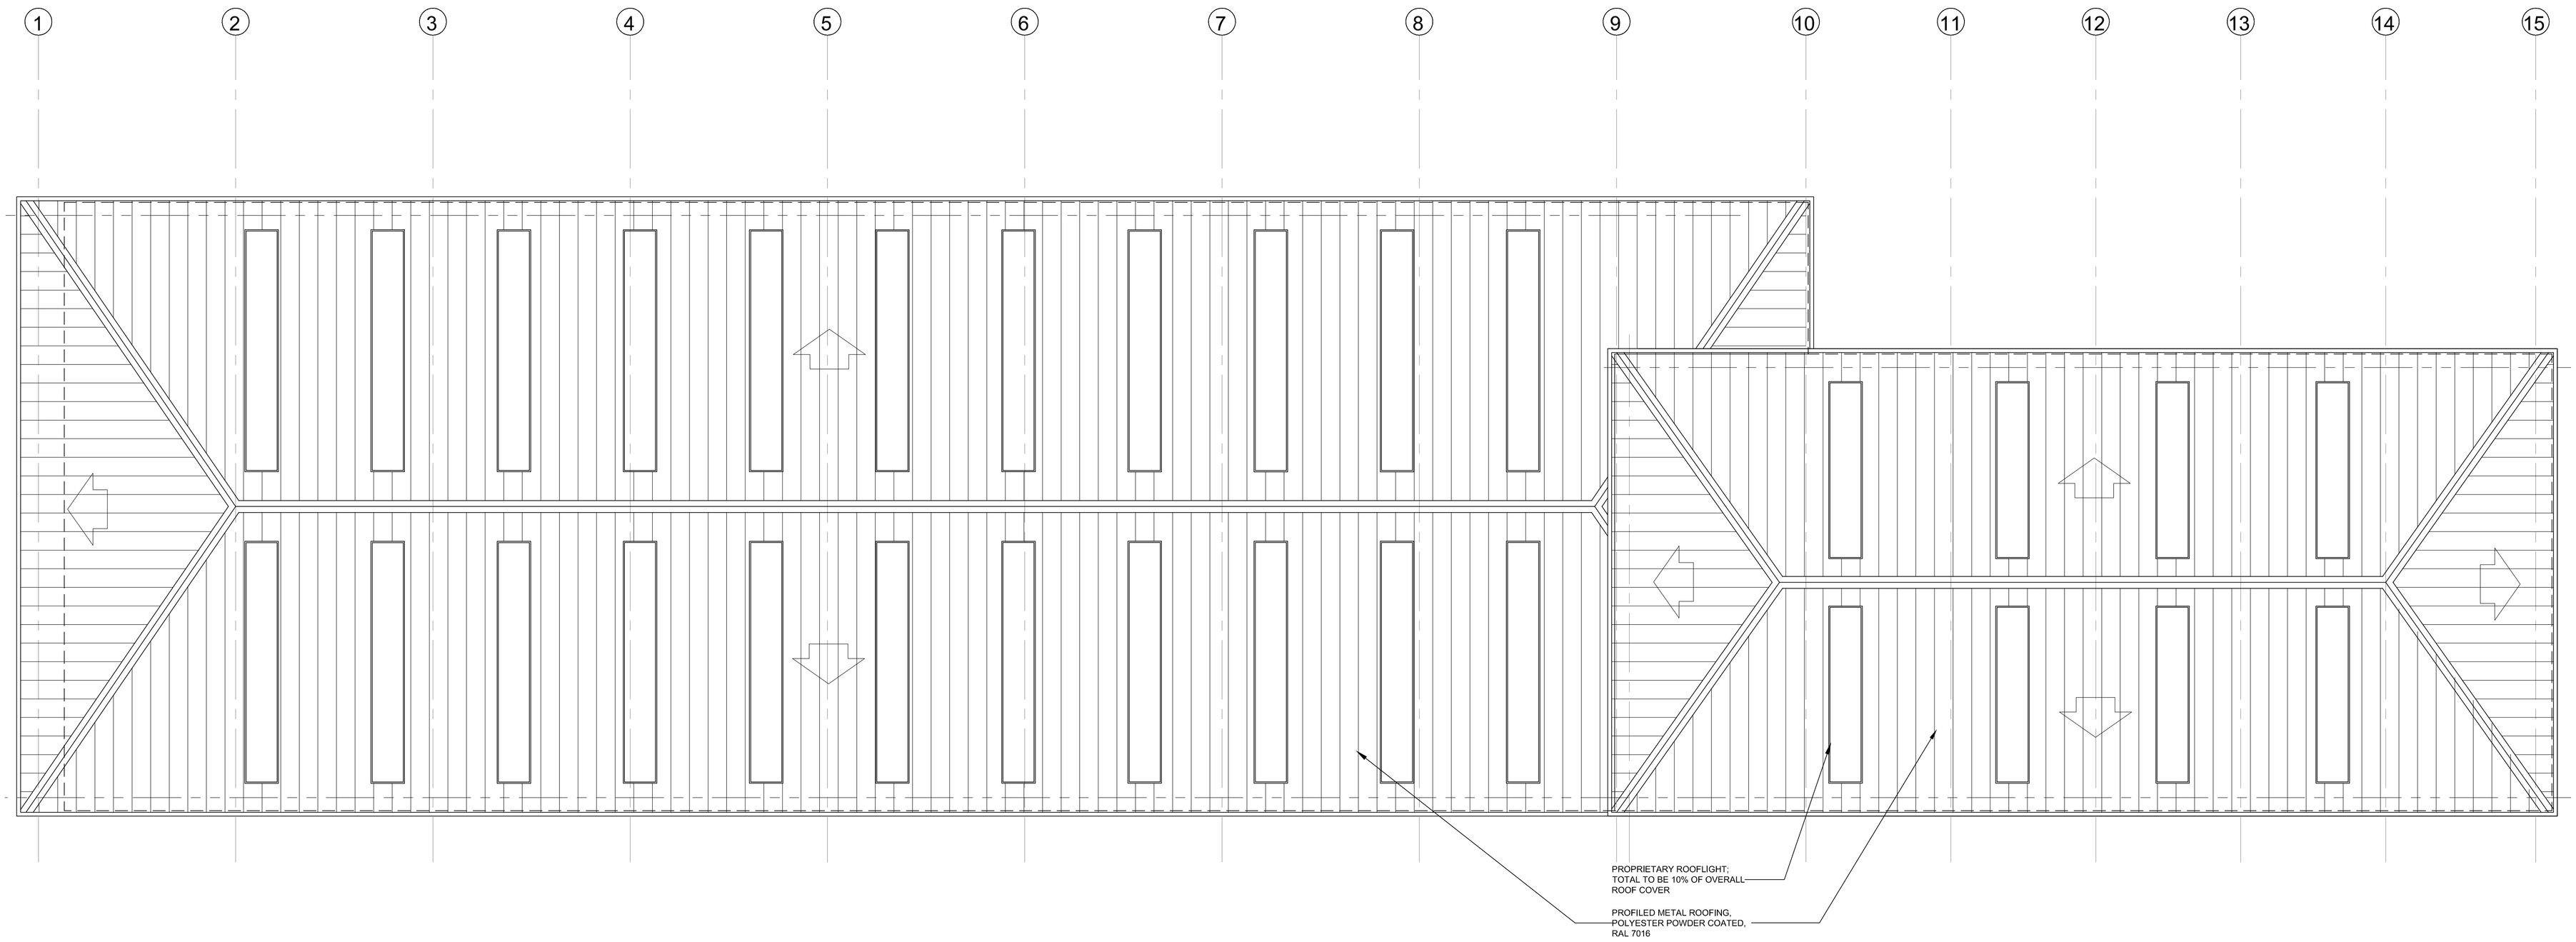


## Roof Plan
1:100

| REVISION | DATE | NOTES | CHK |
|---|---|---|---|
| P-01 | 04.12.18 | Plan updated to reflect changes | DC |
| P-00 | 19.10.18 | Issued for Planning | PA |

FOR PLANNING

Client

hawkstone PROPERTIES PLC

Project

WARDEN TREE LANE, SPALDING

Drawing Title

ROOF PLAN

| Drawn | Checked | Paper Size | Scale | Date |
|---|---|---|---|---|
| pa | PT | A1 | 1:100 | 19.10.2018 |

| Project No. | Drawing No. | Revision |
|---|---|---|
| 17647 | 0202 | P-01 |

CORSTORPHINE +WRIGHT ARCHITECTS

Warwick
London
Birmingham
Manchester
Newcastle

Brook Hall Brook Street Warwick CV34 4BL
Tel. 01926 658444 www.corstorphine-wright.com