APPENDIX C
ARCHITECTURAL PLANS


The copyright of this drawing is vested with Corstorphine & Wright Ltd and must not be copied or reproduced without the consent of the company.

Figured dimensions only to be taken from this drawing. DO NOT SCALE. All contractors must visit the site and be responsible for checking all setting out dimensions and notifying the architect of any discrepancies prior to any manufacture or construction work.

NOTES:

Metres 0 2.5m 5m 7.5m 10m 12.5m
1:250
Centimetres 0 1cm 2cm 3cm 4cm 5cm

Site boundary 0.60 Hectares
1.48 acres

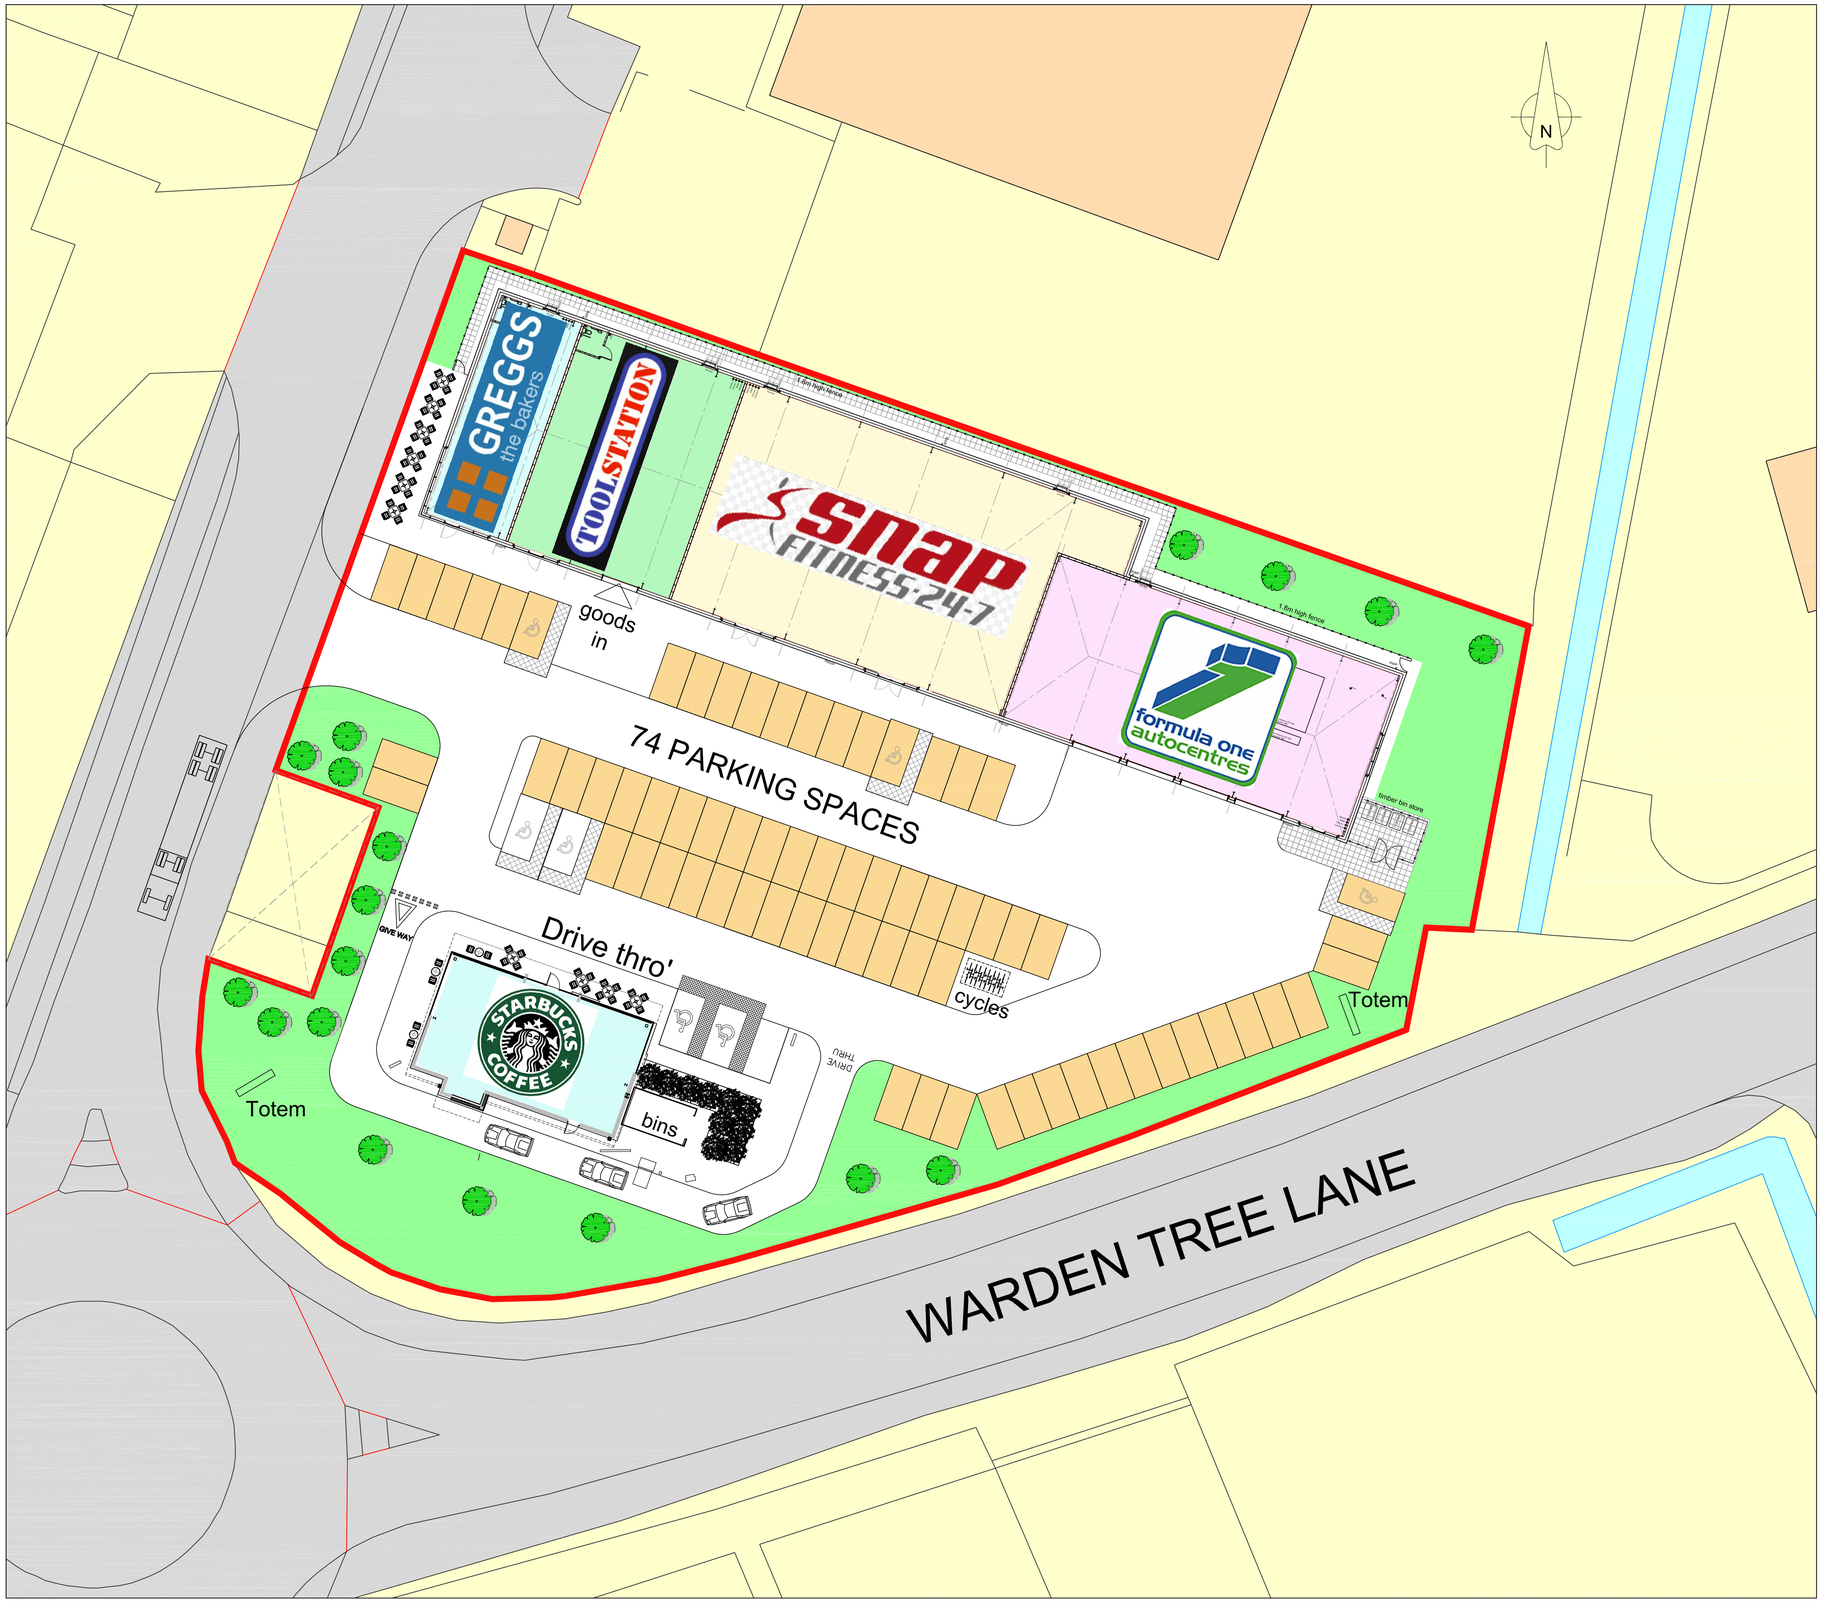

Site Plan
1:250

REVISION	DATE	NOTES	CHK
B	14.11.18	updated following tenant comments	
A	09.11.18	redrawn	

FOR INFORMATION

Client
hawkstone PROPERTIES PLC

Project
WARDEN TREE LANE, SPALDING

Drawing Title
SITE PLAN

Drawn	Checked	Paper Size	Scale	Date
pa	PT	A1	1:250	Oct 18

Project No.	Drawing No.	Revision
17647	0207	B


CORSTORPHINE +WRIGHT ARCHITECTS
Warwick
London
Birmingham
Manchester
Newcastle

Brook Hall Brook Street Warwick CV34 4BL
Tel. 01926 658444 www.corstorphine-wright.com


The copyright of this drawing is vested with Corstorphine & Wright Ltd and must not be copied or reproduced without the consent of the company.

Figured dimensions only to be taken from this drawing. DO NOT SCALE. All contractors must visit the site and be responsible for checking all setting out dimensions and notifying the architect of any discrepancies prior to any manufacture or construction work.


NOTES:

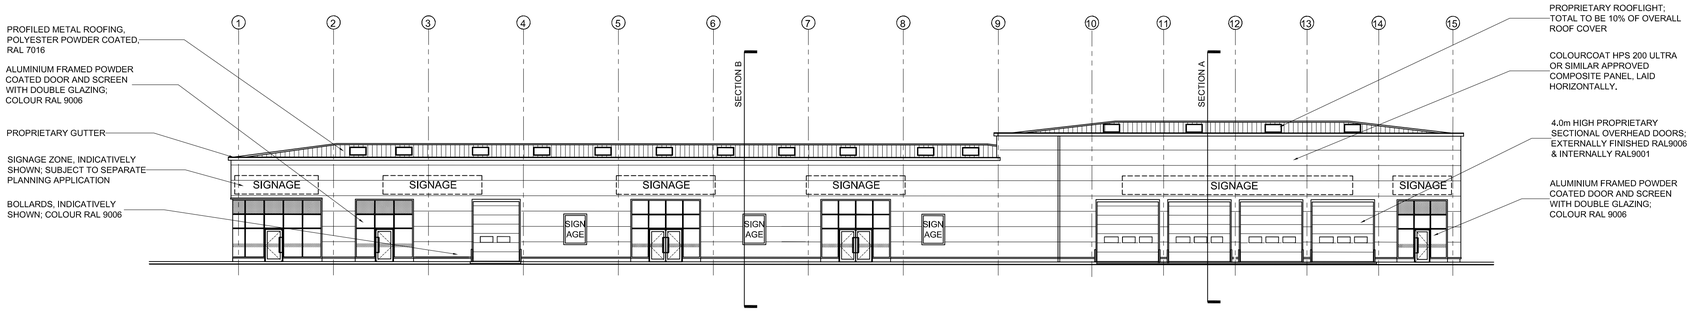


SOUTH WEST ELEVATION
1:200

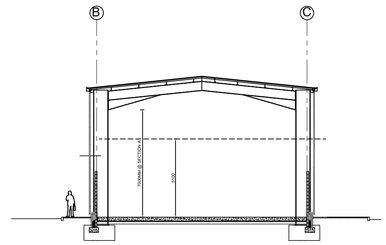


CROSS SECTION @ A
1:200

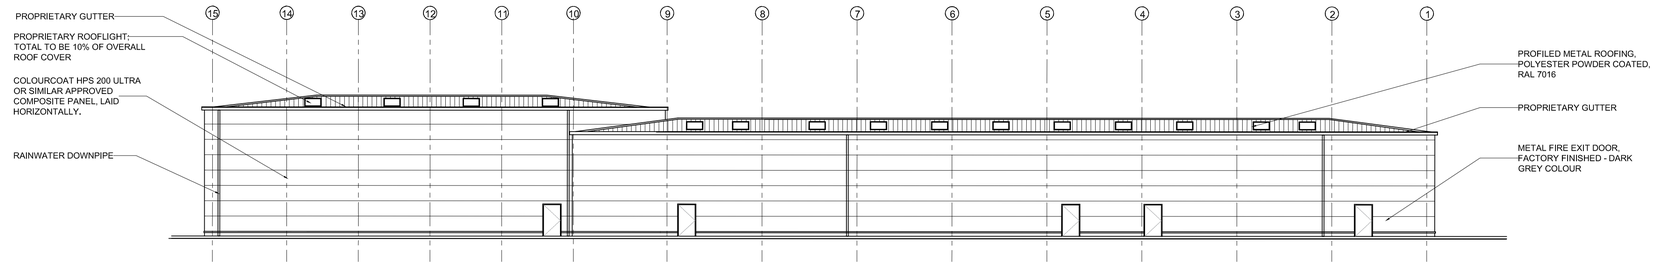


NORTH EAST ELEVATION
1:200

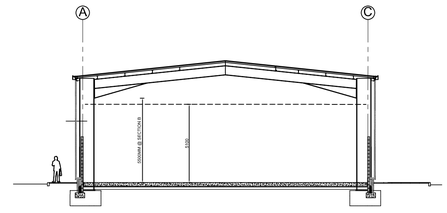

CROSS SECTION @ B
1:200

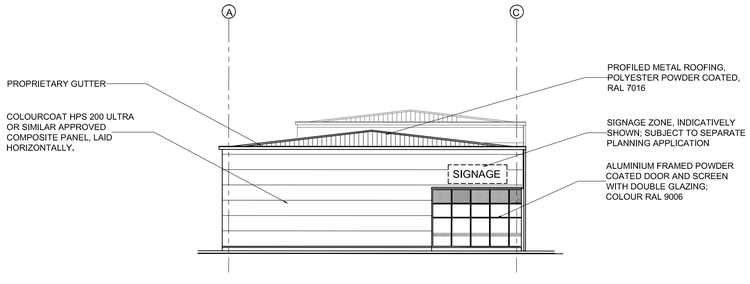

NORTH WEST ELEVATION
1:200

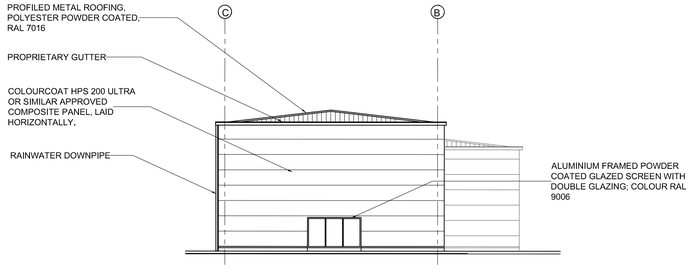

SOUTH EAST ELEVATION
1:200

REVISION	DATE	NOTES	CHK
B	14.11.18	updated follwing tenant comments	
A	09.11.18	redrawn	

PLANNING

Client

hawkstone PROPERTIES PLC

Project

WARDEN TREE LANE, SPALDING

Drawing Title

PROPOSED ELEVATIONS

Drawn	Checked	Paper Size	Scale	Date
MC	PA	A1	1:200	12.09.2018

Project No.	Drawing No.	Revision
17647	0203	B

CORSTORPHINE +WRIGHT ARCHITECTS

Warwick
London
Birmingham
Manchester
Newcastle

Brook Hall Brook Street Warwick CV34 4BL
Tel. 01926 658444 www.corstorphine-wright.com