

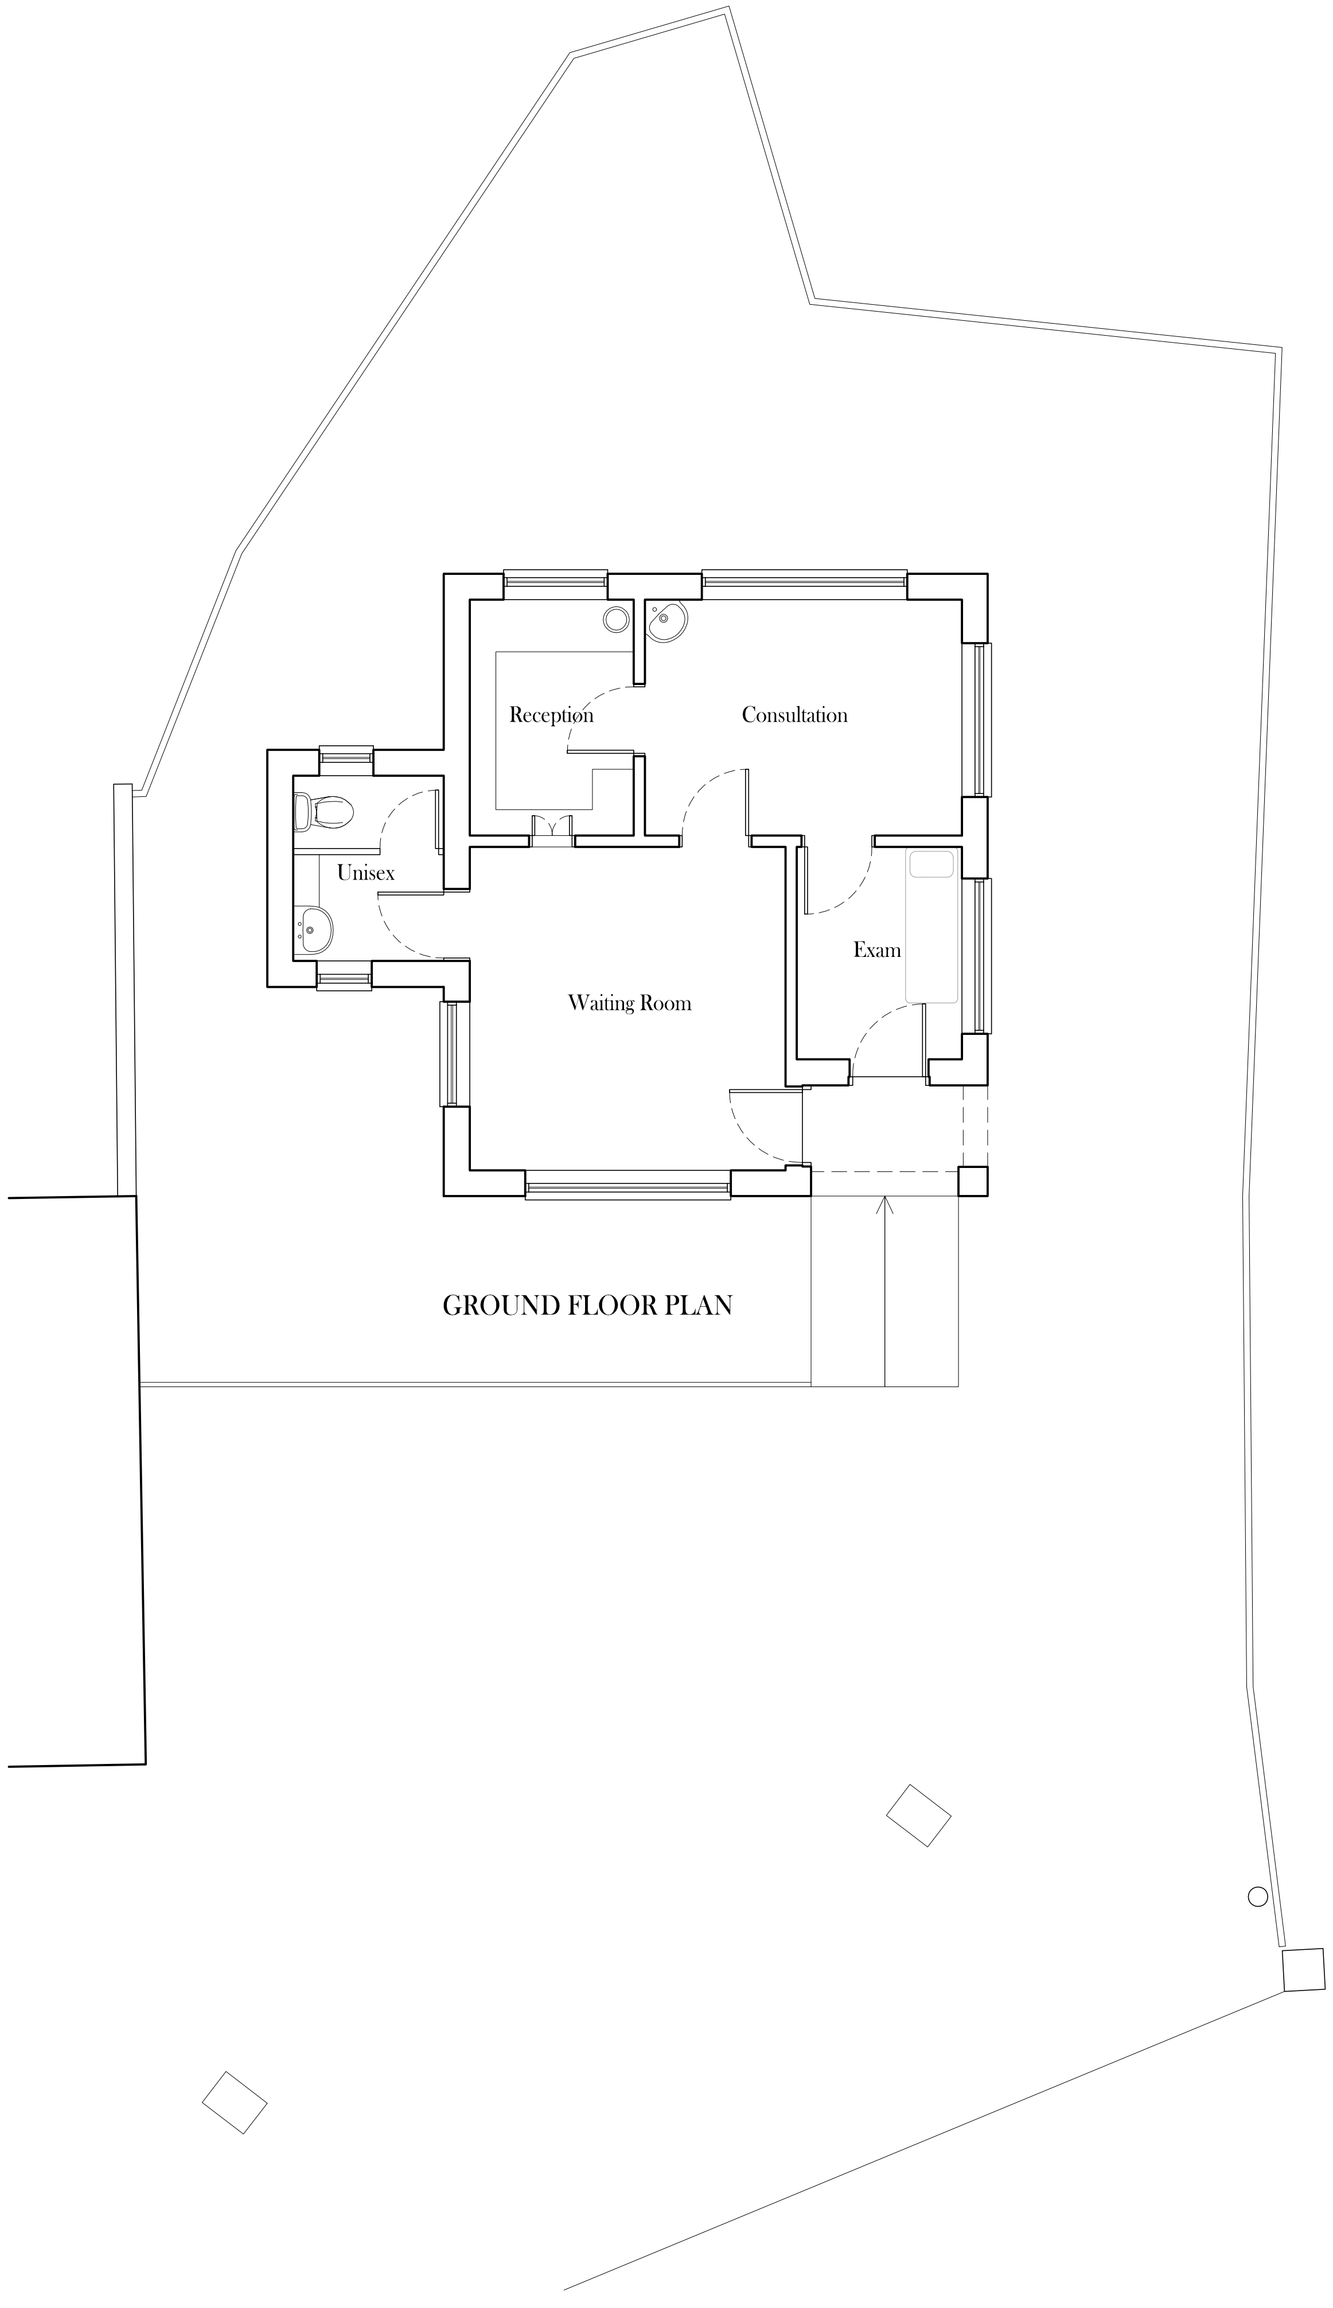



GROUND FLOOR PLAN

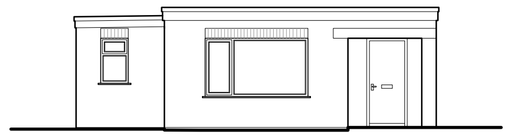


WEST ELEVATION

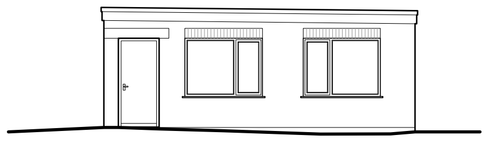


SOUTH ELEVATION

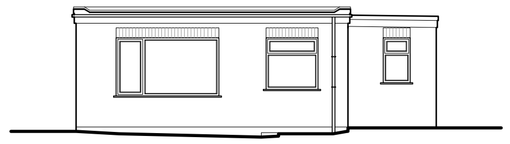

EAST ELEVATION

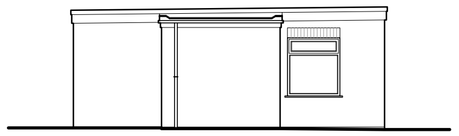


NORTH ELEVATION

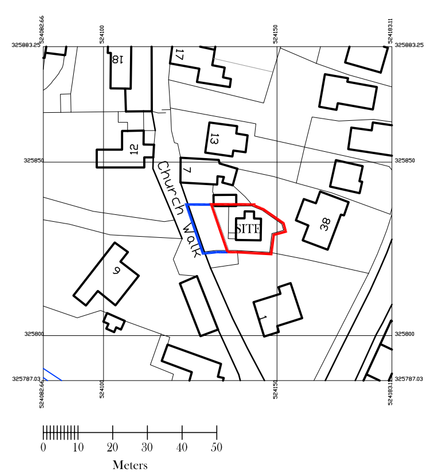

Crown copyright 2015. Supplied by mapserve.co.uk a licensed Ordnance Survey partner number 100053143. Reproduction in whole or part is prohibited without the prior permission of Ordnance Survey.

Richard Wells Building Design Serivces Ordnance Survey License No. AR 100056957.

SITE LOCATION PLAN - 1:1250

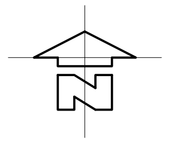

NOTES:
All dimensions to be checked on site. Do not scale from this drawing.

A		
	Date:	Revisions

© Copyright

Client
MUNRO MEDICAL CENTRE

Job Title
PROPOSED EXTENSIONS & ALTERATIONS AT PINCHBECK SURGERY, CHURCH WALK, PINCHBECK, SPALDING.

Drawing Title:
SURVEY DRAWING

Scale:	Date:	Drawn:
1:50 & 1:100	Nov '16	RW

Building Design Services
Surveying, Design, Planning & Building Regulations
12 King Edward Street, Sleaford, Lincs. NG34 7NF. TEL: 07930 733278.

Drg No.	Rev.
1030/1	