

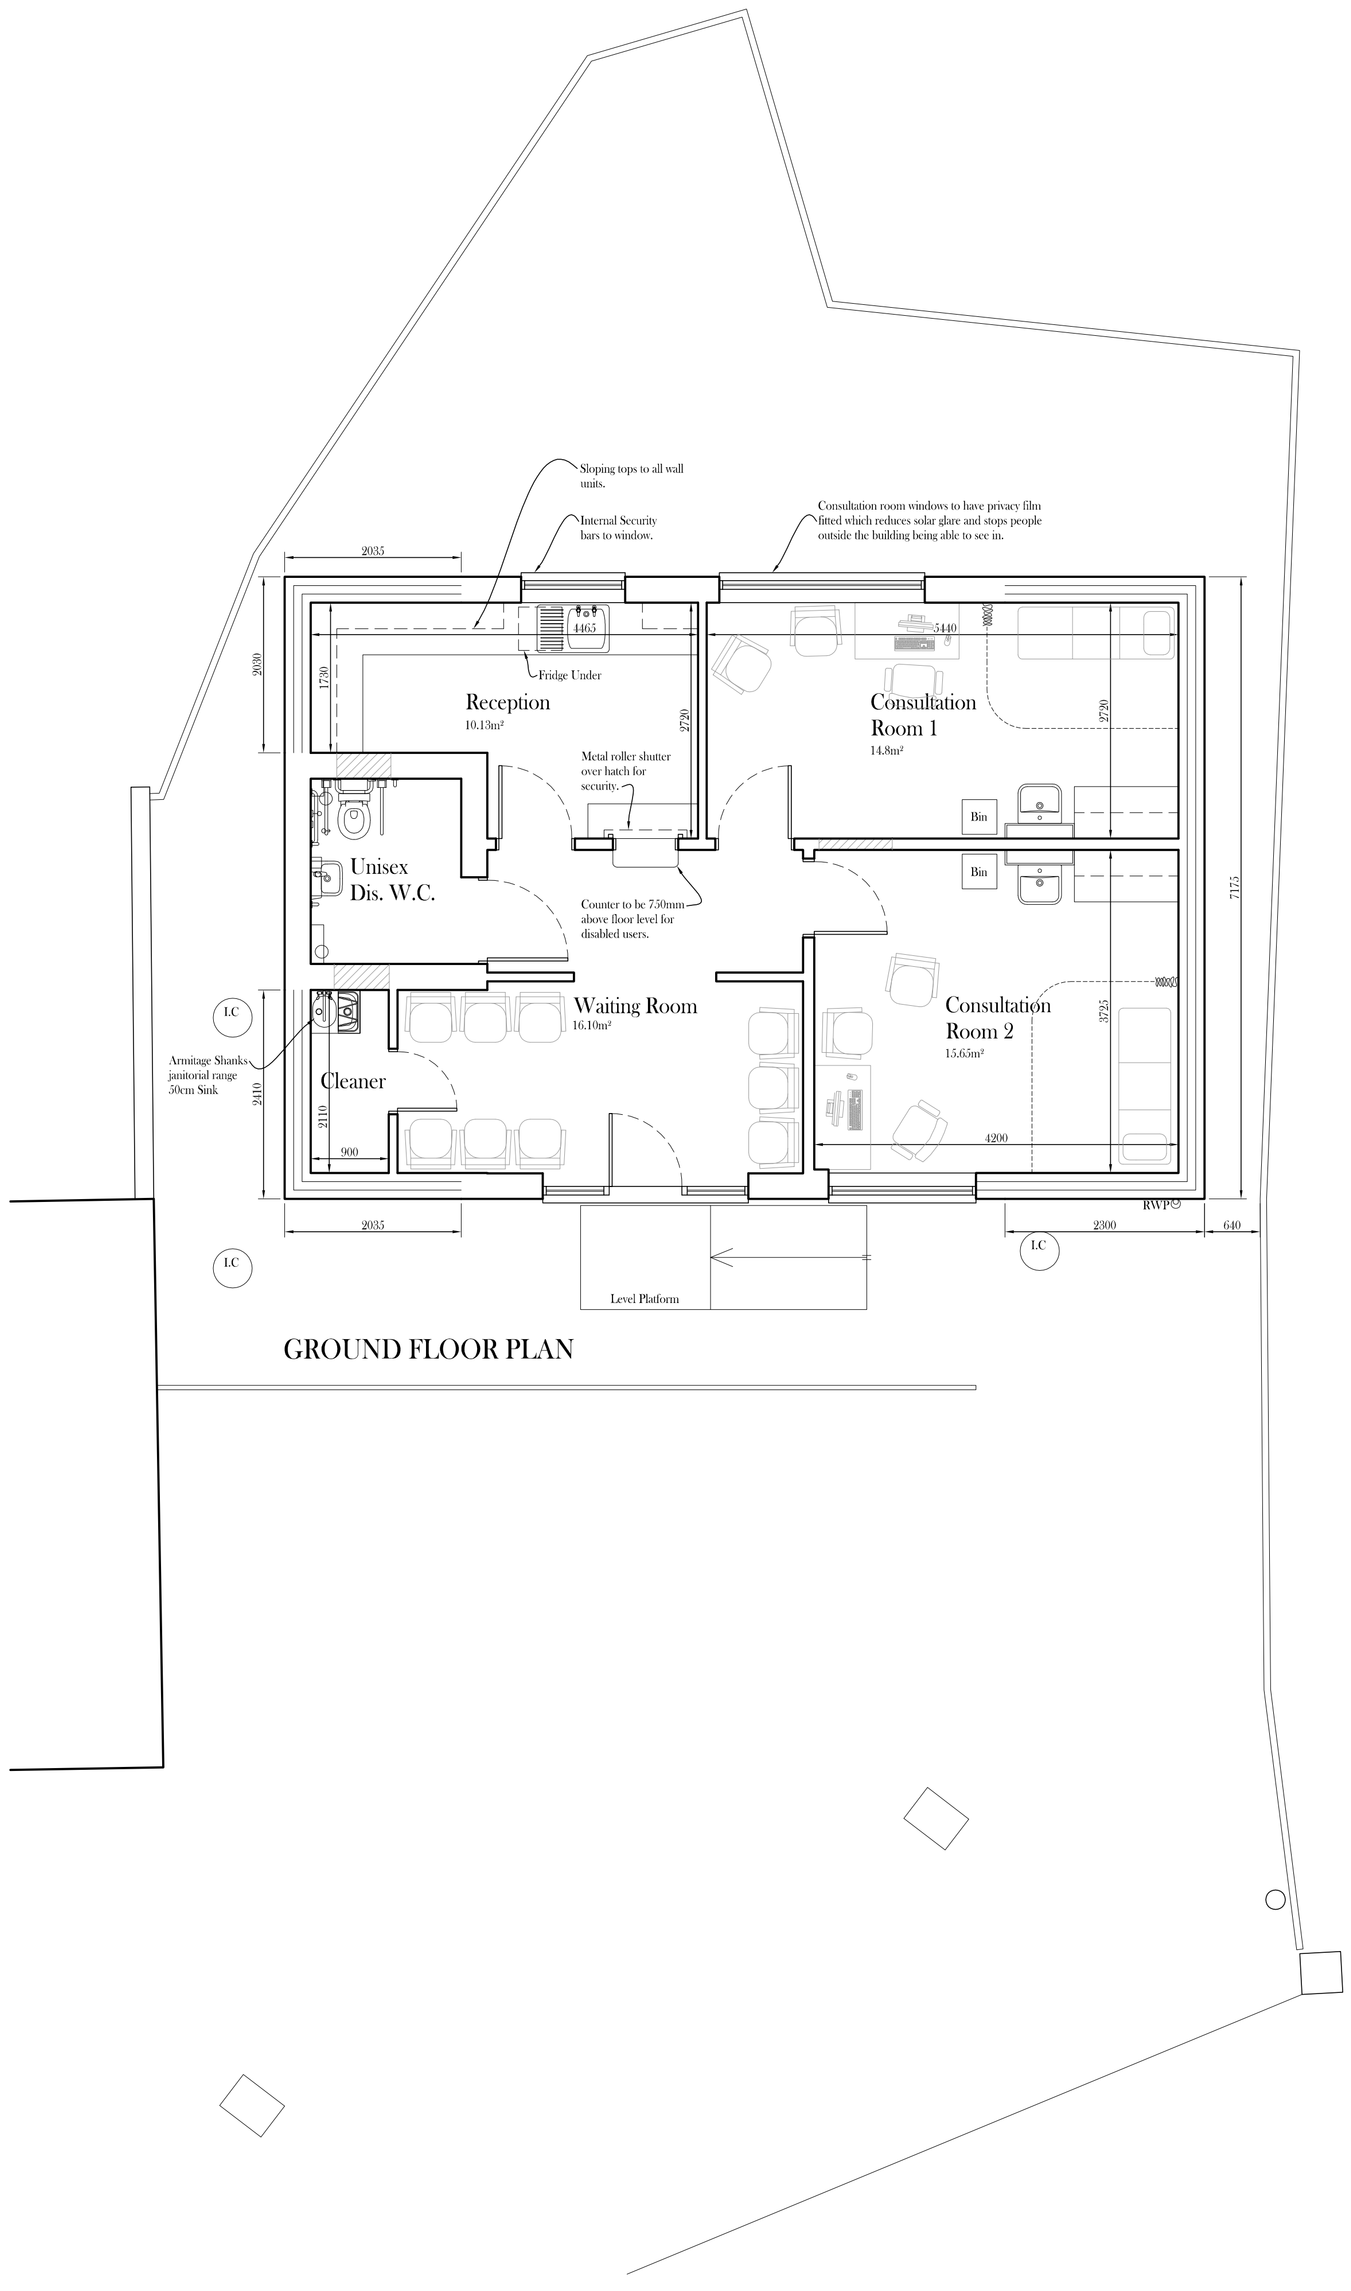


GROUND FLOOR PLAN

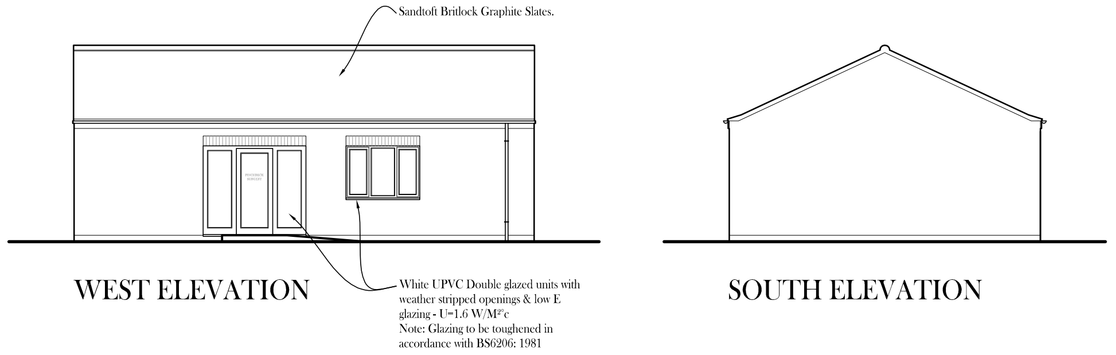


WEST ELEVATION


SOUTH ELEVATION

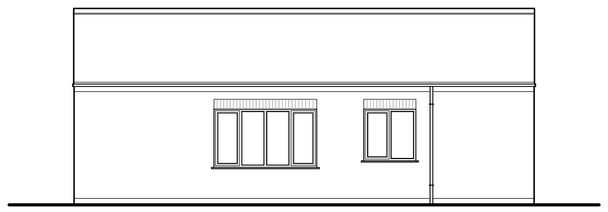

EAST ELEVATION

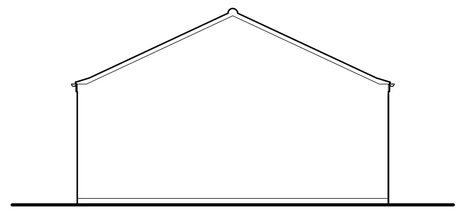

NORTH ELEVATION

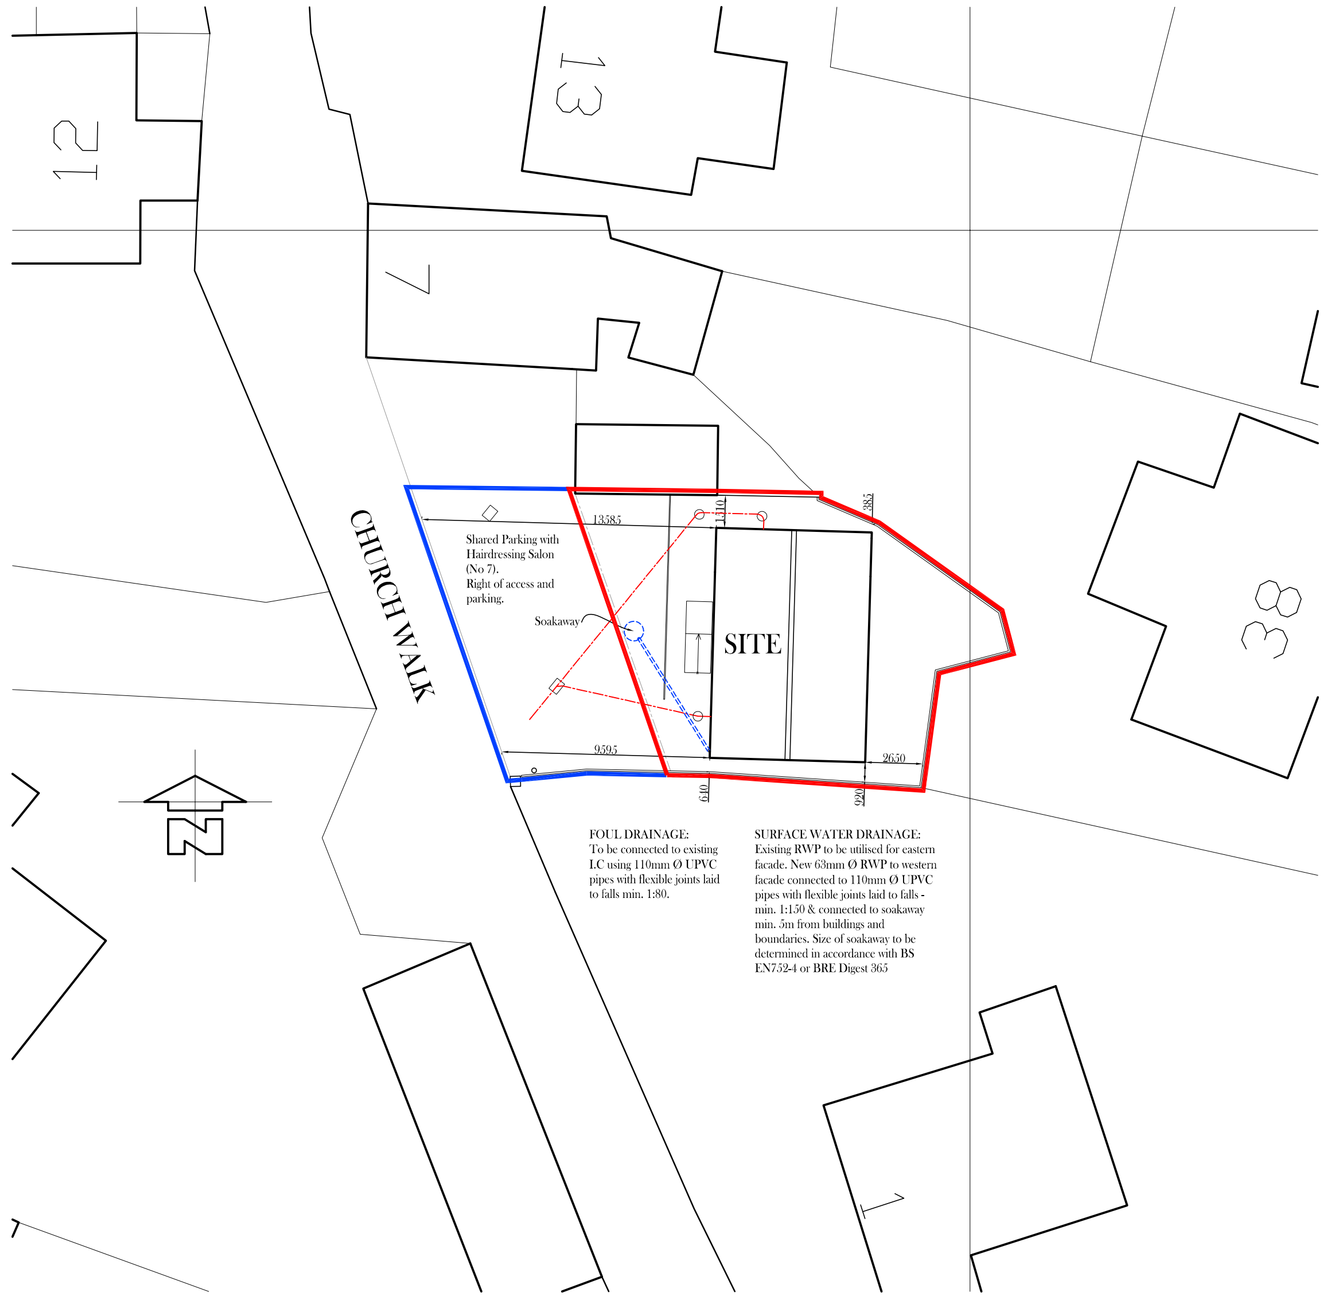

SITE PLAN AS PROPOSED - 1:200

NOTES:
All dimensions to be checked on site. Do not scale from this drawing.

A		
	Date:	Revisions

© Copyright

Client
MUNRO MEDICAL CENTRE

Job Title
PROPOSED EXTENSIONS & ALTERATIONS AT PINCHBECK SURGERY, CHURCH WALK, PINCHBECK, SPALDING.

Drawing Title:
PROPOSAL DRAWING.

Scale:	Date:	Drawn:
1:50 & 1:100	Nov '16	RW

Building Design Services
Surveying, Design, Planning & Building Regulations
12 King Edward Street, Sleaford, Lincs. NG34 7NF. TEL: 07930 733278.

Drg No.	Rev.
1030/2	