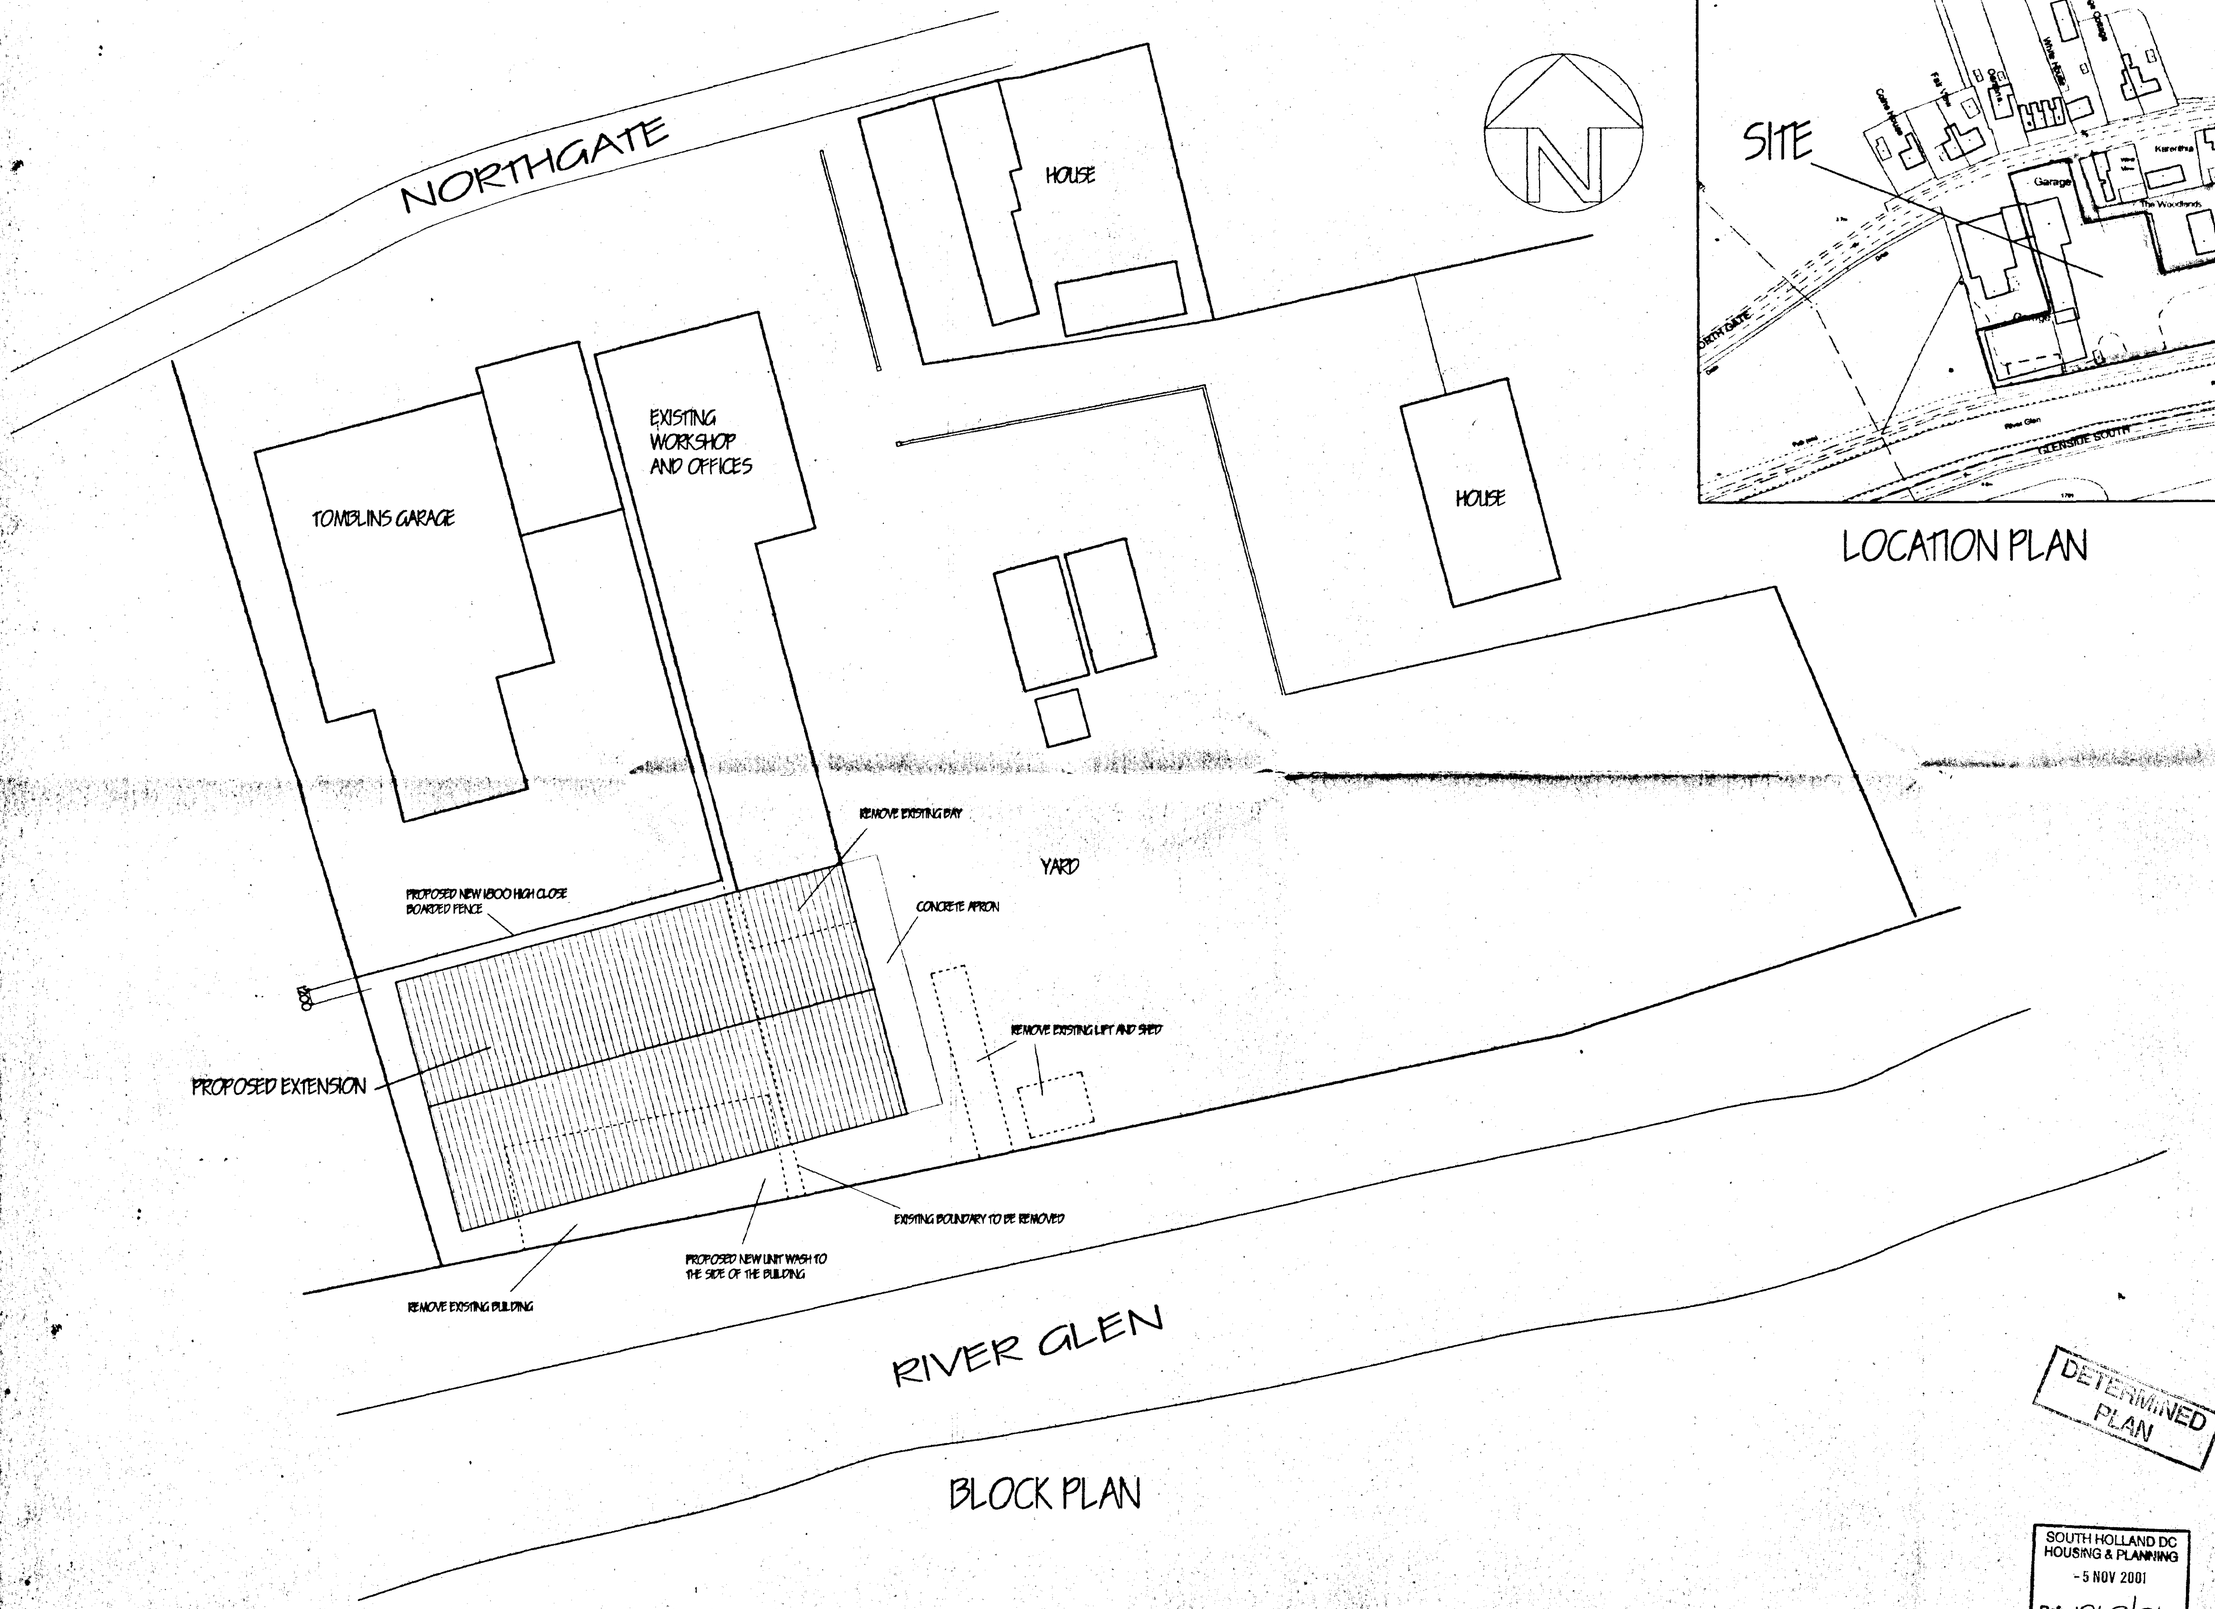


BLOCK PLAN

LOCATION PLAN

DETERMINED PLAN

SOUTH HOLLAND DC
HOUSING & PLANNING
- 5 NOV 2001
Ref: 1268/01

ref:	revision	date

G. R. MERCHANT BM
I.ENG AMICE FIWO
ARCHITECTURAL, STRUCTURAL AND LAND DRAINAGE CONSULTANTS
Unit 4, Wrights Mews
12A Park Road, Holbeach,
Spalding, Lincs. PE12 7EE
Tel: 01406 490600
Fax: 01406 425744
E-Mail: G. R. Merchant @ Merchant. FSBusiness.Co.UK

Project
PROPOSED WORKSHOP EXTENSION AT
A. CULPIN & SON
NORTHGATE
PINCHBECK

Client
SOUTH LINCS CONSTRUCTION LTD.


Drawing
BLOCK & LOCATION PLANS

Job Ref.	Drawing No.
394/01	01
Date: OCT 2001	Drawn: JPW

Scales
1/250 1/1250

DO NOT SCALE FROM THIS DRAWING

This drawing is copyright and may not be altered, traced, photographed or used for any other purpose other than that for which it is issued. The General Contractor is to check all dimensions on site and report any discrepancies to the Architect. All details shown on this drawing including foundations are based upon typical site conditions related to the area. No responsibility can be accepted for abnormal conditions which may be discovered during construction unless reported to the Architect so that design amendments may be considered. Site soil surveys are recommended in respect of foundations to establish specific site conditions before foundation work is undertaken. This drawing is limited in the amount of information contained and does not purport to contain a full specification of the works. It is solely for the purpose of obtaining Planning / Building Regulation approval. This drawing must not be used as a contract document alone. The works will not be supervised or inspected on site by G R Merchant or any representative thereof. It is client or their appointed agents responsibility to control workmanship, substitution of materials, adherance to specification, variations to contract etc.
All materials to be new unless otherwise stated and all components and materials etc. to be used fitted and installed etc. in strict accordance with manufacturers instruction and relevant code of practice. Materials shall conform to appropriate British standard specification or BBA certificate or European code equivalent. The Employer / Client shall ensure that the selected contractor is competent with and adopts all measures necessary to achieve compliance with Health and Safety legislation for building sites and Work places. The Employer / Client is advised that should the works need to comply with the Construction Design and Management Regulations an independent Planning Supervisor will be required. The works shall comprise of all that is shown on the drawing and details. Work that may not specifically shown but may be reasonably learned as necessary to carry out the works shall be deemed to be included.

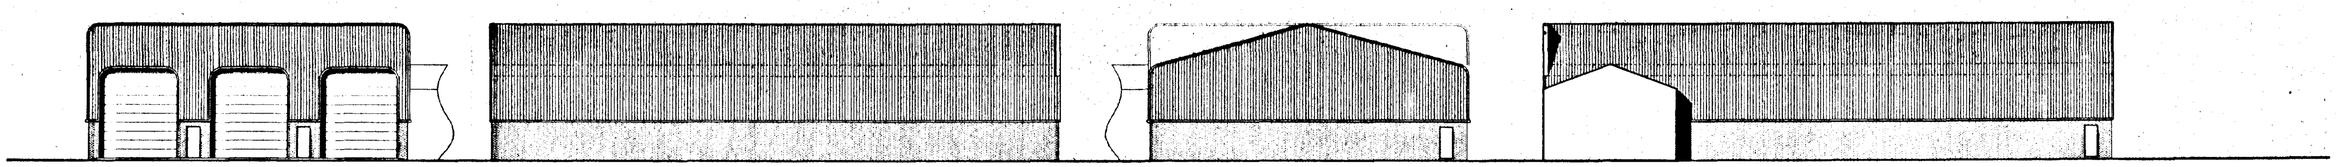


EAST ELEVATION

SOUTH ELEVATION

WEST ELEVATION

NORTH ELEVATION

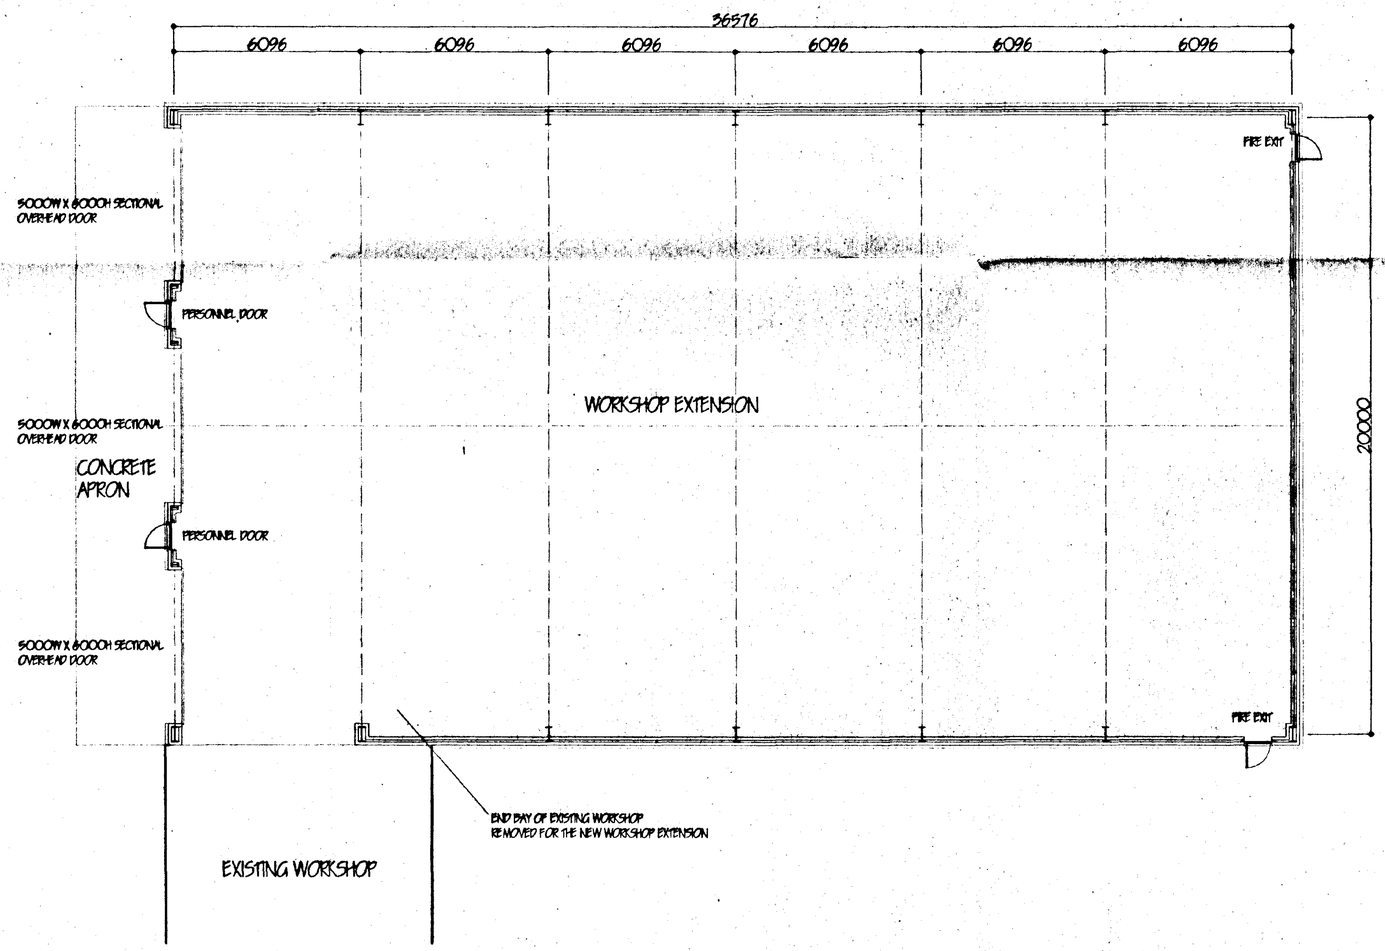

GROUND FLOOR PLAN AS PROPOSED

ref: revision date

G. R. MERCHANT
I.ENG AMICE FIWO

ARCHITECTURAL, STRUCTURAL AND LAND DRAINAGE CONSULTANTS

Unit 4, Wrights Mews
12A Park Road, Holbeach,
Spalding, Lincs. PE12 7EE
Tel: 01406 490600
Fax: 01406 425744
E-Mail: G. R. Merchant @ Merchant. FS. Co. UK

Project
PROPOSED WORKSHOP EXTENSION AT
A. CULPIN & SON
NORTHGATE
PINCHBECK

Client
SOUTH LINCS CONSTRUCTION LTD.

Drawing
PLANS AND ELEVATIONS

Job Ref.	Drawing No.
394/01	02
Date: OCT 2001	Drawn: JPW

Scales
1/100 1/200


DO NOT SCALE FROM THIS DRAWING

This drawing is copyright and may not be altered, traced, photographed or used for any other purposes other than that for which it is issued. The General Contractor is to check all dimensions on site and report any discrepancies to the Architect. All details shown on this drawing including foundations are based upon typical site conditions related to the area. No responsibility can be accepted for abnormal conditions which may be discovered during construction unless reported to the Architect on that design permanently may be considered. Site soil surveys are recommended in respect of foundations to establish specific site conditions before foundation work is undertaken. This drawing is limited in the amount of information contained and does not purport to contain a full specification of the works. It is solely for the purpose of obtaining Planning / Building Regulation approval. This drawing must not be used as a contract document alone. The works will not be approved or inspected on site by G H Merchant or any representative thereof. It is the client or their appointed agents responsibility to control workmanship, substitution of materials, adherence to specification, variations to contract etc.

All materials to be new unless otherwise stated and all components and materials etc. to be used fitted and installed etc. in strict accordance with manufacturers instructions and relevant code of practice. Materials shall conform to appropriate British standard specification or BBA certificate or European code equivalent. The Employer / Client shall ensure that the selected contractor is competent with and adopts all measures necessary to achieve compliance with Health and Safety Regulations for Building sites and Work places. The Employer / Client is advised that should the works need to comply with the Construction Design and Management Regulations an Independent Planning Supervisor will be required. The works shall comprise of all that is shown on the drawing and details. Work that may not specifically shown but may be reasonably inferred as necessary to carry out the works shall be deemed to be included.

SOUTH HOLLAND DC
HOUSING & PLANNING
- 5 NOV 2001
Ref: 1268/01

DETAILED PLAN

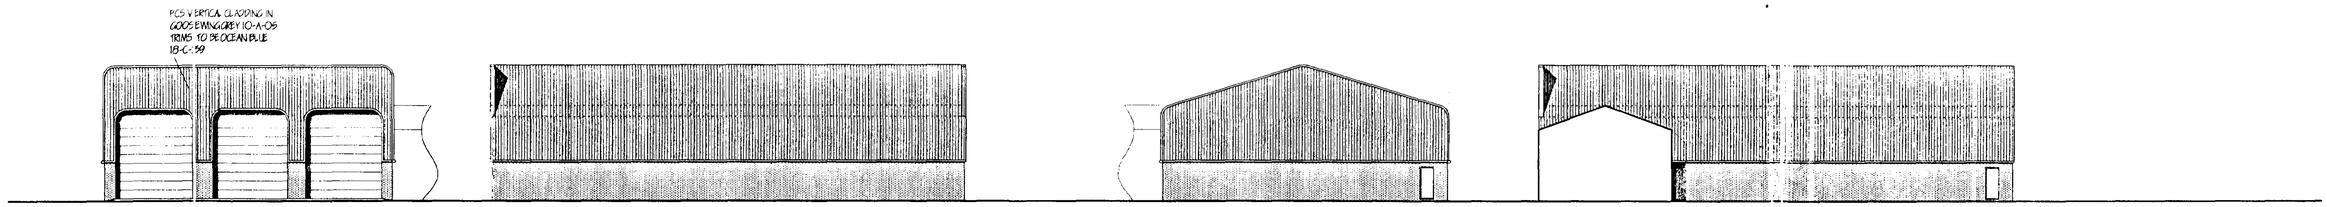


EAST ELEVATION

SOUTH ELEVATION

WEST ELEVATION

NORTH ELEVATION

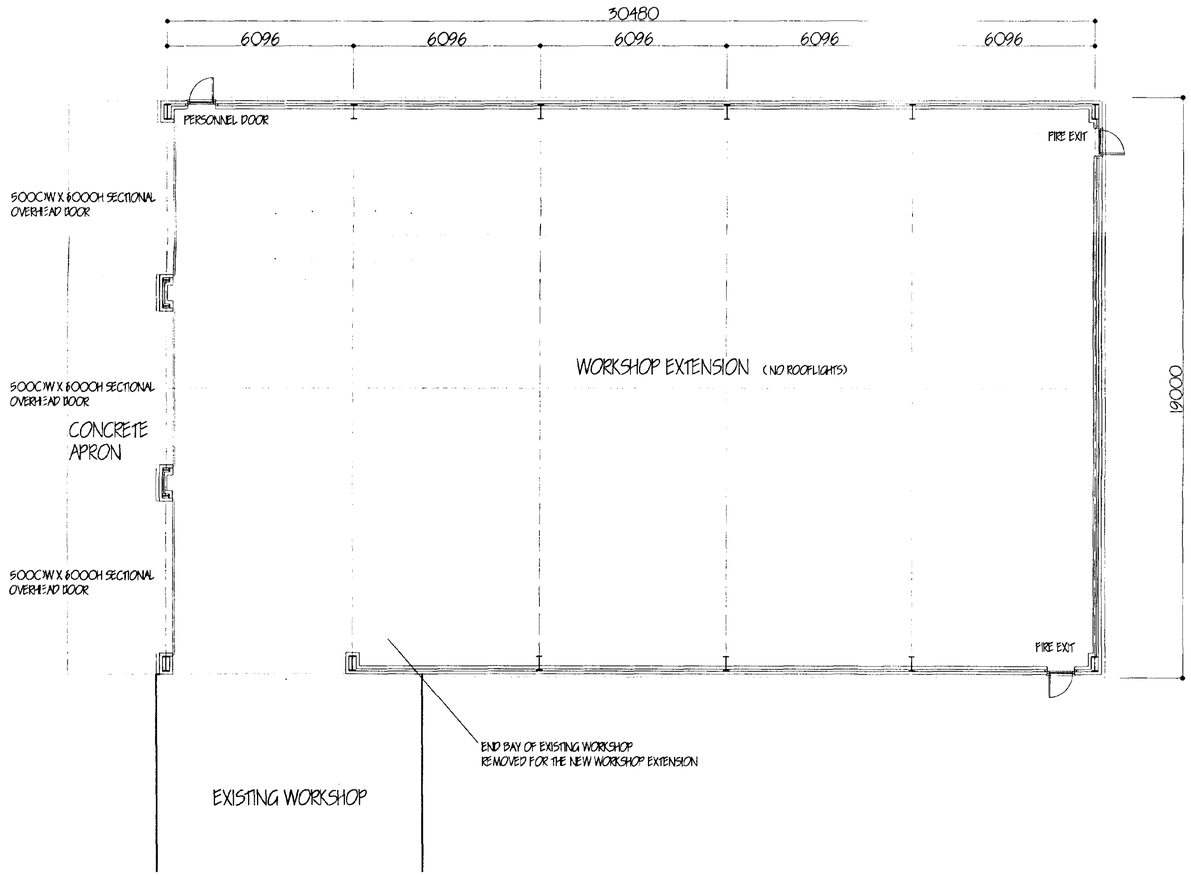

GROUND FLOOR PLAN AS PROPOSED

ref	revision	date
B	CLIENTS ALTS	DEC 2005
A	BUILDING ALTS	NOV 2005

G. R. MERCHANT
I.ENG AMICE FIWO
ARCHITECTURAL, STRUCTURAL AND LAND DRAINAGE CONSULTANTS
Unit 4, Wrights Mews
12A Park Road, Holbeach,
Spalding, Lincs. PE12 7EE
Tel: 01406 480800
Fax: 01406 425744
E-Mail: G. R. Merchant @ Merchant. FS9. Co. UK

Project
PROPOSED WORKSHOP EXTENSION AT
A. CULPIN & SON
NORTHGATE
PINCHBECK

Client
SOUTH LINCS CONSTRUCTION LTD.

Drawing
PLANS AND ELEVATIONS

Job Ref	Drawing No
394/01	02 B
Date	Drawn
OCT 2001	JPW

Scales
1/100 1/200

DO NOT SCALE FROM THIS DRAWING
This drawing is copyright and may not be shared, traced, photographed or used for any other purpose other than that for which it is issued. The General Contractor is to check all dimensions on site and report any discrepancies to the Architect. All details shown on this drawing including foundations are based upon typical site conditions related to the area. No responsibility can be accepted for abnormal conditions which may be discovered during construction unless reported to the Architect who will then design amendments may be considered. Site soil surveys are recommended in respect of foundations to establish specific site conditions before foundation work is undertaken. This drawing is limited in the amount of information contained and does not purport to contain a full specification of the works. It is solely for the purpose of obtaining Planning / Building Regulation approval. This drawing must not be used as a contract document alone. The works will not be supervised or inspected on site by G.R. Merchant or any representative thereof. It is the client or their appointed agents responsibility to control workmanship, substitution of materials, adherance to specification, variations to contract etc.
All materials to be new unless otherwise stated and all components and materials etc. to be used fitted and installed etc. in strict accordance with manufacturers instructions and relevent code of practice. Materials shall conform to appropriate British standard specification or BBA certificate or European code equivalent. The Employer / Client shall ensure that the selected contractor is conversant with and adopts all measures necessary to achieve compliance with Health and Safety legislation for Building sites and Work places. The Employer / Client is advised that should the works need to comply with the Construction Design and Management Regulations an independent Planning Supervisor will be required. The works shall comprise of all that is shown on the drawing and details, work that may not specifically shown but may be reasonably inferred as necessary to carry out the works shall be deemed to be included.

APPROVED PLAN
Ref. A1

Date
Ref. 1266/01