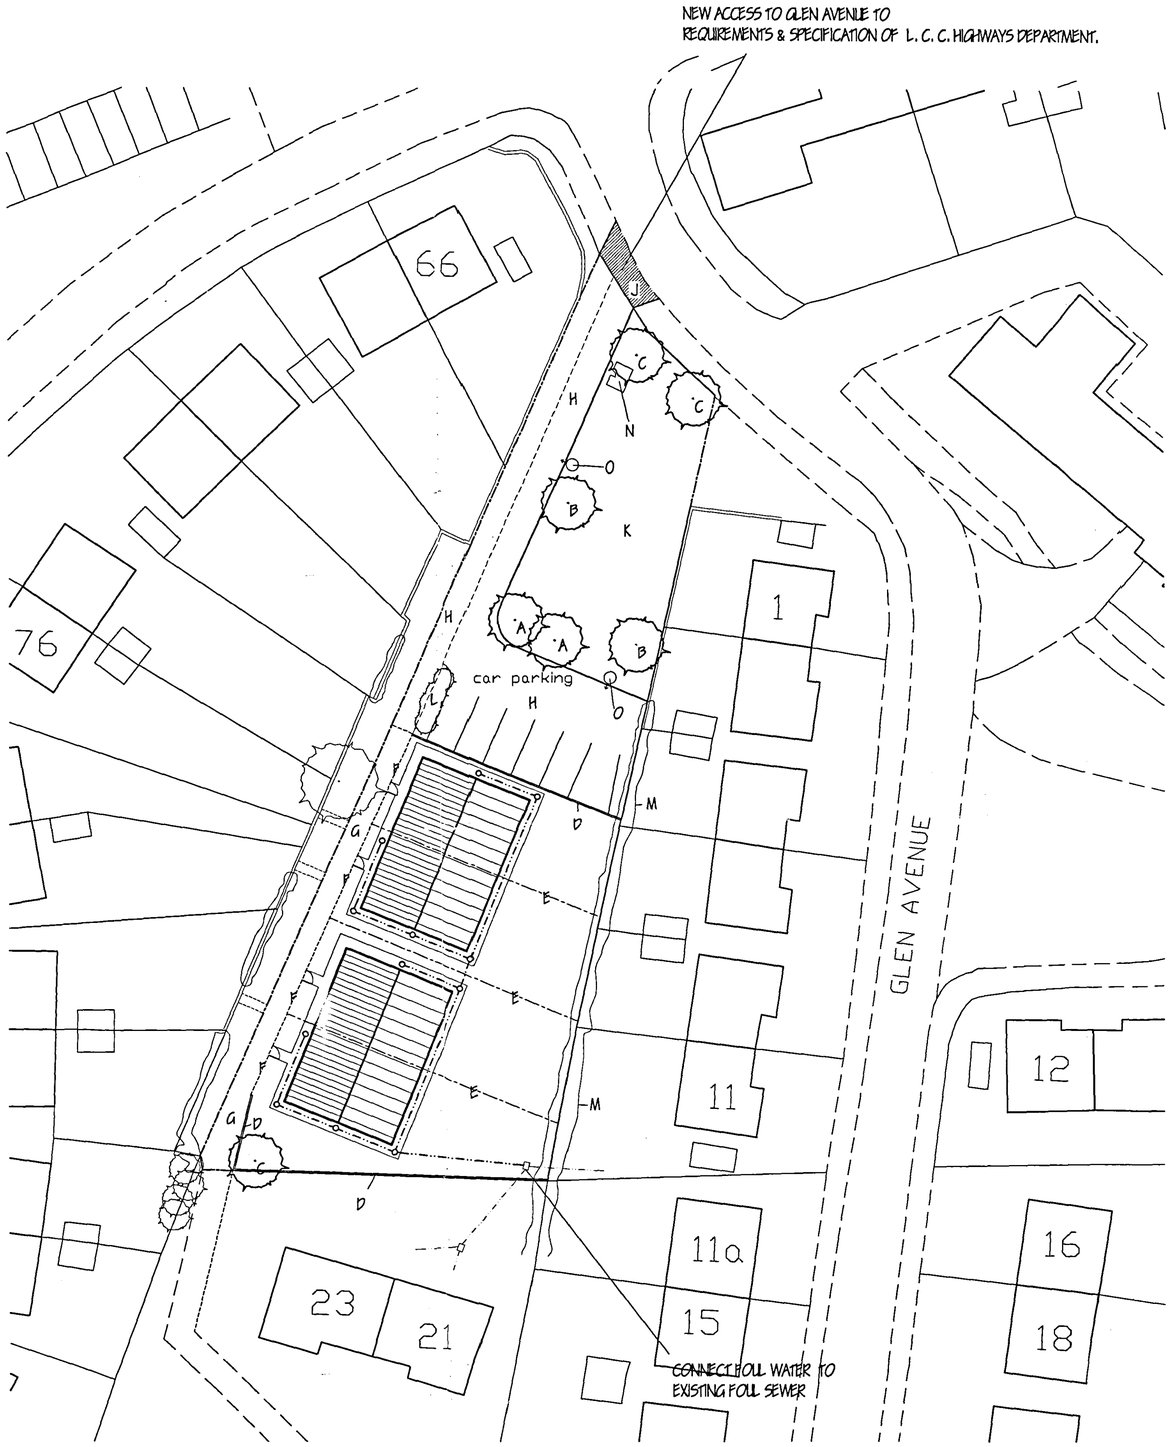

SITE PLAN
1/250

NOTE: DPC LEVEL OF NEW DWELLING TO BE APPROXIMATELY 150MM ABOVE FRONTAGE ROAD (GLEN AVENUE)

PRIVATE DRIVE & CAR PARKING AREA TO REQUIREMENTS OF L. C. C. HIGHWAYS DEPARTMENT.
- TO BE GRAVEL SURFACED WITH KERB EDGINGS.

RAINWATER DISPOSAL TO
BRICK RUBBLE SOAKAWAYS.

LANDSCAPING, TREE PLANTING & FENCING SCHEME.

A - SILVER BIRCH (BETULA PENDULA) FEATHERED
B - HAWTHORN (CRATAEGUS LAEVIGATA) FEATHERED
C - WHITEBEAM (SORBUS ARIA) FEATHERED
D - 1.8 METRE HIGH VERTICAL CLOSE BOARDED FENCE
E - CONCRETE POST & WIRE BOUNDARY FENCE
F - PROVIDE TIMBER 'WICKET' FENCE WITH GATE
G - 1.8 METRE WIDE CONCRETE FOOTPATH
H - GRAVEL ACCESS ROADWAY WITH KERB EDGINGS
J - ACCESS & DROP KERBS TO GLEN AVENUE
K - EXISTING GRASSED OPEN SPACE TO BE RETAINED
L - LOW SHRUBS
M - EXISTING MIXED HEDGE
N - BIN STORAGE: CONCRETE SLAB 1.5M HIGH VERTICAL WITH CONCRETE POSTS DOUBLE HANDGATE 4 METRES LONG X 3 METRES WIDE
O - DW400 LUMINAIRE 50 W SON-T + LAMP DIAMOND OPTIC 5/25, 6M MTG HT LAMP PLOE

All planting to be in accordance with BS 4428:1989 and amendment No. 1 (1991)

All trees to be planted with minimum 0.6m plastic mulch mat and to be staked, tied and tubed.

1/3 to ½ bag of peat free tree and shrub planting compost to be incorporated into backfill for each tree hole.

NORTH

LOCATION PLAN
1/1250

© Crown Copyright 2006. All rights reserved. Licence number: 100020449

A	CONDITION COMPLIANCE APPLICATIONS	SEPT '06
ref.	revision	date

SHDC
Planning & Development
- 8 SEP 2006
Ref: 1268/06

DETERMINED
PLAN

G. R. MERCHANT LTD.
I.ENG AMICE FIWO
ARCHITECTURAL, STRUCTURAL AND LAND DRAINAGE CONSULTANTS
4 Wrights Mews
12A Park Road, Holbeach,
Spalding, Lincs. PE12 7EE
Tel: 01406 490300
Fax: 01406 428744
E-Mail: gm.merchant@btconnect.com

Project
SHDC-NEW BUILD PROGRAMME 2006/07.
GLEN AVENUE,
PINCHBECK,
SPALDING, LINC'S.

Client
SOUTH HOLLAND DISTRICT COUNCIL

Drawing
2 No - PAIRS OF TWO BEDROOM BUNGALOWS
SITE & LOCATION PLANS.

Job Ref.	Drawing No.
1527-06.	11A.
Date	Drawn
MAY '06.	GRM.

Scales
AS INDICATED.

DO NOT SCALE FROM THIS DRAWING

This drawing is copyright and may not be altered, traced, photographed or used for any other purpose other than that for which it is issued. The General Contractor is to check all dimensions on site and report any discrepancies to the Architect. All details shown on this drawing including foundations are based upon typical site conditions realised in the area. No responsibility can be accepted for abnormal conditions which may be discovered during construction unless reported to the Architect so that design amendments may be considered. Site and services are contaminated in respect of foundations to establish possible site conditions before foundation work is undertaken. This drawing is limited in the scope of its information and does not purport to contain a full specification of the works and is to be read in conjunction with the relevant conditions of contract and bills of quantities. The drawing is not to be used as a contract document alone. The works will not be supervised or inspected on site by G R Merchant or any representative thereof. It is the client or their appointed agents responsibility to control workmanship, substitution of materials, adherence to specification, variations to contract etc.All materials to be new unless otherwise stated and all components and materials etc. to be used fixed and installed etc. in strict accordance with manufacturers instruction and relevant code of practice. Materials shall conform to appropriate British standard specification or BBA certificate or European code equivalent. The Employer / Client shall ensure that the selected contractor is conversant with and adopts all measures necessary to ensure compliance with Health and Safety legislation for Building sites and Work places. The Employer / Client is advised that should the works need to comply with the Construction Design and Management Regulations an Independent Planning Supervisor will be required. The tender shall comprise of all that is shown on the drawing and details. Work that can not reasonably be shown but may be necessary inferred as necessary to carry out the works is deemed to be included, it is the job / land owners responsibility to be aware of the Party Wall etc. Act 1996. When building in close proximity or adjoining neighbors boundaries,