
NEW ACCESS TO GLEN AVENUE TO
REQUIREMENTS & SPECIFICATION OF L. C. C. HIGHWAYS DEPARTMENT.

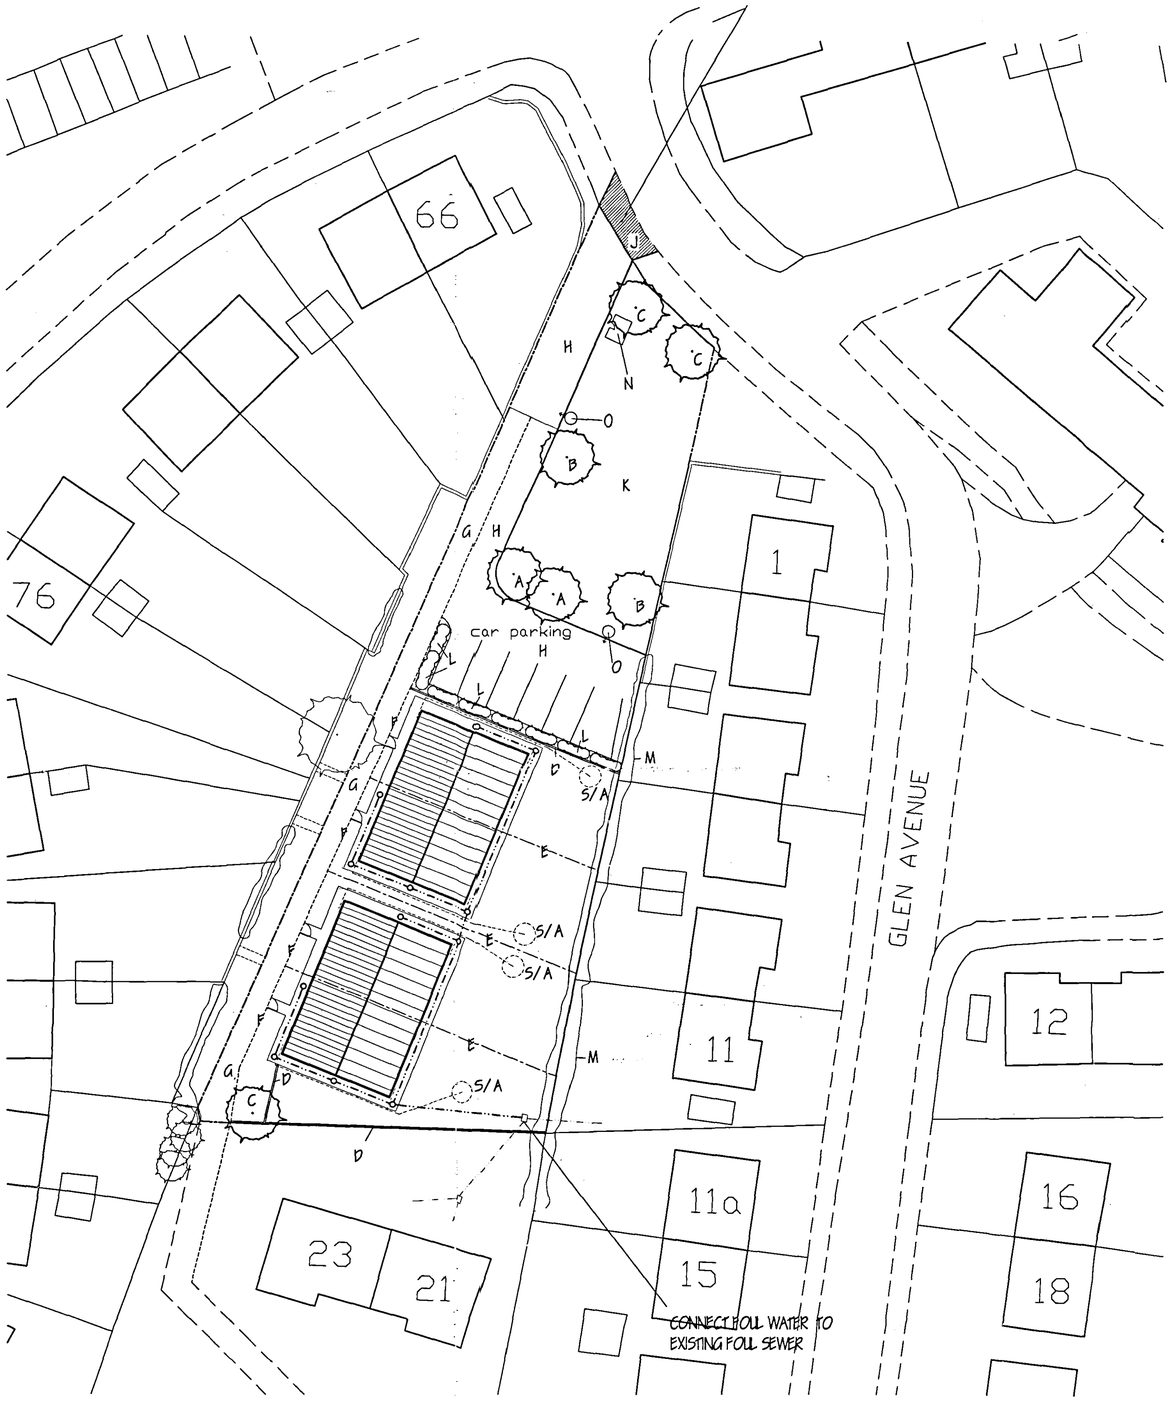


SITE PLAN
1/250

NOTE: DPC LEVEL OF NEW DWELLING TO BE APPROXIMATELY 150MM ABOVE FRONTAGE ROAD [GLEN AVENUE]

RAINWATER DISPOSAL TO
BRICK RUBBLE SOAKAWAYS.
5m AWAY FROM BUILDING.

SOFT LANDSCAPING (SHRUBBERY) AREAS
PLANT NAME & SPECIFICATION (for planting season) Oct-Mar only
Berberis Thunbergii - Transplant 1+2 450-600mm high
Hedera Helix 'Hibernica' - 300-450mm spread. 9cm pot. minimum of 3 no. breaks
Ligustrum Ovalifolium 'Aureum - 300-450mm high. 3L pot
Prunus Lusitanica - 450-600mm high. 3L pot
Pyracantha 'Soleil D'Or' - 450-600mm high. 3L. pot
Rosa Rugosa 'Frau Dagmar Hastrup' - 300-450mm high. Bare root

N.B. AFTER PLANTING 65MM DEEP LAYER OF MEDIUM GRADE BARK MULCH TO BE APPLIED.

PRIVATE DRIVE & CAR PARKING AREA TO REQUIREMENTS OF L. C. C. HIGHWAYS DEPARTMENT.
- THE FIRST 15 METRES TO BE TARMAC. THE REMAINING DRIVEWAY AND PARKING AREA TO BE GRAVEL.
THE DRIVEWAY AND PARKING AREAS TO BE KERB EDGED.

LANDSCAPING, TREE PLANTING & FENCING SCHEME.

A - SILVER BIRCH (BETULA PENDULA) HEAVY STANDARD
B - HAWTHORN (CRATAEGUS LAEVIGATA) HEAVY STANDARD
C - WHITEBEAM (SORBUS ARIA) HEAVY STANDARD
D - 1.8 METRE HIGH VERTICAL CLOSE BOARDED FENCE TO DROP DOWN TO 1M WHEN LEVEL WITH THE FRONT OF BUNGALOWS
E - CONCRETE POST & WIRE BOUNDARY FENCE
F - FRONTAGE TIMBER 'WICKET' FENCE WITH GATE
G - 1.8 METRE WIDE CONCRETE FOOTPATH
H - 15M TARMAC ACCESS ROADWAY REMAINDER GRAVEL WITH KERB EDGINGS
J - ACCESS & DROP KERBS TO GLEN AVENUE
K - EXISTING GRASSED OPEN SPACE TO BE RETAINED
L - LOW SHRUBS (SEE SEPARATE SCHEME)
M - EXISTING MIXED HEDGE
N - BIN STORAGE: CONCRETE SLAB 1.5M HIGH VERTICAL WITH CONCRETE POSTS DOUBLE HANDGATE 4 METRES LONG X 3 METRES WIDE
O - 6 METRE POST TOP COLUMN: WITH A PHILLIPS SGS252 42w LIGHT CONTROLLED BY ALL NIGHT PHOTOCELL AS LINCS HIGHWAYS SPECIFICATION (SEE PHOTO)

All planting to be in accordance with BS 4428:1989 and amendment No. 1 (1991)

All trees to be planted with minimum 0.6m plastic mulch mat and to be staked, tied and tubed.

1/3 to ½ bag of peat free tree and shrub planting compost to be incorporated into backfill for each tree hole.

NORTH




© Crown Copyright 2006. All rights reserved. Licence number 19 120449

LOCATION PLAN
1/1250

Received
Planning Department
16 OCT 2006
Ref. 1269/06

AMENDED PLAN
Ref. A2

DETERMINED PLAN

| ref. | revision | date |
|---|---|---|
| C | CONDITION COMPLIANCE AMENDMENTS | OCT '06 |
| B | CONDITION COMPLIANCE AMENDMENTS | SEPT '06 |
| A | CONDITION COMPLIANCE APPLICATIONS | SEPT '06 |

**G. R. MERCHANT LTD.**
I.ENG AMICE FIWO
**ARCHITECTURAL, STRUCTURAL AND LAND DRAINAGE CONSULTANTS**
4 Wrights Mews
12A Park Road, Holbeach,
Spalding, Lincs. PE12 7EE
Tel: 01406 490500
Fax: 01406 425744
E-Mail: gr.merchant@btconnect.com

Project
SHDC-NEW BUILD PROGRAMME 2006/07.
GLEN AVENUE,
PINCHBECK,
SPALDING, LINC'S.

Client
SOUTH HOLLAND DISTRICT COUNCIL

Drawing
2 No - PAIRS OF TWO BEDROOM BUNGALOWS
SITE & LOCATION PLANS.

| Job Ref. | Drawing No. |
|---|---|
| 1527-06. | 11C. |
| Date: MAY '06. | Drawn: GRM. |

Scales
AS INDICATED.

**DO NOT SCALE FROM THIS DRAWING**
This drawing is copyright and may not be altered, traced, photographed or used for any other purpose other than that for which it is issued. The General Contractor is to check all dimensions on site and report any discrepancies to the Architect. All details shown on this drawing including foundations are based upon typical site conditions relative to the area. No responsibility can be accepted for any variation encountered on site which may require alteration to the drawing or design. Any variations or amendments may be considered chargeable. Trial surveys are recommended to ascertain boundaries to establish ground, site and adjoining buildings conditions before any work is undertaken. This drawing is limited in the amount of information contained and does not purport to contain a full specification of the works. It is solely for the purpose of obtaining Planning / Building Regulation approval. This drawing must not be used as a contract document alone. The works will not be supervised or inspected on site by G R Merchant or any representative thereof. It is the client or their appointed agents responsibility to control workmanship, substitution of materials, adherence to specification, variations to contract etc.All materials to be new unless otherwise stated and all components and materials etc. to be used fixed and installed etc. to strict accordance with manufacturers instruction and relevant code of practice. Materials and conditions to appropriate British standard specification or BBA certificate or European code equivalent. The Employer / Client shall ensure that the selected contractor is conversant with and adopts all necessary necessary to achieve compliance with Health and Safety legislation for Building sites and Work places. The Employer / Client is advised that should the works need to comply with the Construction (Design and Management) Regulations, it is their responsibility to appoint a competent person to undertake the duties of Planning Supervisor and Principal Contractor. Work that may not specifically be shown but may be reasonably inferred as necessary to carry out the works shall be deemed or be included. It is the sole / joint owners responsibility to be aware of the Party Wall etc. Act 1996, when building in close proximity to adjoining neighbors boundaries.