

©Design Copyright reserved. Written consent must be obtained before copying or reproducing this drawing.
Do not scale from this drawing, use dimensioned figures only. Contractors are responsible for taking and checking site dimensions. Any discrepancy must be reported to the architect immediately.

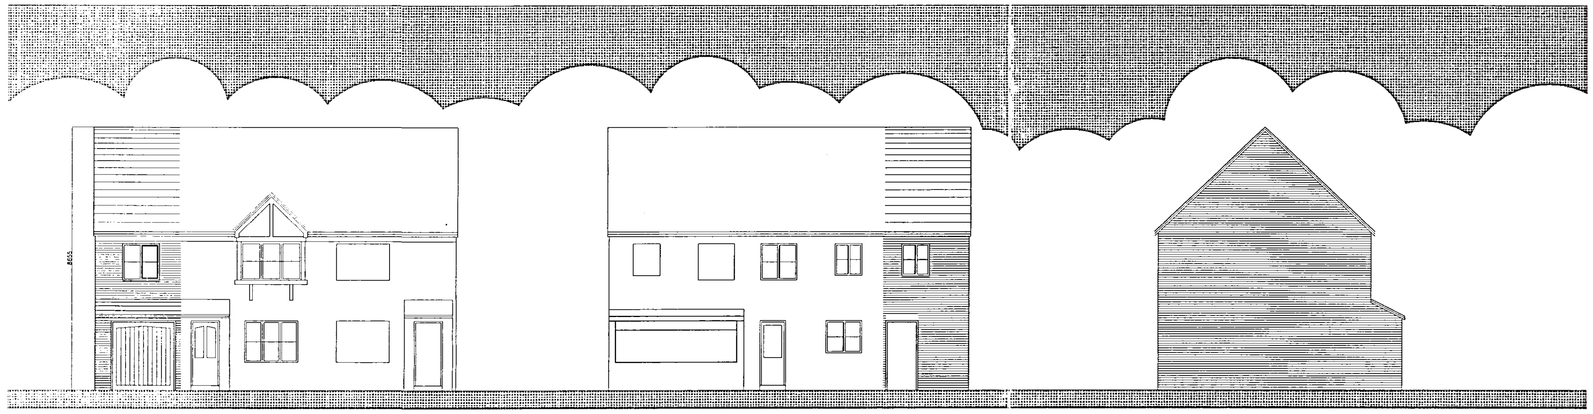


ELEVATION to POACHERS GATE

REAR ELEVATION (south-west)


SIDE ELEVATION (south-east)

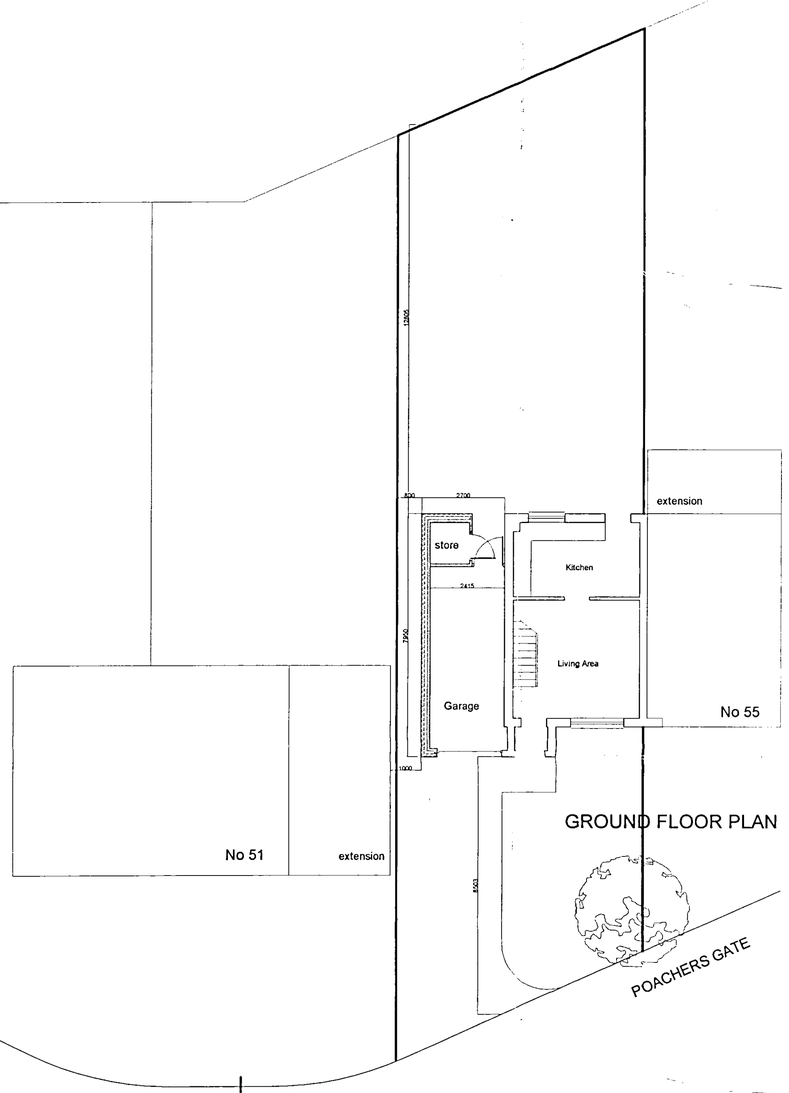

GROUND FLOOR PLAN

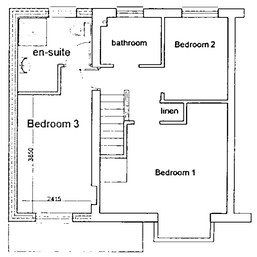


FIRST FLOOR PLAN

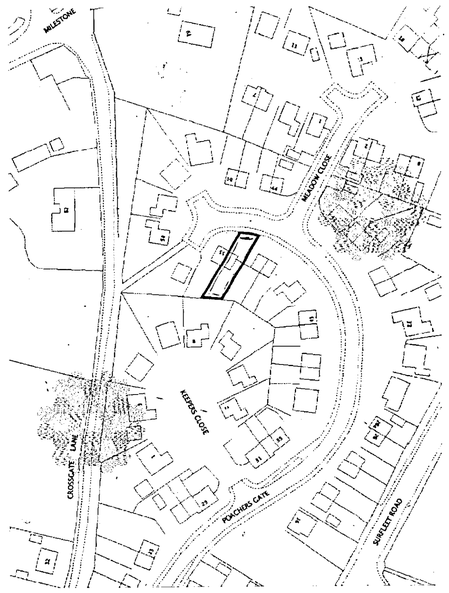


LOCATION PLAN
1:1250

SUPERSEDED
1294/06


REV. A 18th September 2006
Dimensions added to site plan

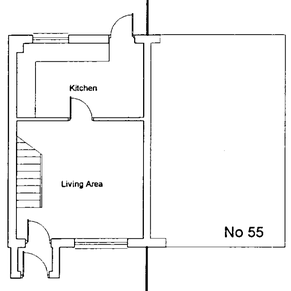

EXISTING GROUND FLOOR PLAN

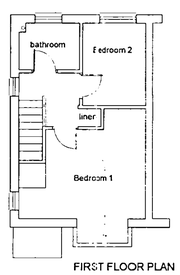

FIRST FLOOR PLAN

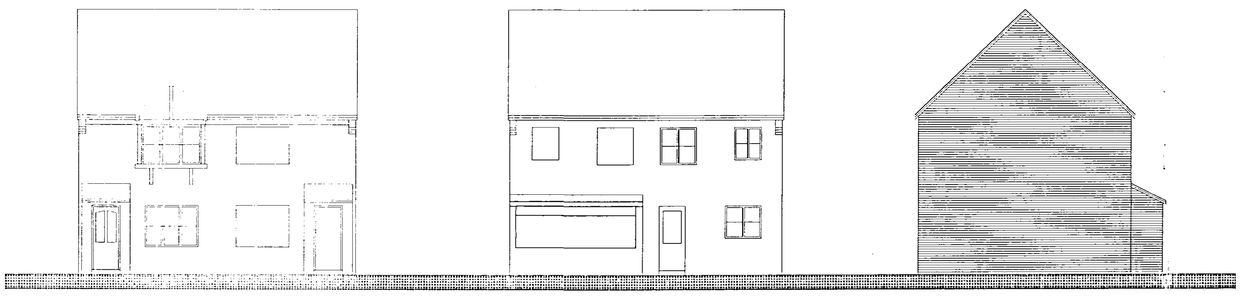

EXISTING ELEVATION to POACHERS GATE

EXISTING REAR ELEVATION (south-west)

EXISTING SIDE ELEVATION (south-east)

CB Design Group
Chartered Architects + Planning Consultants

NFU Buildings - Camelgate - Spalding - Lincolnshire PE12 6ET
Telephone 01-775 722241 Fax 01-775 769986
Email enquiries@cblnewhomes.co.uk

Members of The Royal Institute of British Architects
Members of Chartered Institute of Architectural Technologists

Client
Castle Building Limited

Scale
1:100

Project
Proposed 2 storey Extension
53 Poachers Gate
Pinchbeck

Date
September 2006

Drawn by
PLH

Drawing No.
1086/06/001

Title
Planning Application

Revision
A

A1