
E L E V A T I O N S

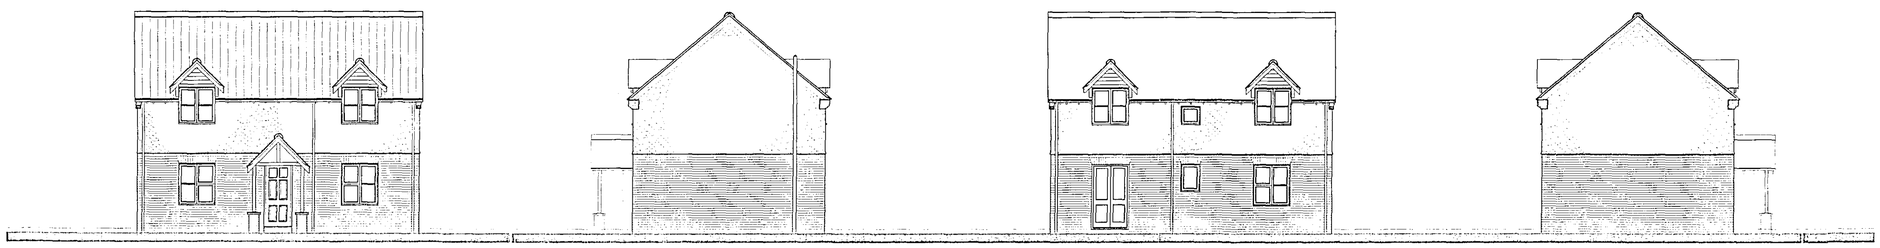

front

side

rear

side

MATERIALS SPECIFICATION

Plot 1
WALLS
HOSKINS Brick
Flemish Antique


ROOF COVERING
SANDTOFT
Calderdale – Colour Dark Heather

Plot 2
WALLS
HOSKINS Brick
Maldon Antique
Rough cast render to first floor level painted MAGNOLIA

ROOF COVERING
SANDTOFT
Double Pantile – Colour Rustic


Plot 3
WALLS
HOSKINS Brick
Flemish Antique

ROOF COVERING
SANDTOFT
Double Pantile – Colour Rustic

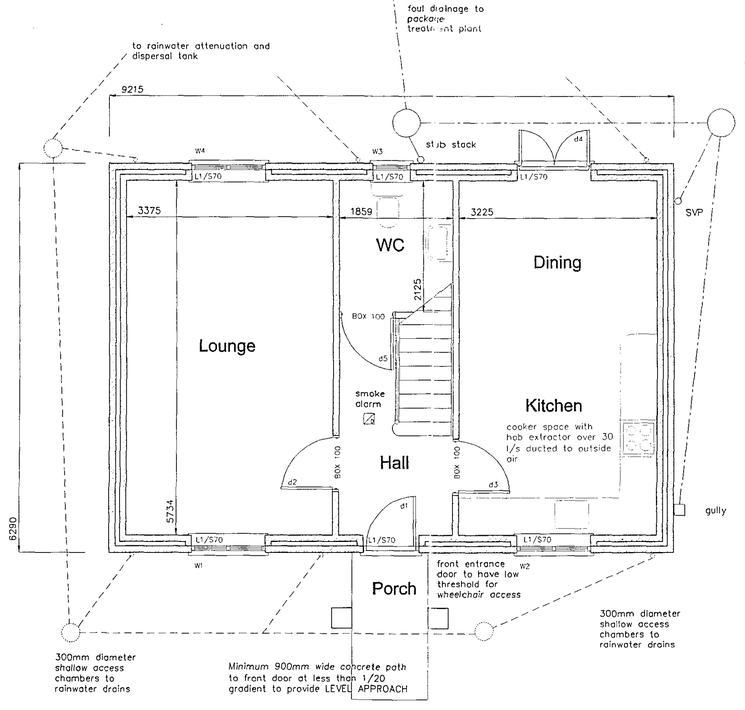

GROUND FLOOR PLAN

Scale 1:50

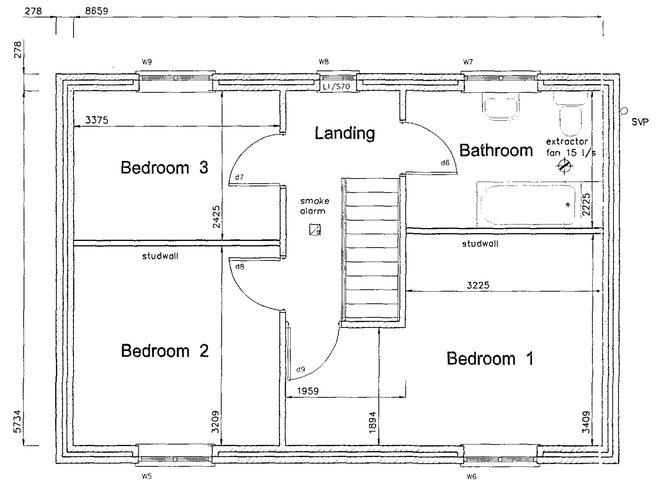

FIRST FLOOR PLAN

Scale 1:50

RECEIVED
29 OCT 2002

L. A. Building Design
Architectural and Surveying Practice
55 Hannam Boulevard
Spalding
Lincolnshire PE11 1LB
Telephone/Fax: Spalding (01775) 711437

Peter S Lithgow MCIOB MBIAT
Member of the Chartered Institute of Building and
Member of the British Institute of Architectural Technologists

project
Proposed New Dwelling
Land Opposite Rural Avenue, West Pinchbeck,
Spalding, Lincolnshire.

client
M J YOULD DEVELOPMENTS

drawing
GENERAL ARRANGEMENT

date	scale(s)
SEP 2002	1:50 1:100
drawn by	checked
Peter Lithgow	
job no	drawing no
01/21	04