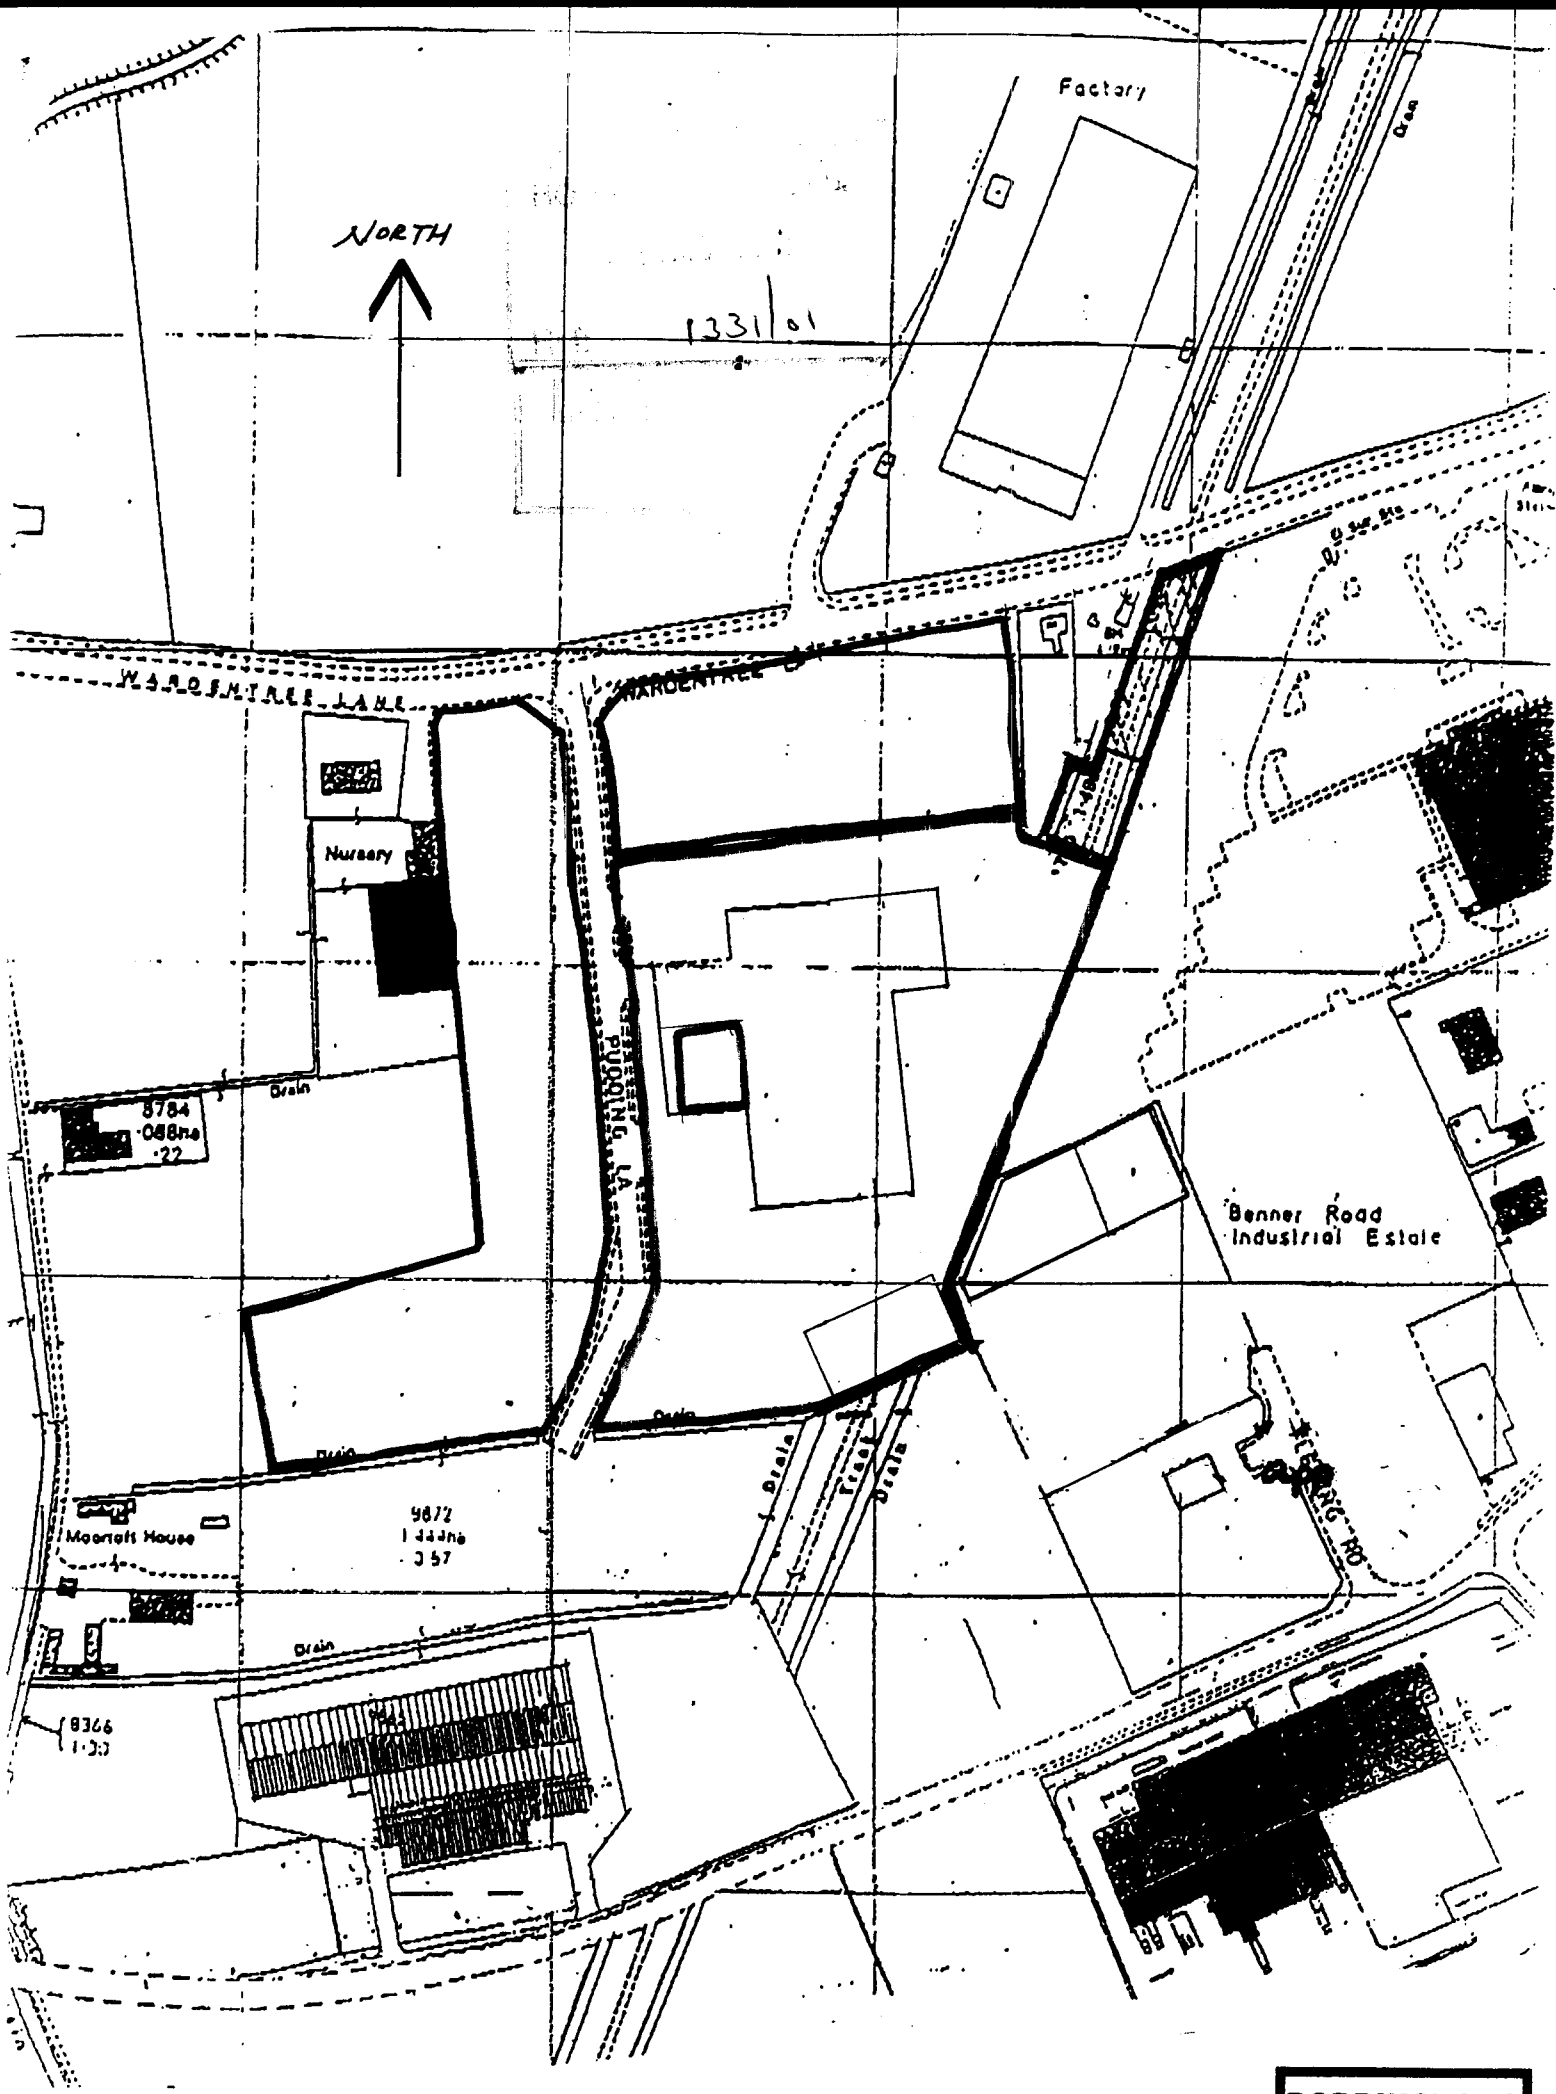


MESSRS.
FASTFRUIT.

LOCATION PLAN scale 1-2500

PODDINGTONS
Architectural Design Consultants

3062

Contractor To Check All Dimensions
On Site Before Work Commences.

Rev.	Date.	Init.	Revision Details.

PODDINGTONS

Architectural Design Consultants

Rabbit Hollow, Church Lane, North Rauceby,
Sleaford, Lincs. NG34 8QU
Tel. (01529) 488033 Fax. (01529) 488044


Project.
PROPOSED ADDITIONAL PACKING FACILITY AT PUDDING LANE, PINCHBECK, FOR MESSRS FASTFRUIT.

Drawing.
SITE PLAN

Scale.	Drawing. No.
1-500	3062 - 2
Drawn.	
Date. NOV 2001	Rev.

22 NOV 2001
Ref: 1331/01


DETERMINED
PLAN

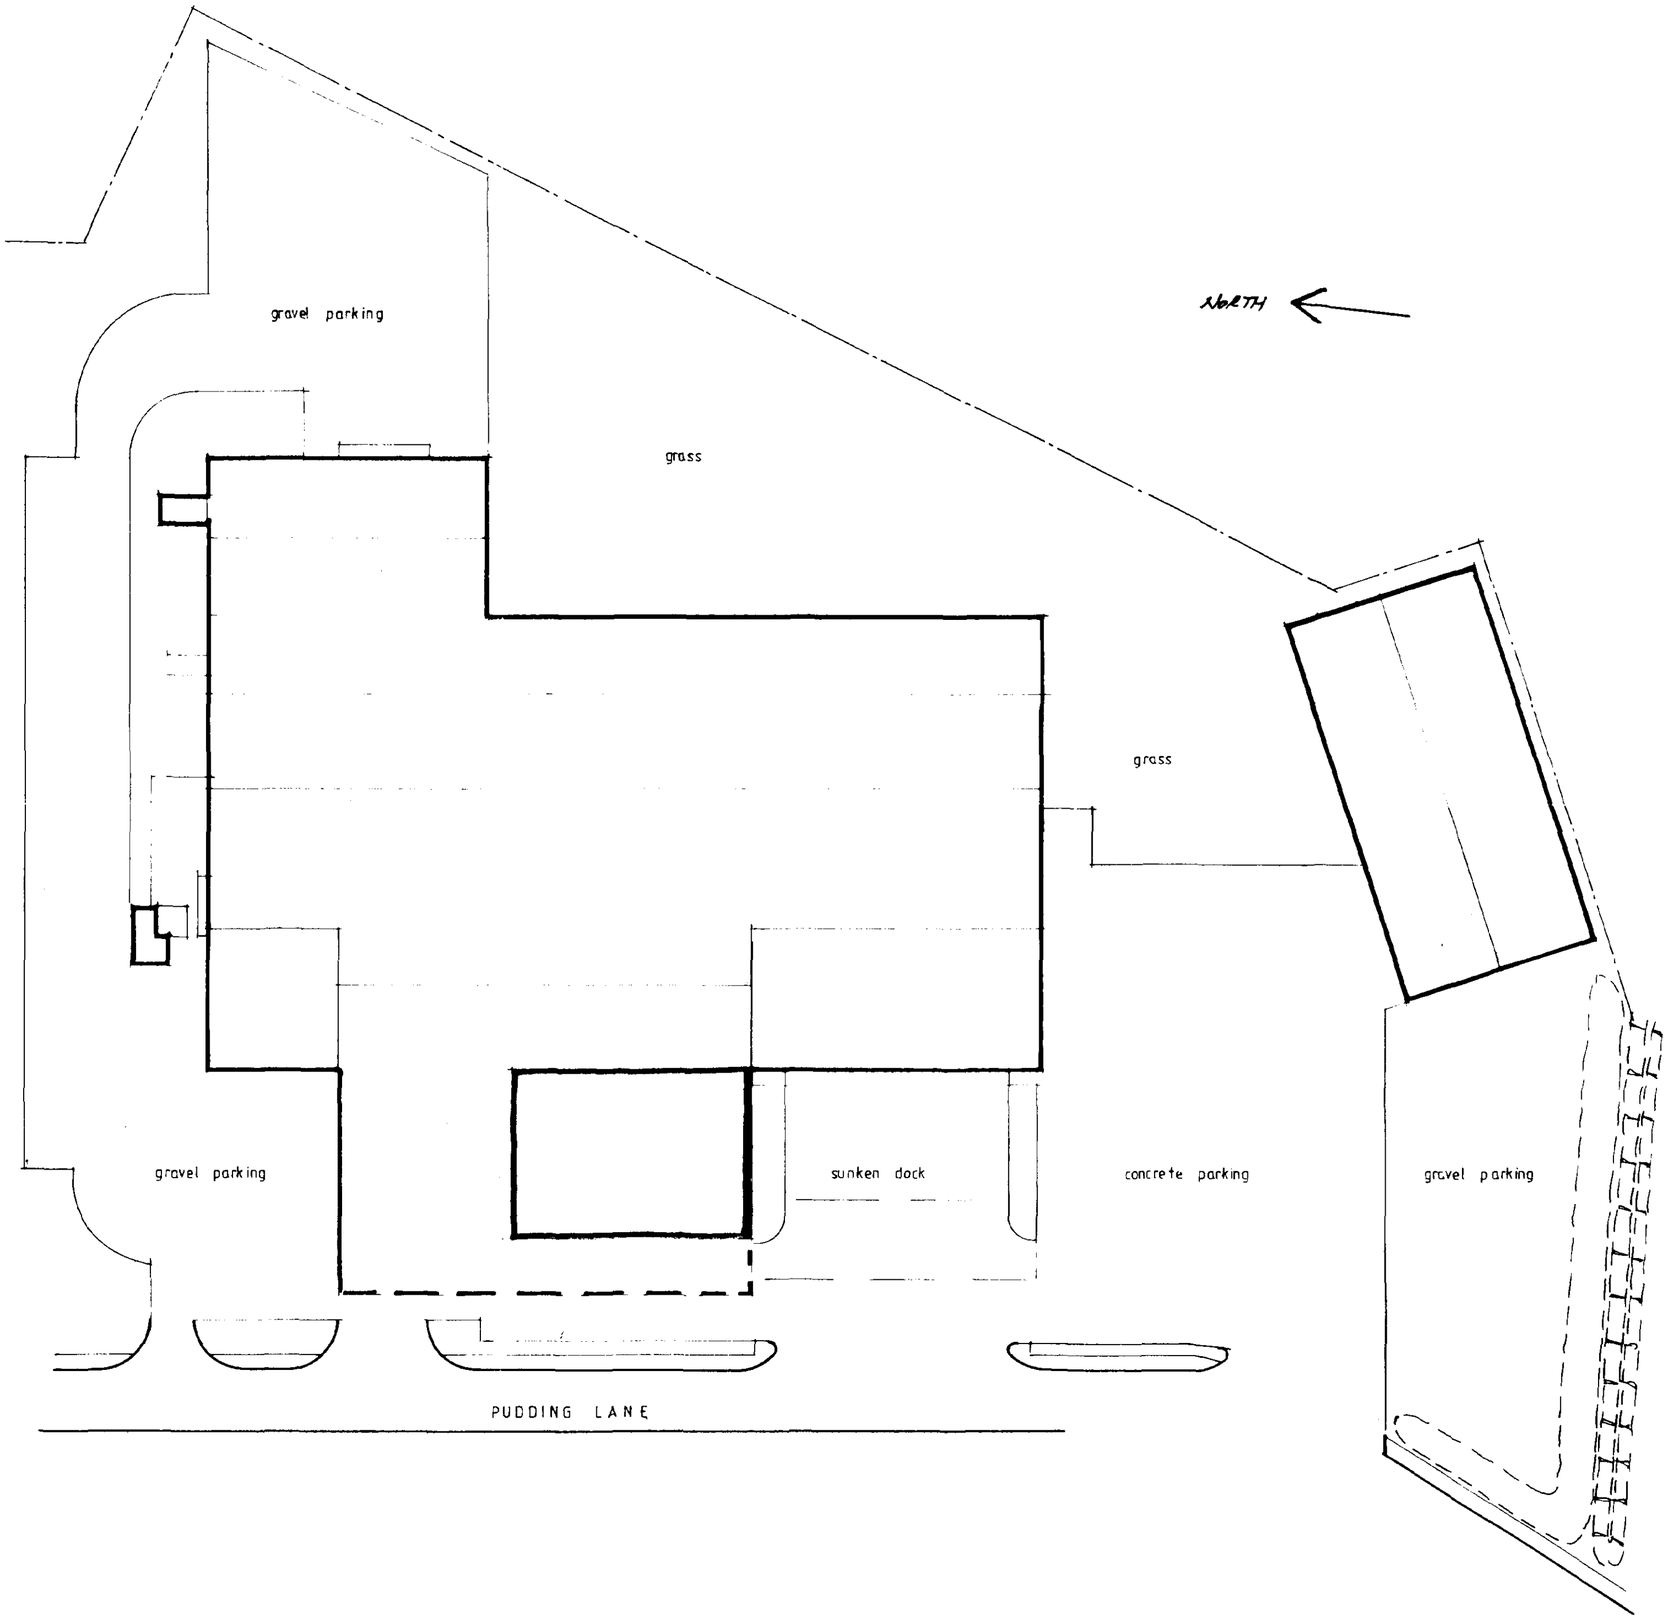


DWG. No. 3062 - 001 | ISSUE

ALL DIMENSIONS IN mm DO NOT SCALE : IF IN DOUBT ASK


COPYRIGHT
THIS DRAWING IS PRIVATE AND CONFIDENTIAL AND IS SUPPLIED ON THE EXPRESS CONDITION THAT IT IS NOT TO BE USED FOR ANY PURPOSE OR COPIED OR COMMUNICATED TO ANY THIRD PARTY WITHOUT THE PERMISSION OF PODDINGTONS

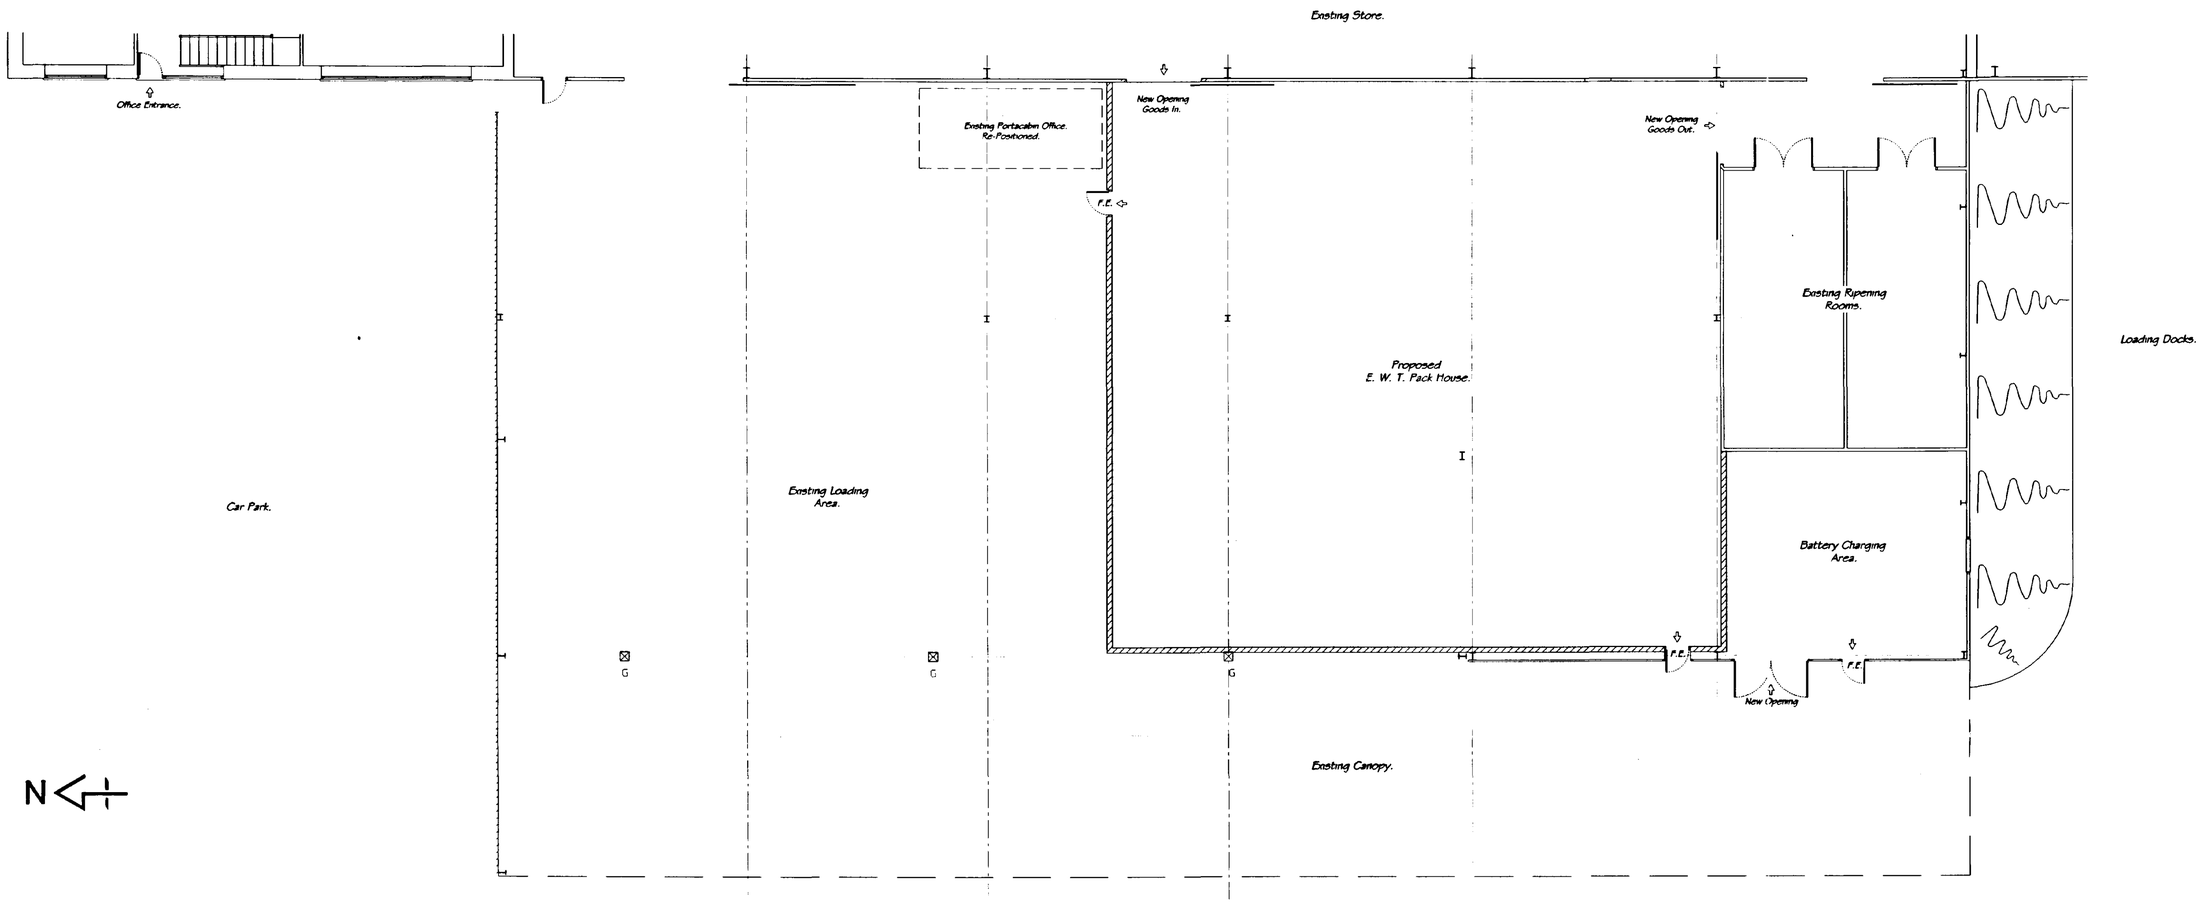

'Proposed' Floor Plan.
Scale 1:100

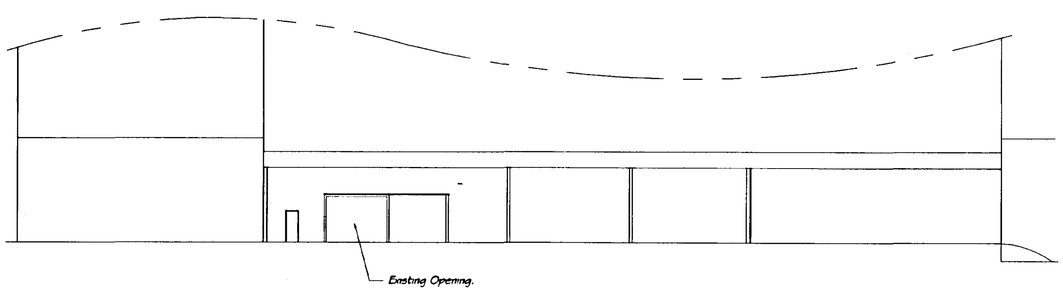

'Existing' West Elevation.
Scale 1:200

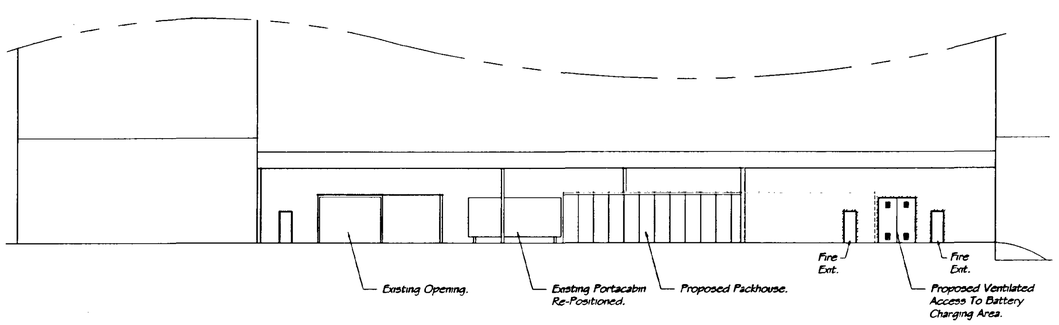

'Proposed' West Elevation.

DETERMINED PLAN

GREEN HOUSE 22 NOV 2001 Ref: 1331/01

ISSUE	DESCRIPTION	APPR'd	DATE

PODDINGTONS

Architectural Design Consultants

Est. 1969

Rabbit Hollow, Church Lane, North Rauceby, Sleaford, Lincs. NG34 8QU Tel. (01529) 488033 Fax. (01529) 488044

Client. Messrs. Fastfruit.

Project. Proposed Additional Packing Facility. Pudding Lane, Pinchbeck, Spalding.

Drawing. Plan As Proposed.

Drawn.	Scale.	Date.	Checked	Approved
J.C.P.	1:100	07.11.01		

DWG. No. 33062 - 001 | ISSUE.