
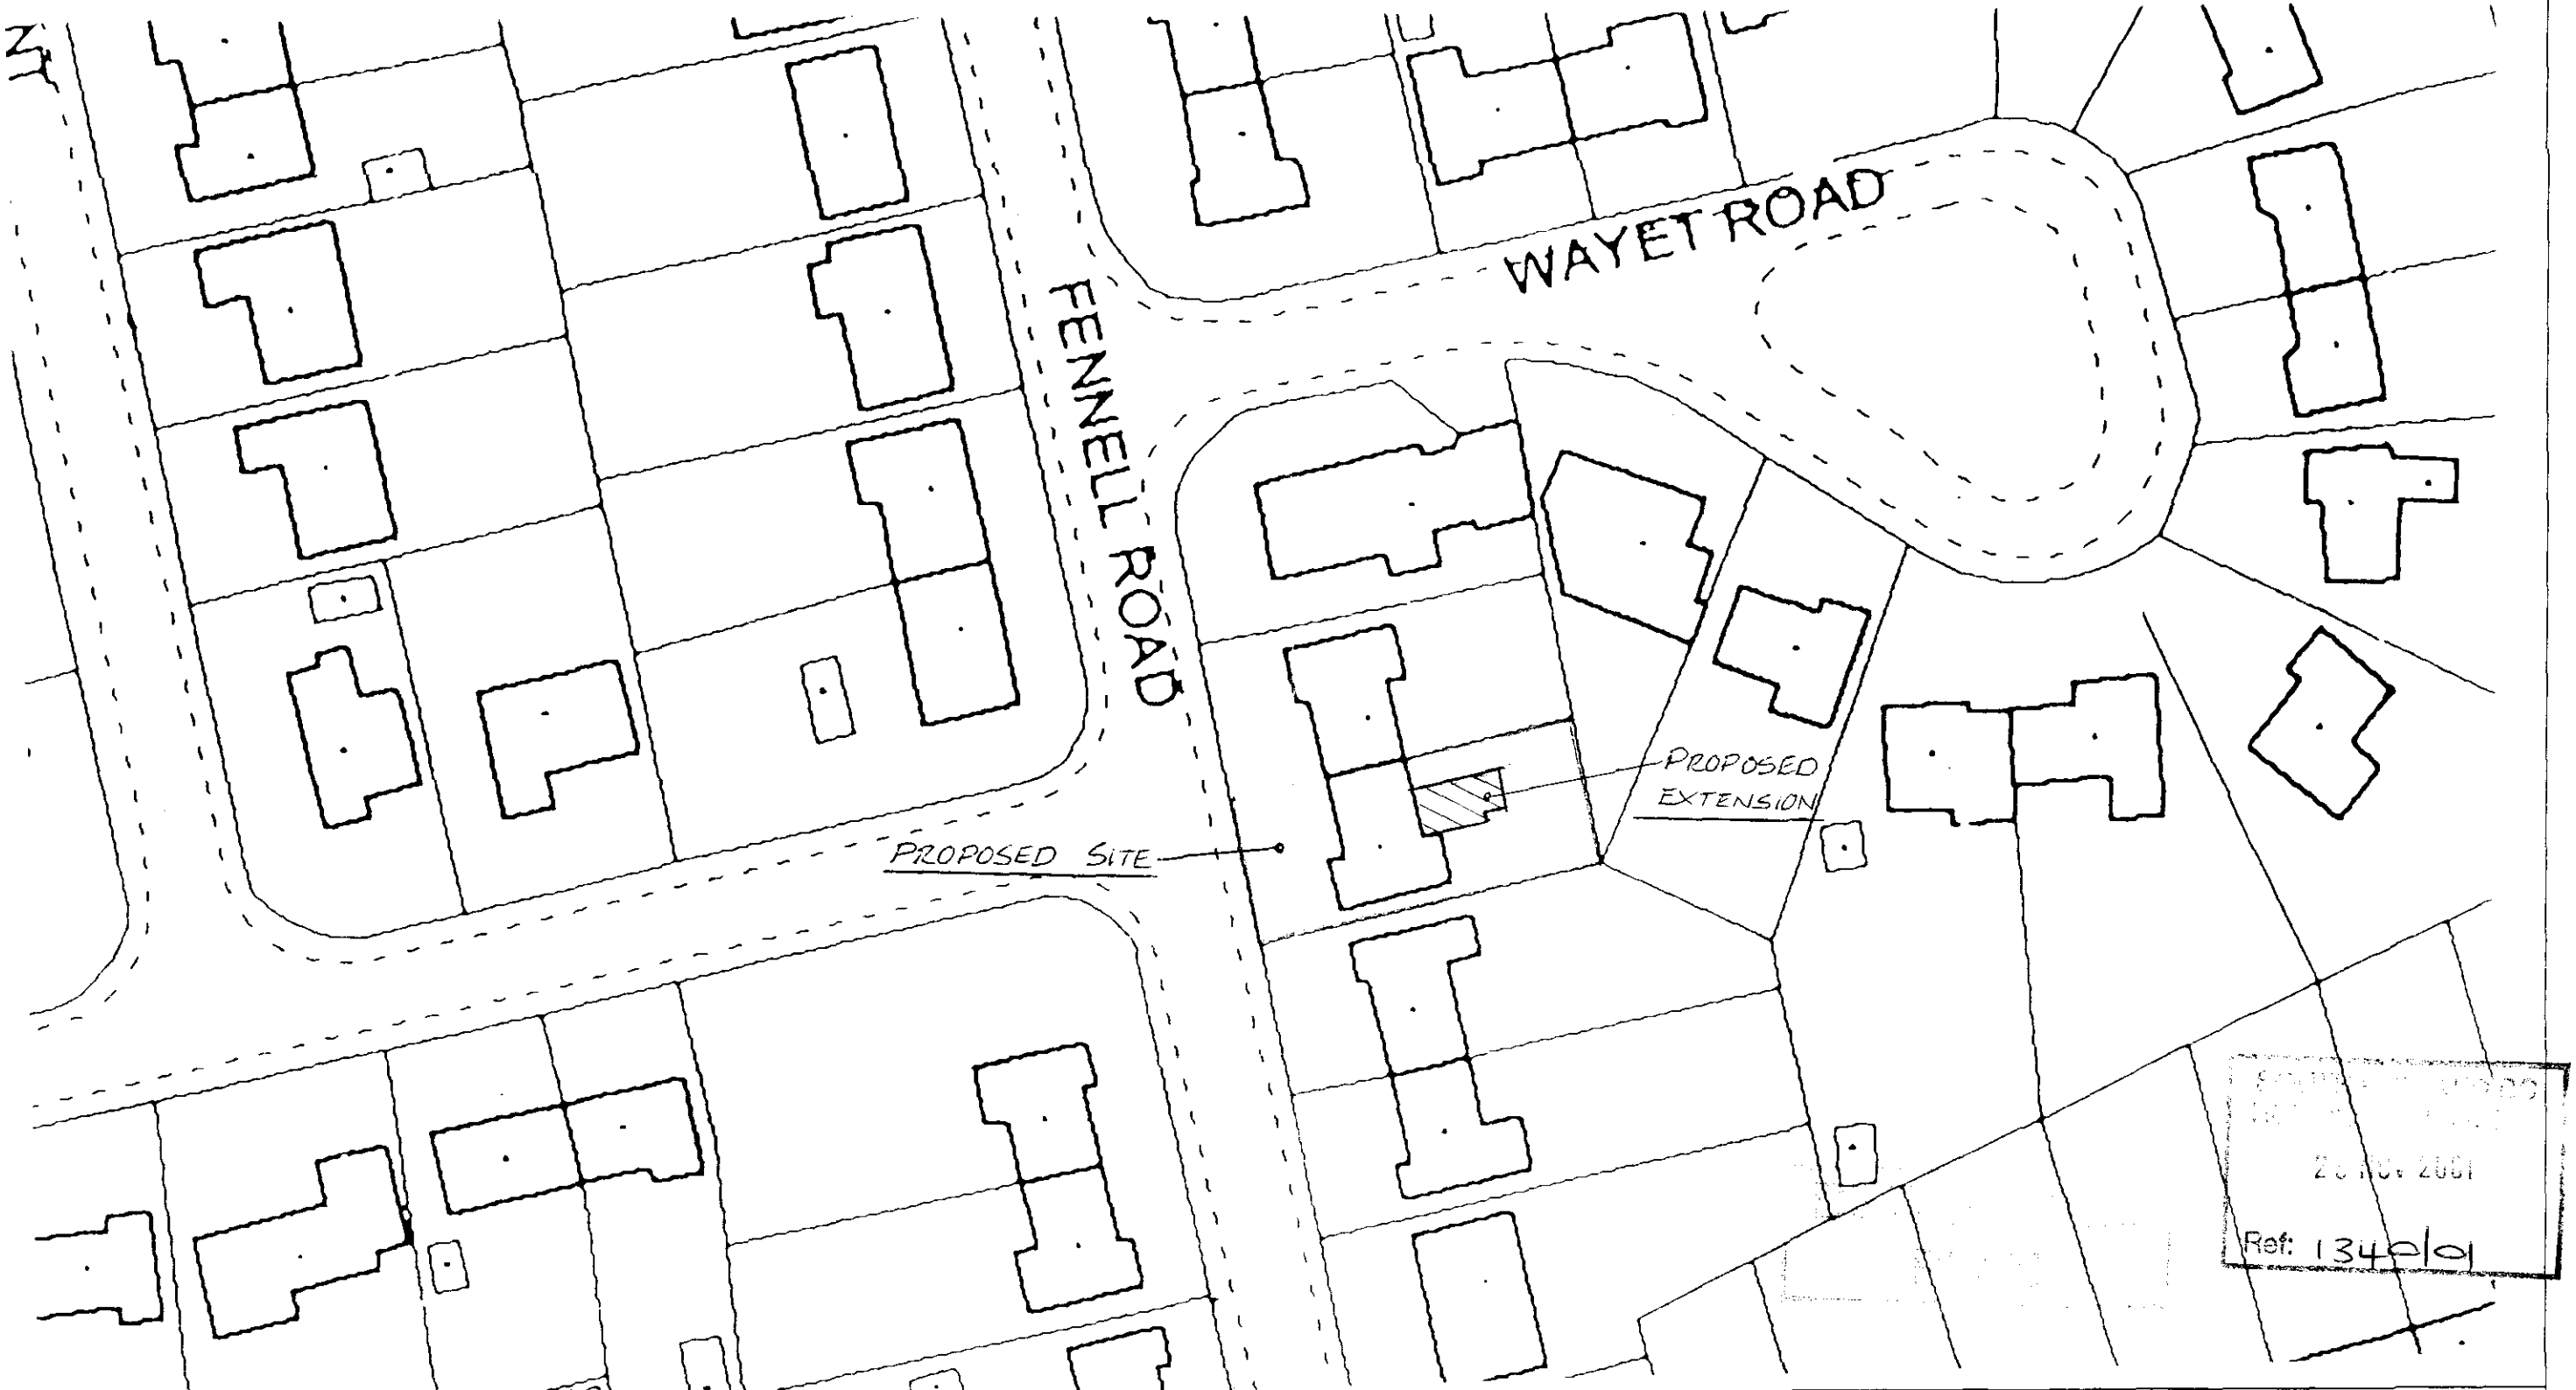



CARE & REPAIR

Longhurst Housing Association,
Friars House,
Quaker Lane,
Boston PE21 6DZ.
Tel: 01205 354477
Fax: 01205 366854


Client	Job Title:		Drwg. Title:	
Mrs Bell	11 Fennel Road Pinchbeck Spalding		Block Layout	
Drwg. No:	**Rev:**	**Scale:**	**Date:**	**Drawn by:**
DFG/127/02		1:500	21/11/01	PRD

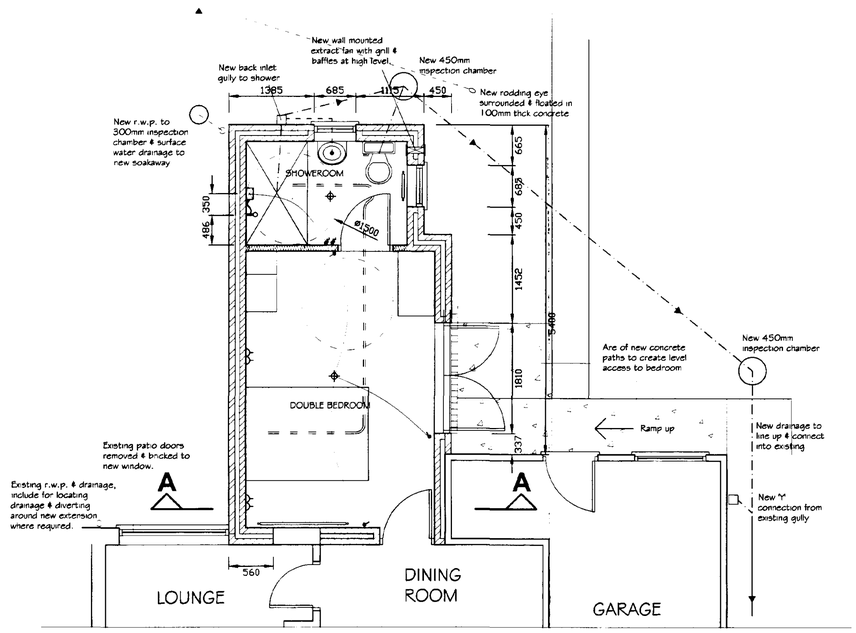


PROPOSED LAYOUT (1:50)

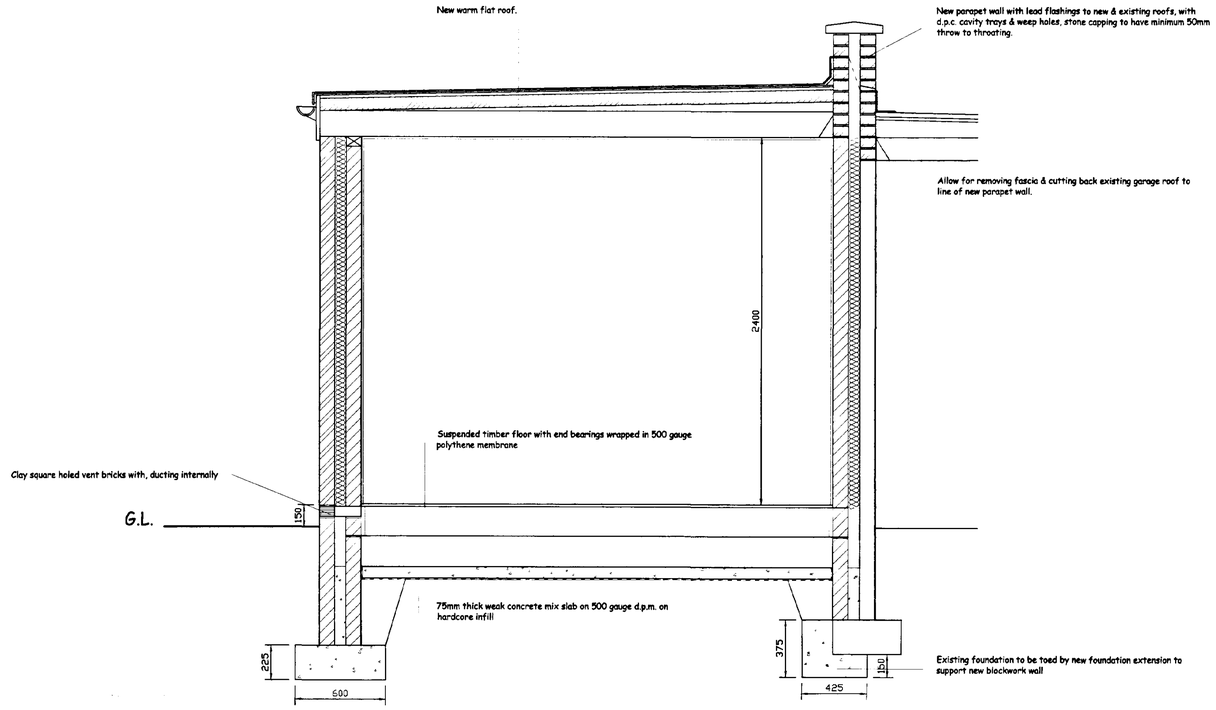


PROPOSED SECTION A-A (1:20)

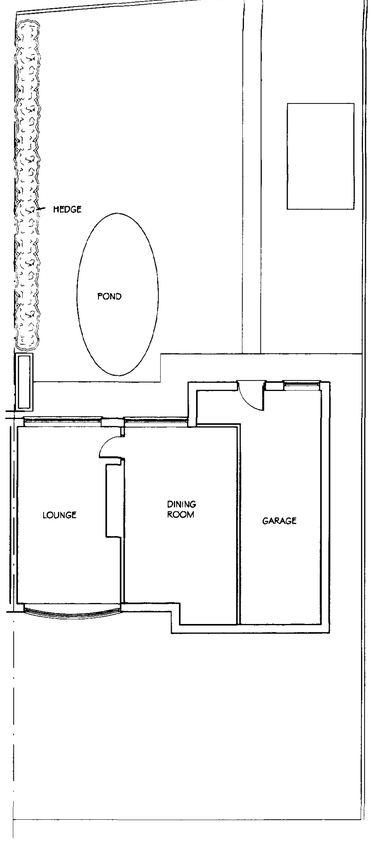

EXISTING SITE LAYOUT

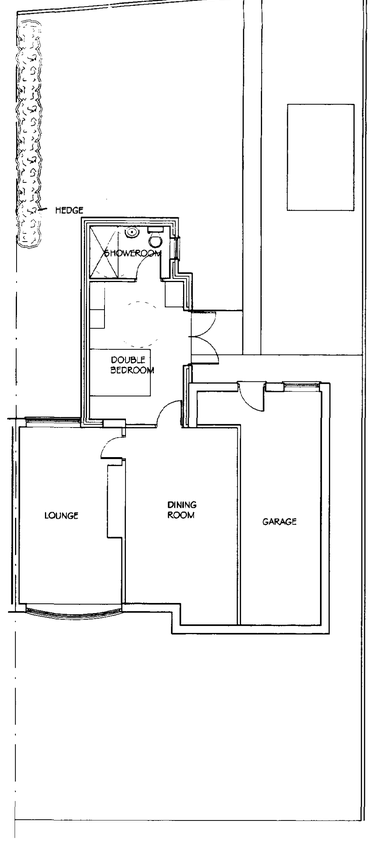


PROPOSED SITE LAYOUT

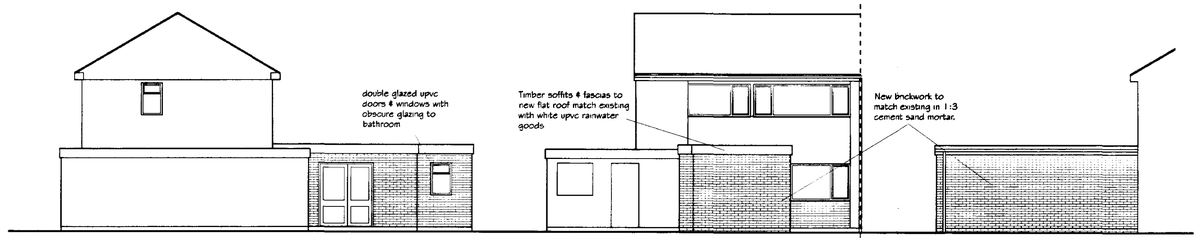

Proposed Side Elevation (1 : 100)

Proposed Rear Elevation (1 : 100)

Proposed Side Elevation (1 : 100)

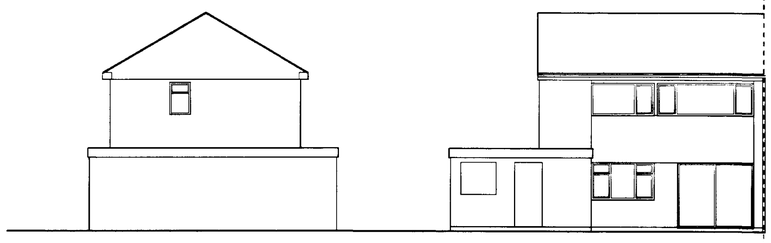

Proposed Side

Proposed Rear

DETERMINED PLAN

28 NOV 2001

Ref: 1340/01

CARE & REPAIR	Longhurst Housing Association, Friars House,Quaker Lane, Boston. PE21 6DZ Tel: 01205 354477 Fax: 01205 366854
Client: Mrs Bell	Job Title: 11 Fennel Road
	Drwg. Title: Existing & Proposed