

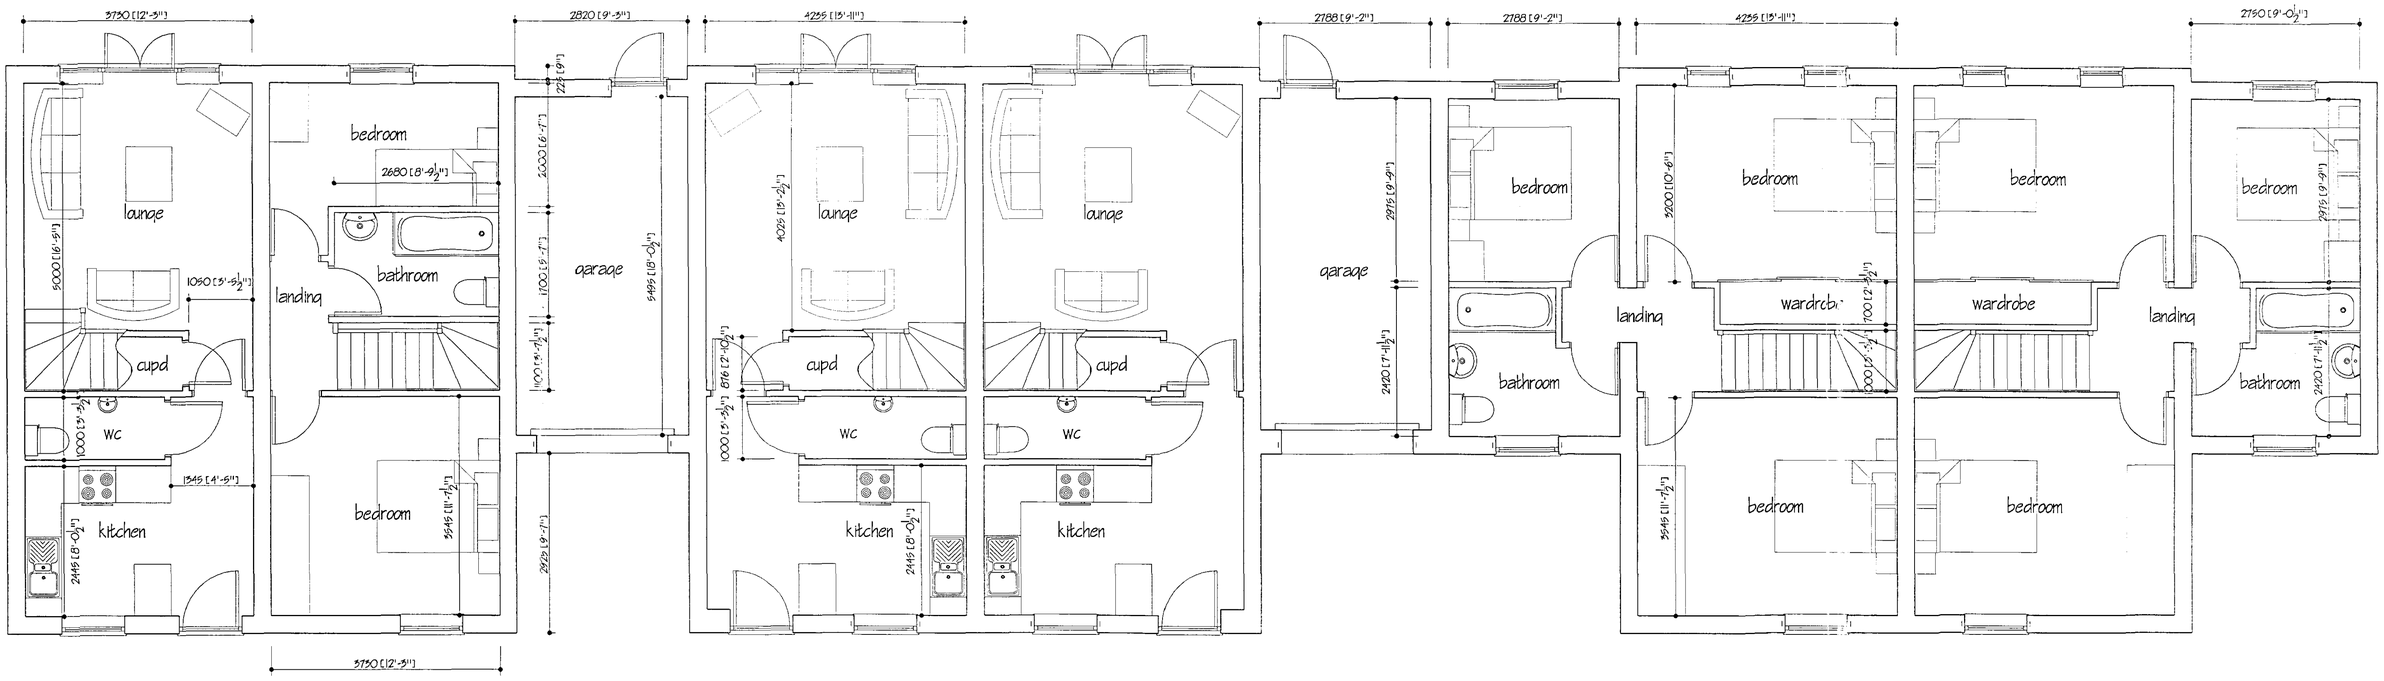



GROUND FLOOR PLAN FIRST FLOOR PLAN GROUND FLOOR PLAN FIRST FLOOR PLAN

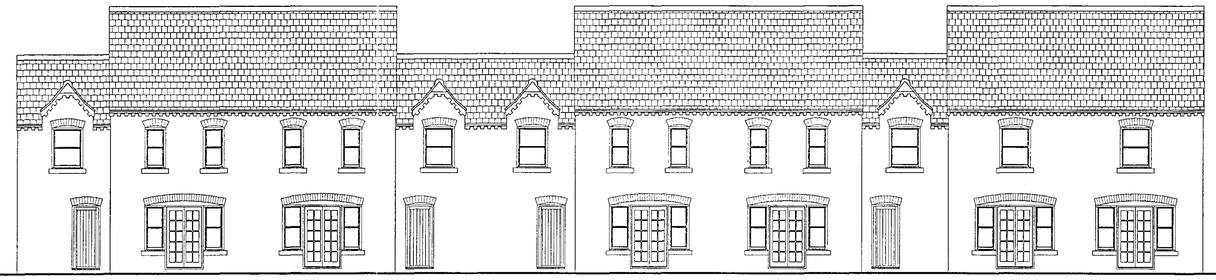


REAR ELEVATION

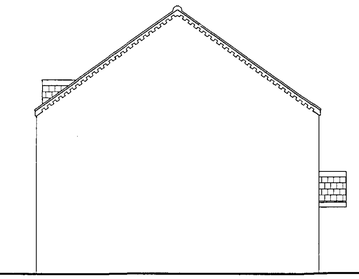

SIDE ELEVATION

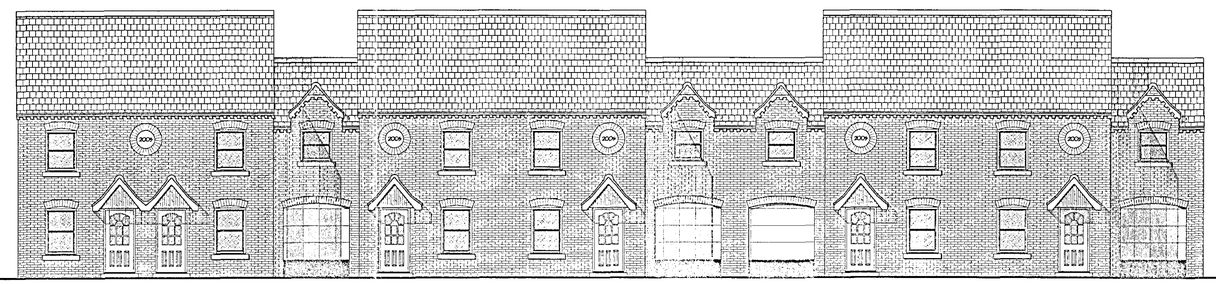

FRONT ELEVATION

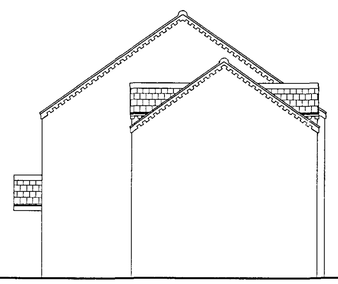

SIDE ELEVATION

07 MAY 2004
Ref 1347/04

DETERMINED PLAN

ref| revision | date

G. R. MERCHANT
I.ENG AMICE FIWO
ARCHITECTURAL, STRUCTURAL AND LAND DRAINAGE CONSULTANTS
Unit 4, Wrights Mews
12A Park Road, Holbeach,
Spalding, Lincs. PE12 7EE
Tel: 01406 426900
Fax: 01406 423744
E-Mail: G. R. Merchant @ Merchant. FD. Co. Uk

Project
PROPOSED RESIDENTIAL DEVELOPMENT (8no) ON THE SITE OF THE HORSE & JOCKEY PH NORTHGATE SPALDING LINCS

Client
S & S DEVELOPMENTS LTD.

Drawing
PLANS AND ELEVATIONS OF THE 6 BLOCK

Job Ref.	Drawing No.
998/04	04
Date	Drawn
SEP 2004	JPW

Scales
1/50 1/100

DO NOT SCALE FROM THIS DRAWING
The drawing is copyright and may not be altered, traced, copied either or used for any other purpose other than that for which it is issued. The General Contractor is to check all dimensions on site and report any discrepancies to the Architect. All details shown on the planning including foundations are based upon typical site conditions revised to the area. No responsibility can be accepted for variations or errors which may be discovered during construction unless reported to the Architect on the design from. Incidences may be considered. Site and surveys are recommended in respect of foundations to allow for specific site conditions before foundation work is undertaken. This drawing is limited in the am unt of information conveyed and does not purport to contain a full specification of the works. It is ready for the purposes of obtaining Planning / Building Regulation approval. This drawing must not be used as a contract document alone. The works will not be supervised or inspected on site by G R Merchant or any representative thereof. It is the client or their appointed agents responsibility to control workmanship, submission of materials, adherence to specifications, variations to contract etc.
All materials to be new unless otherwise stated and all components and materials etc. to be used fitted and installed as in strict accordance with manufacturers instruction and relevant code of practice, Materials and common appropriate British standard specification or BSA certificate or European code as relevant. The Employer / Client shall ensure that the selected contractor is conversant with and advises all necessary necessary to achieve compliance with Health and Safety legislation for Building sites and / or Flats/ Houses. The Employer / Client is advised that should the works need to comply with the Construction, Design and Management Regulations an appointed Planning Supervisor will be required. The words shall comprises all as that is shown on the drawing and details, which that may not, unless any shown but may be reasonably inferred as necessary to carry out the works shall be deemed to be included.