


Contractor to check all Dimensions on site prior to ordering materials / commencing work.Do Not Scale from this Drawing - If in doubt then please ask

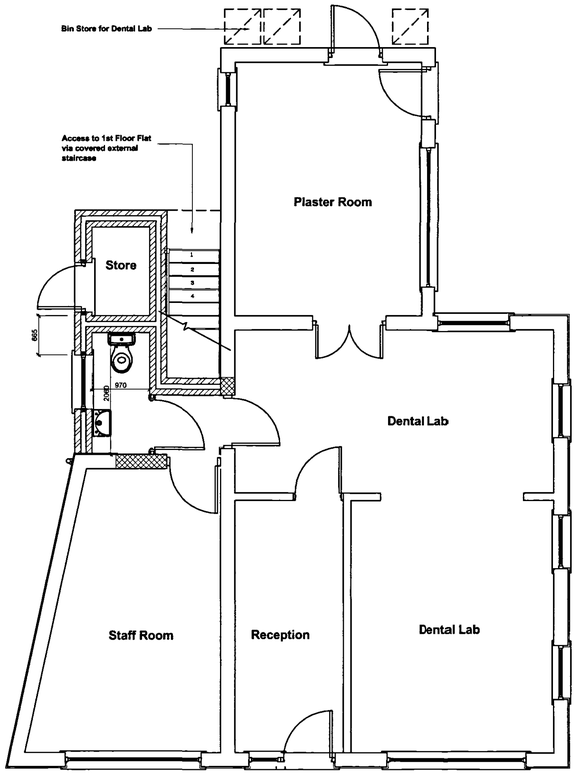


Proposed Ground Floor Plan
Scale 1:50

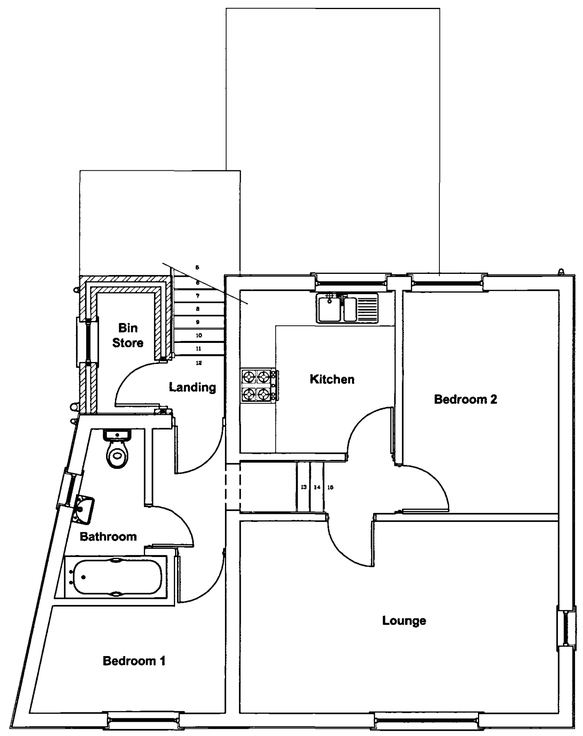

Proposed First Floor Plan
Scale 1:50

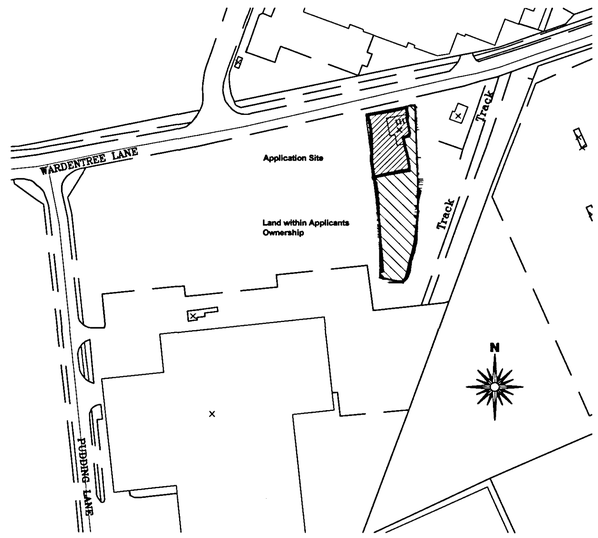

Site Location Plan
Scale 1:1250

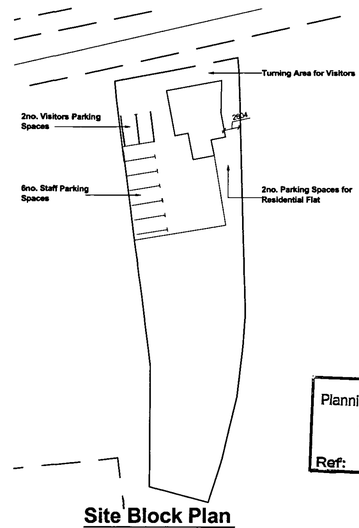

Site Block Plan
Scale 1:500



Proposed Front Elevation
Scale 1:100

Proposed Side Elevation
Scale 1:100

Proposed Rear Elevation
Scale 1:100

Proosed Side Elevation
Scale 1:100

SHDC
Planning & Development
10 OCT 2007
Ref: 1359/07

DETERMINED PLAN

Client :
M R Wilson
7 Sheila Crescent
Spalding
Lincs
PE11 1LE

Site :
Change of Use from Residential to Dental Laboratory to Grd Floor with 2 Bedroom Residential Flat to First Floor

remway Design Ltd
2 Red Lion Street
Spalding
P E 1 1 1 S X
Tel / Fax: 01775 768 921
Mobile : 07815 112 058
e-mail: jason@remwaydesign.co.uk

Date : Sept 07 | Scale : As Noted

Drawing No:
1504 - 02

PLEASE NOTE:
Due to areas of the structure being covered, unexposed or otherwise inaccessible the notes / specifications of existing materials are subject to confirmation of site when it is feasible to expose the relevant areas of construction.