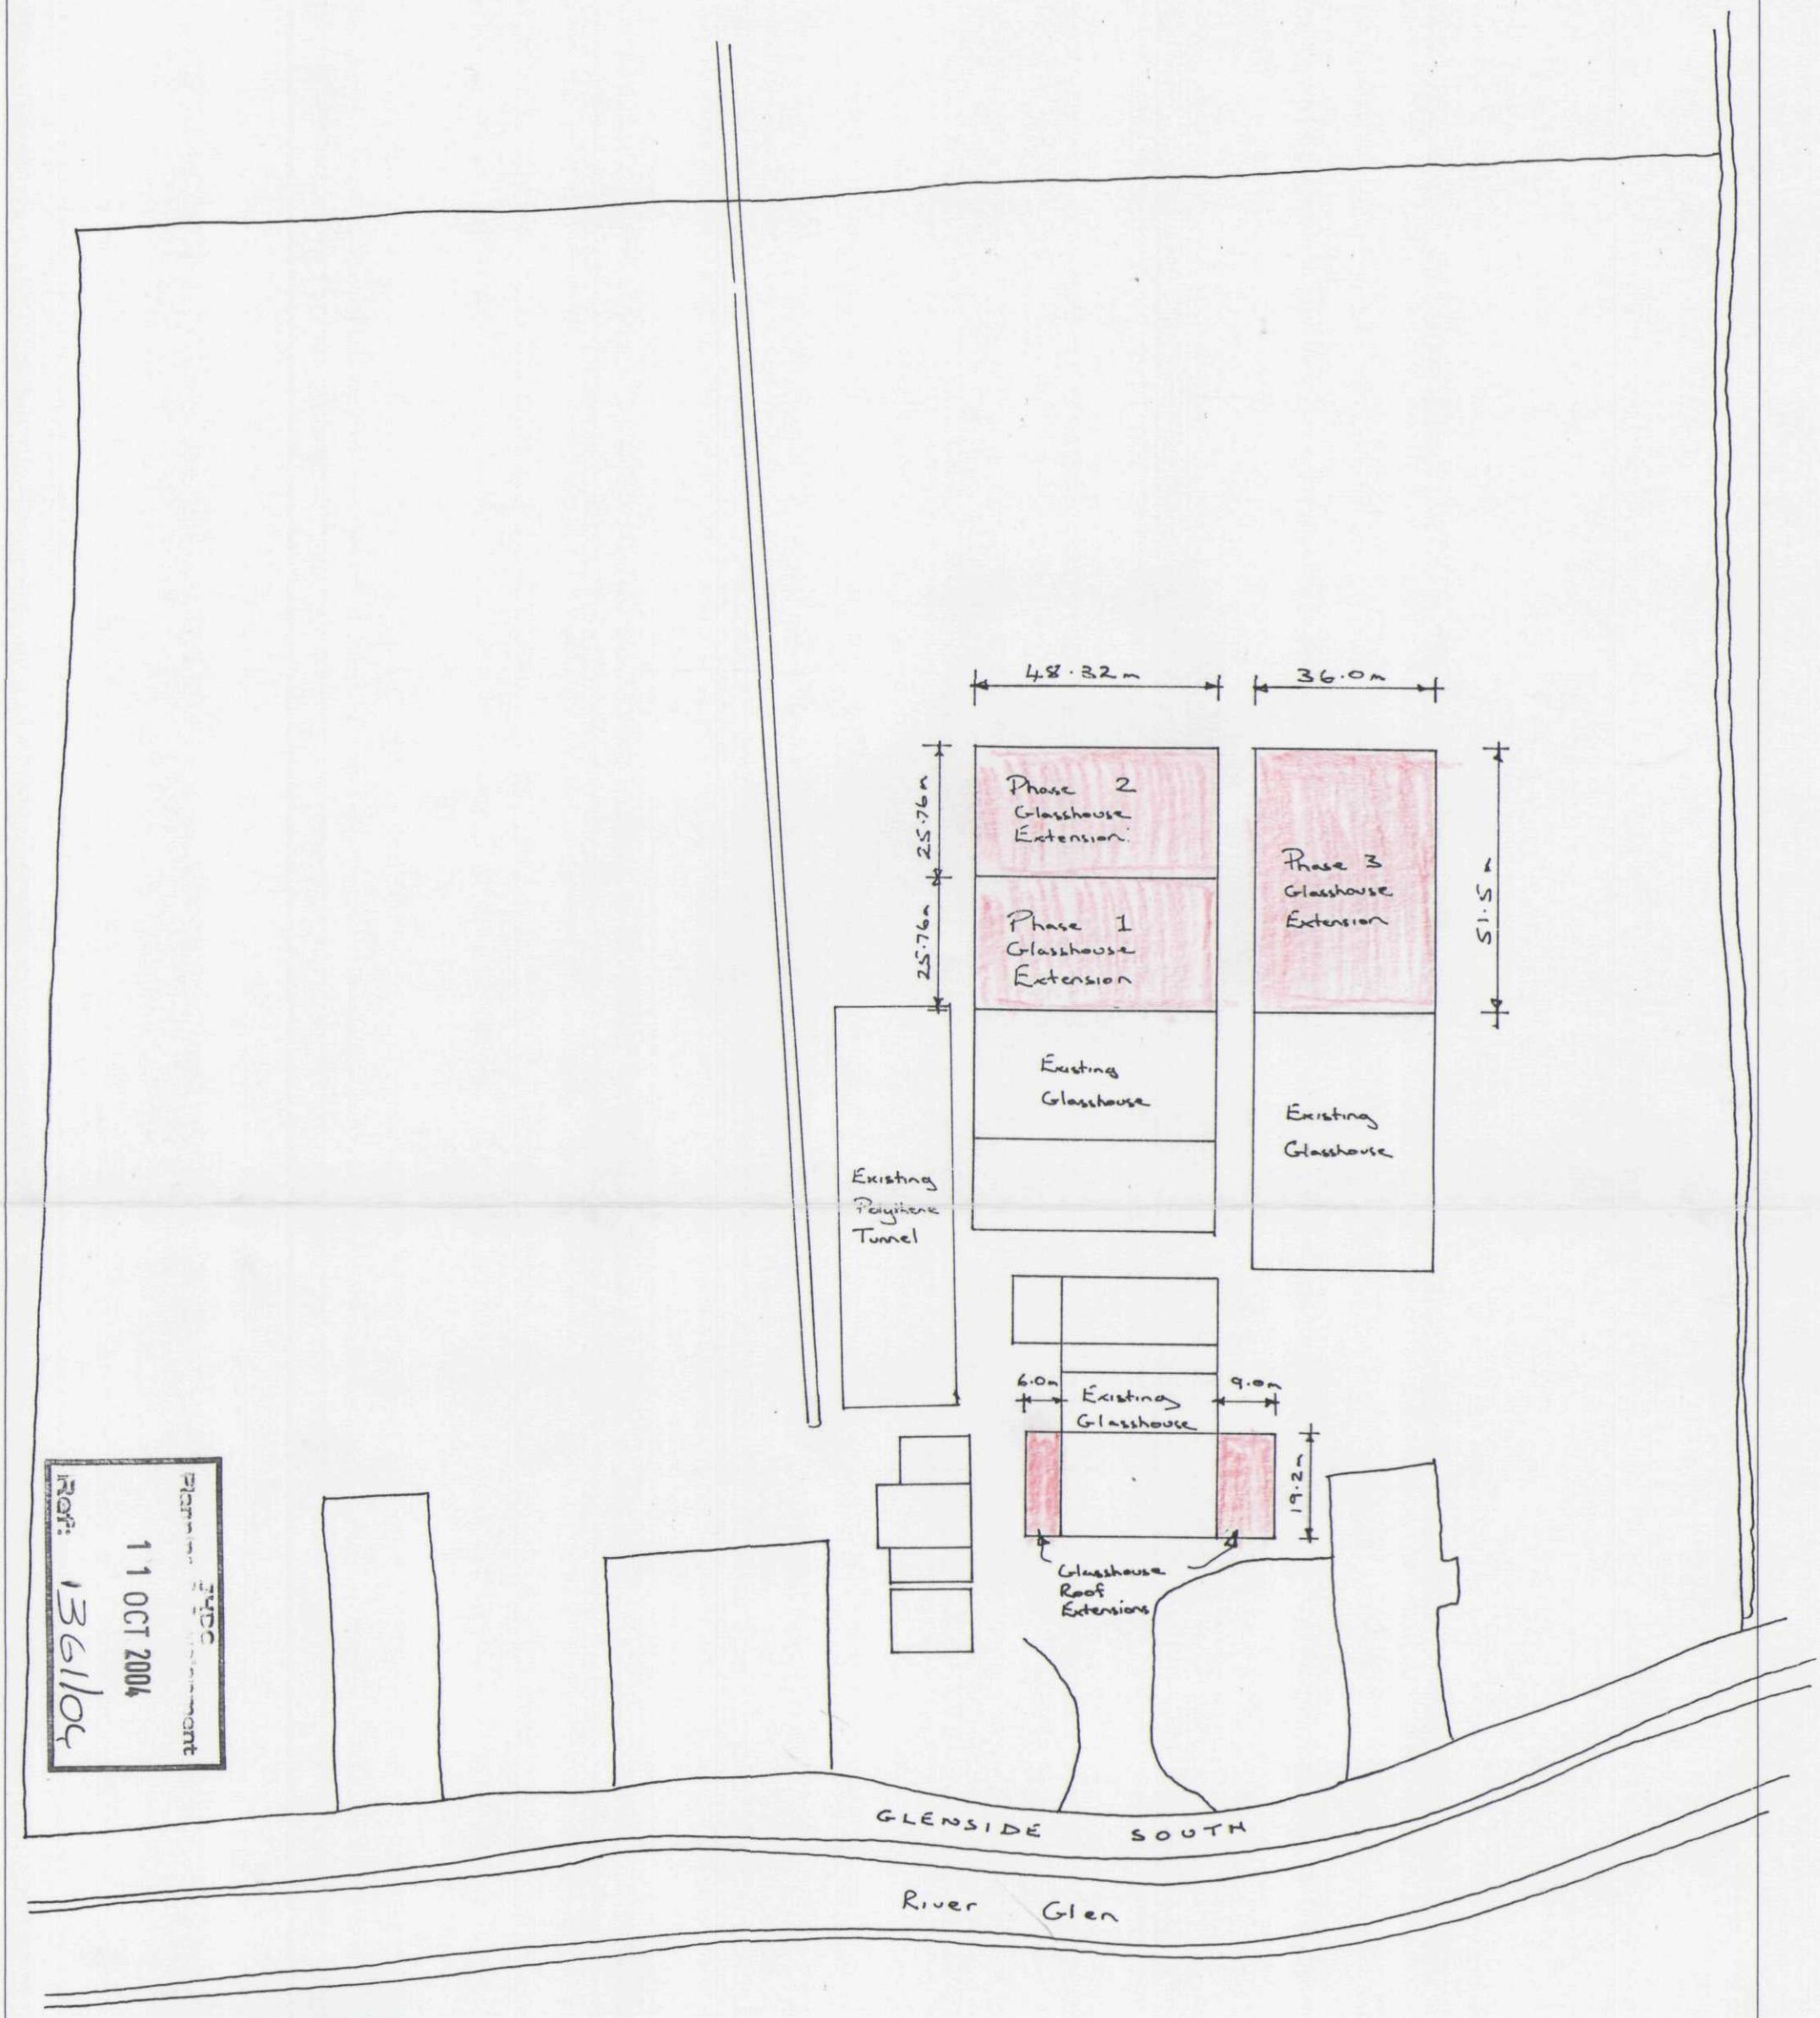


Planning Department
Date
1 1 OCT 2004
Ref: 1361/04

DETERMINED PLAN

1:1250 SITE PLAN

CLIENT Glenside Nurseries Ltd., West Pinchbeck	DATE Sept 04	**BRIDGE GREENHOUSES LTD**
PROJECT Proposed Double Venlo Glasshouse Extension	DRAWN N.W.	Park Lane, Donington Spalding, Lincs. PE11 4UE Tel: 01775 821191 Fax: 820306
	SCALE 1:1250	BRIDGE