

DO NOT SCALE FROM THIS DRAWING

This drawing is copyright and may not be altered, traced, copied, photographed or used for any other purpose other than that for which it is issued without consent of Mark Dennis – Architectural Services. The General Contractor is to check all dimensions on site and report any discrepancies to the Architect.

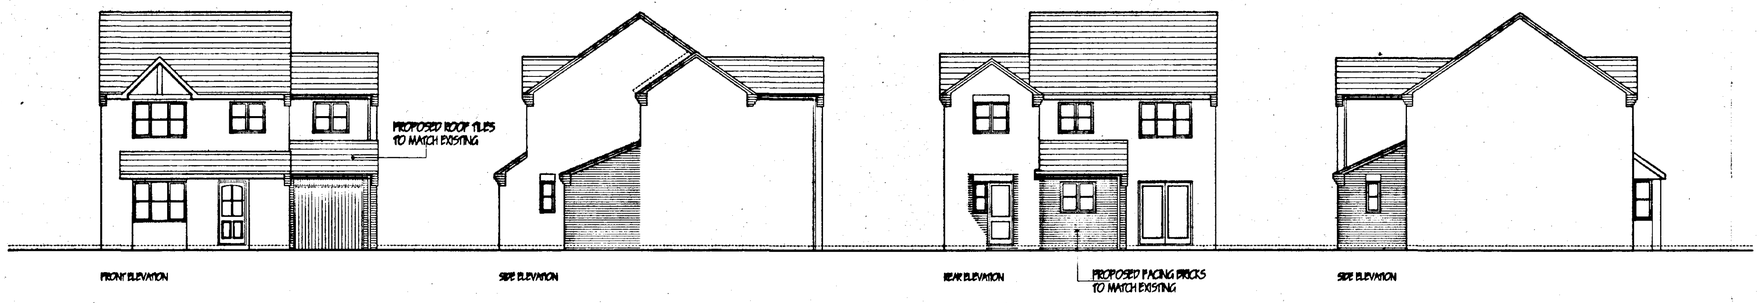


FRONT ELEVATION | SIDE ELEVATION | REAR ELEVATION | SIDE ELEVATION


PROPOSED ELEVATIONS

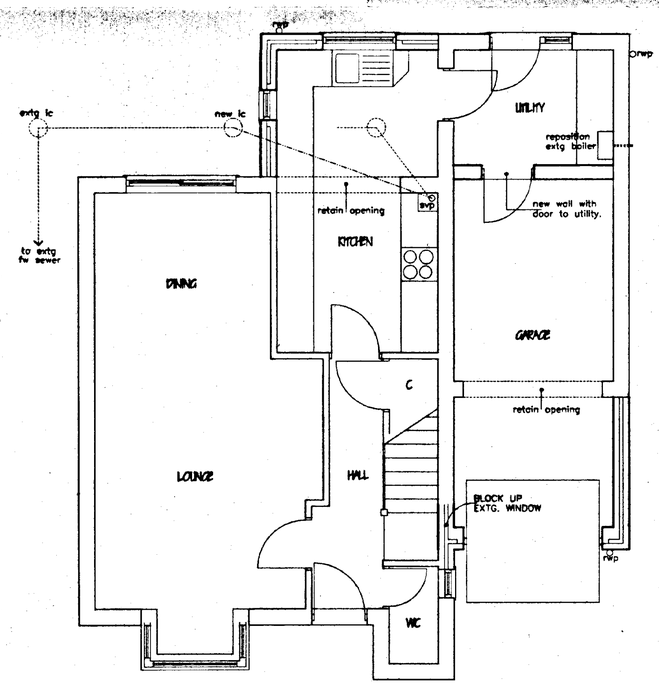

GROUND FLOOR PLAN

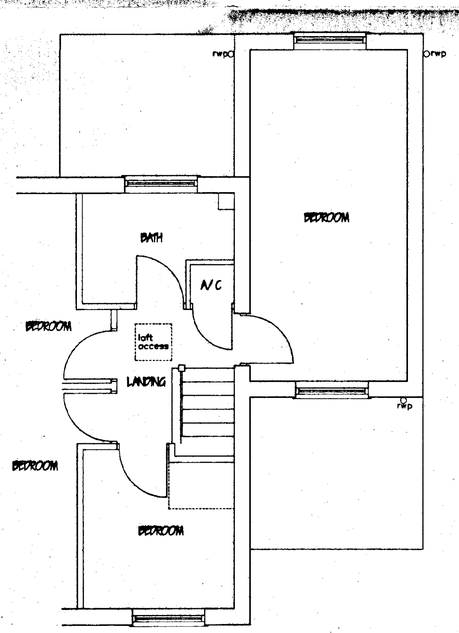

FIRST FLOOR PLAN

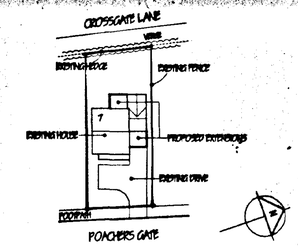

BLOCK PLAN

MARK DENNIS
architectural services

90 STATION ROAD – SURFLEET – SPALDING
LINCOLNSHIRE – PE11 4DB
TEL: 01775 680183 FAX: 01775 680183

EXAMINED PLAN

PROJECT TITLE

PROPOSED EXTENSIONS AT
7 POACHERS GATE, PINCHBECK,
SPALDING, LINCOLNSHIRE.

FOR: MR & MRS PARKINSON

SOUTH HOLLAND DC
HOUSING & PLANNING
30 NOV 2001
Ref: 1370/01

FLOOR PLANS, ELEVATIONS & BLOCK PLAN

REV	DESCRIPTION	DATE	BY

SCALE: 1:50, 1:100, 1:500
DRAWN: MD
DATE: NOV 2001
DRAWING No.: 01.046/01