
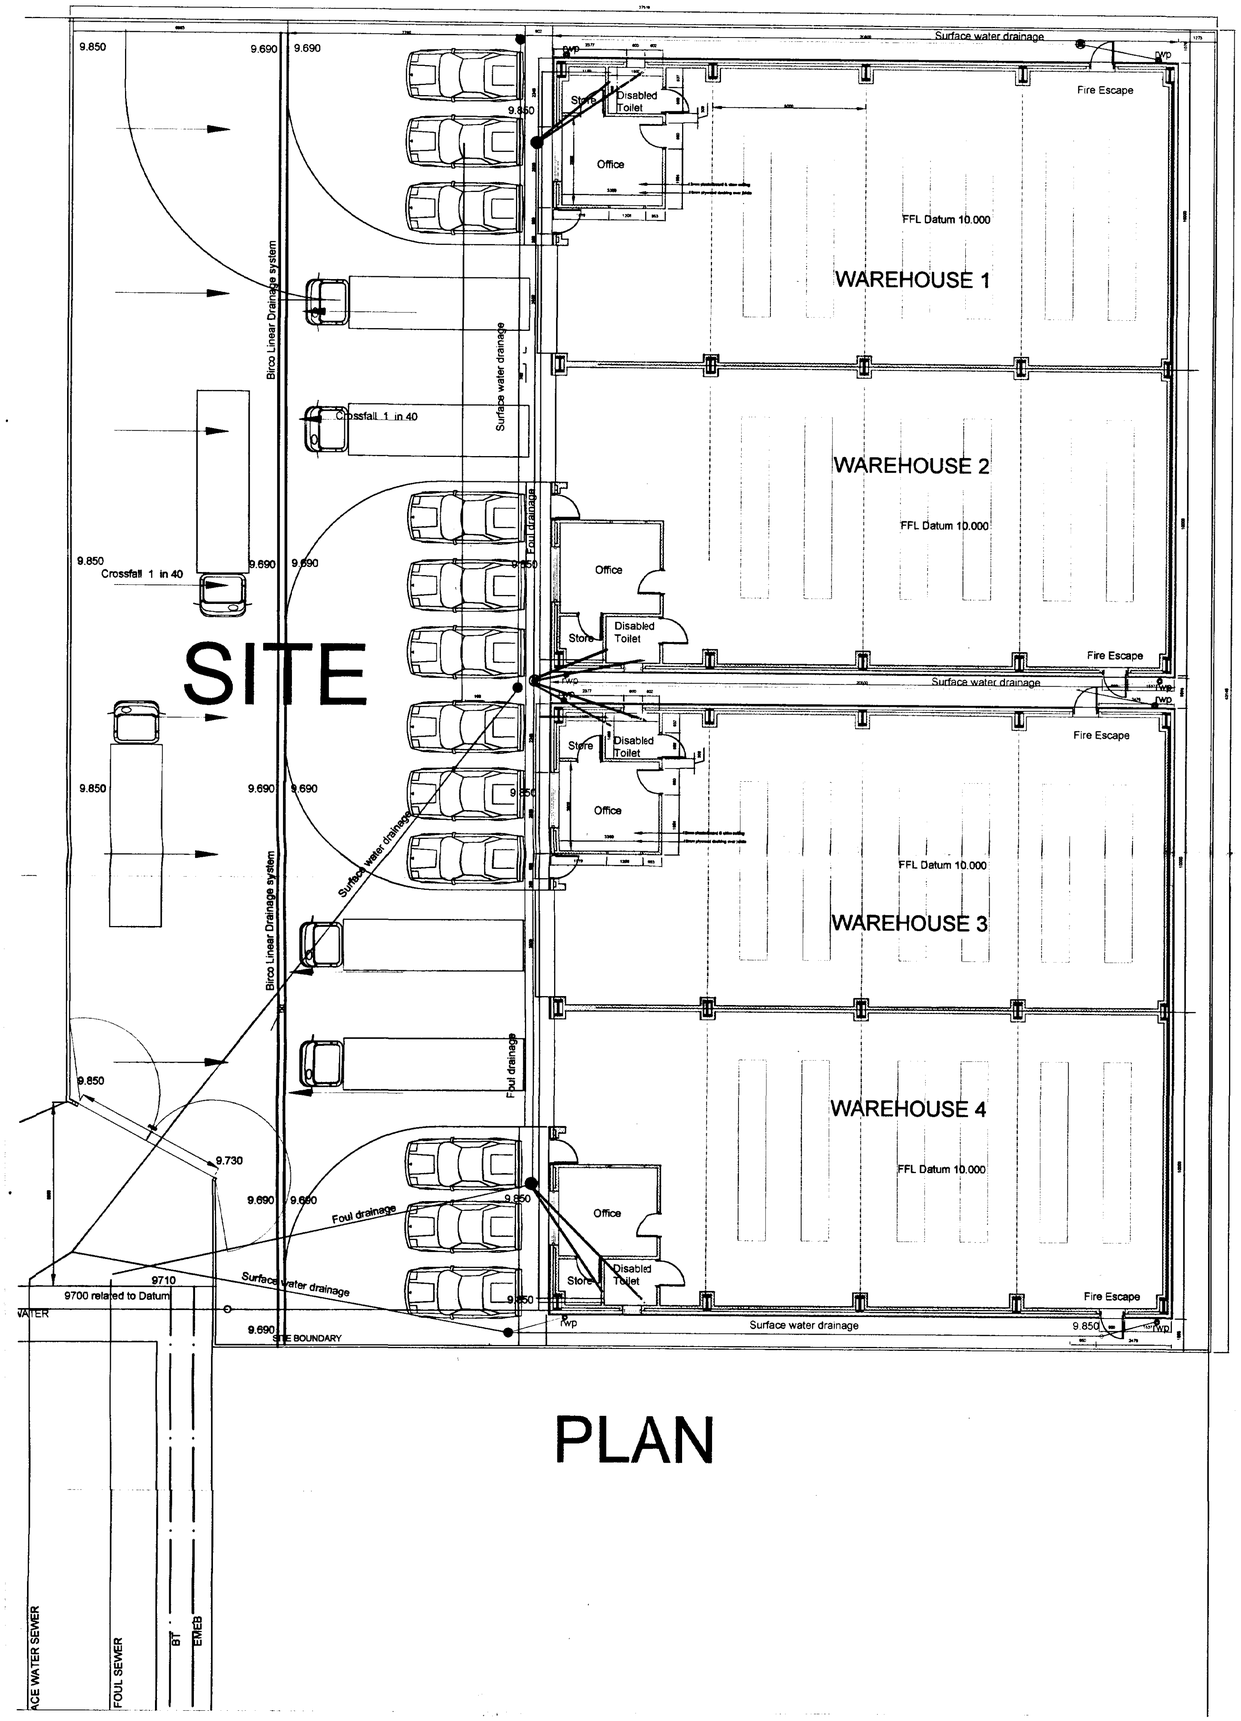


PLAN

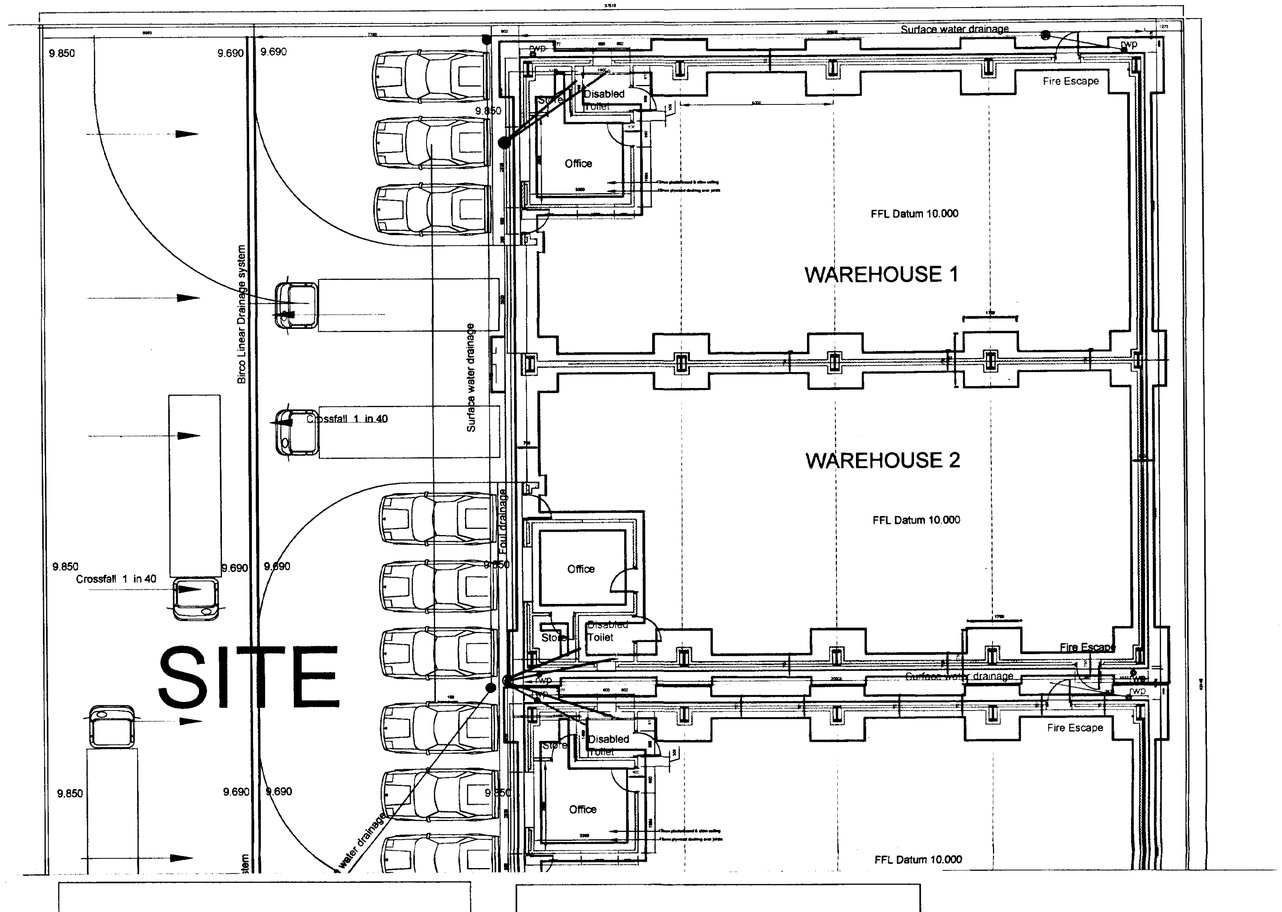

SURFACE WATER MANHOLE SCHEDULE

SWMH1	CL9850 IL9400
SWMH2	CL9850 IL9130
SWMH3	CL9850 IL8775
SWMH4	CL9740 IL8360
SWMH4A	CL9850 IL8635
SWMH4B	CL9850 IL8925

FOUL WATER MANHOLE SCHEDULE

FMH1	CL9850 IL9400
FMH2	CL9850 IL8960
FMH3	CL9850 IL8650
FMH4	CL9725 IL8250

AMENDED PLAN
Ref. A1

SEEC
Planning & Development
26 MAR 2002
Ref 1382/01


JOHN D LYNCH
partnership
CHARTERED ARCHITECTS

Client:-
Mr F Hanif


Project
Warehousing at Eddison Court, Wardentree Lane

Drawing
Floor Plans, Foundations & Drainage Plans & Manhole Schedules


Date :	*Drawn*
Feb 2002	**JDL**
Job No. **1541**	*Drawing No.* **WD3**
Scale. **1:100**	*Revision No.* **A**

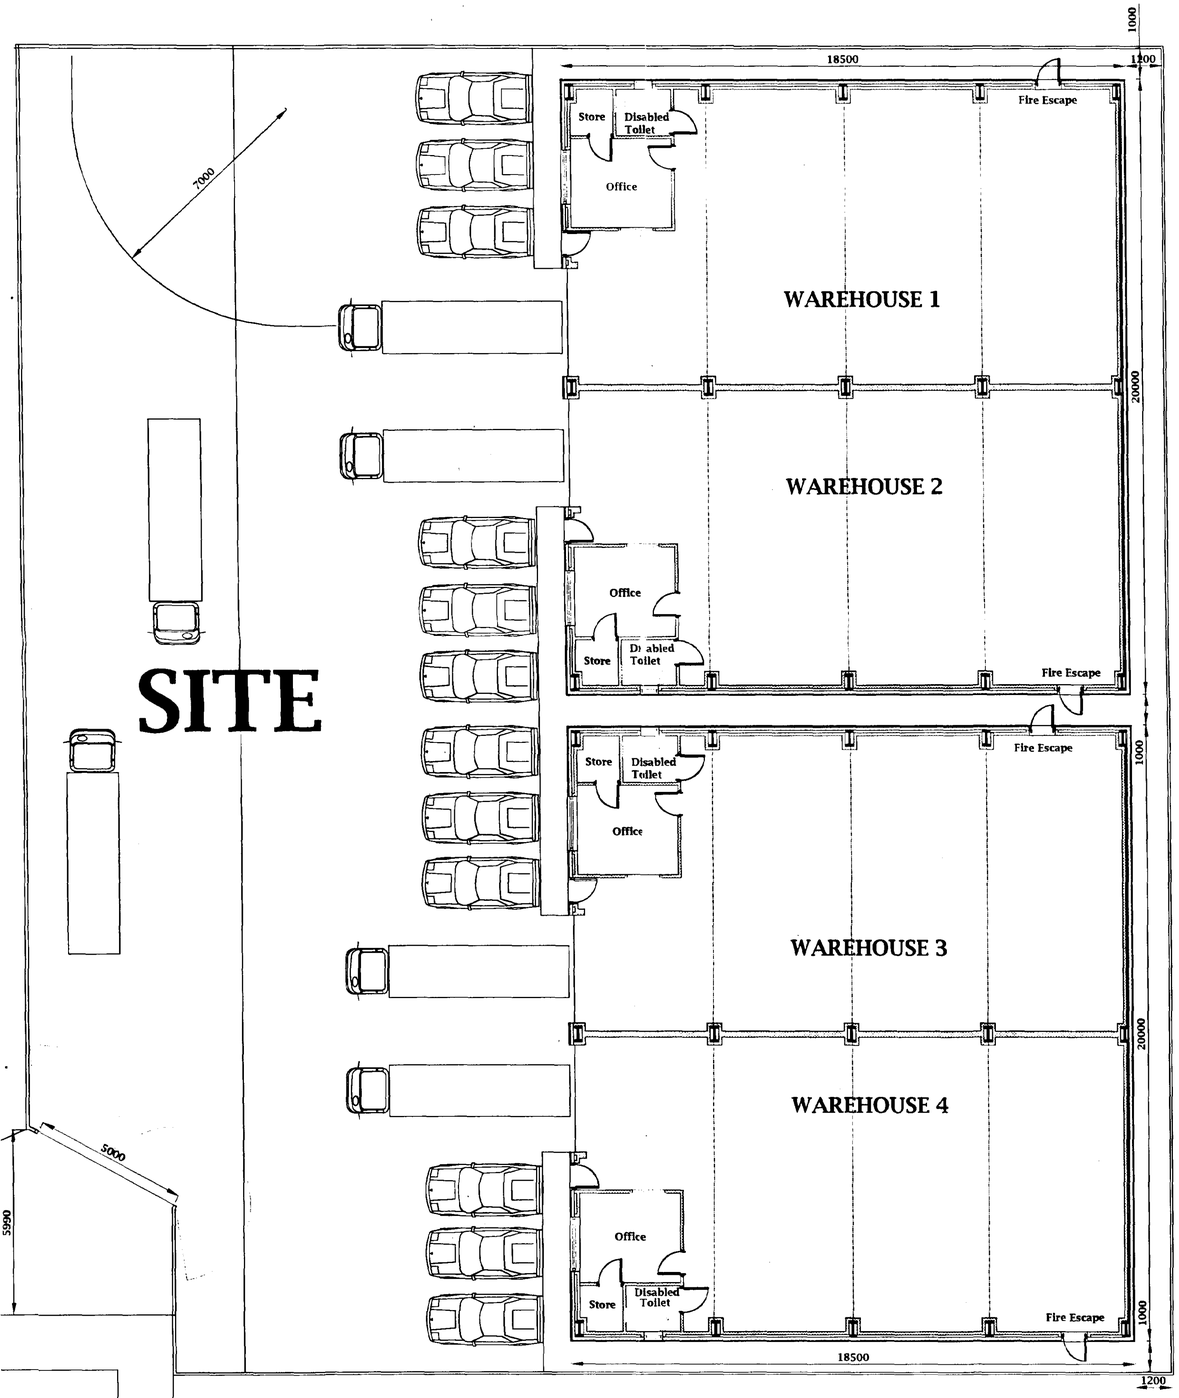


SITE PLAN

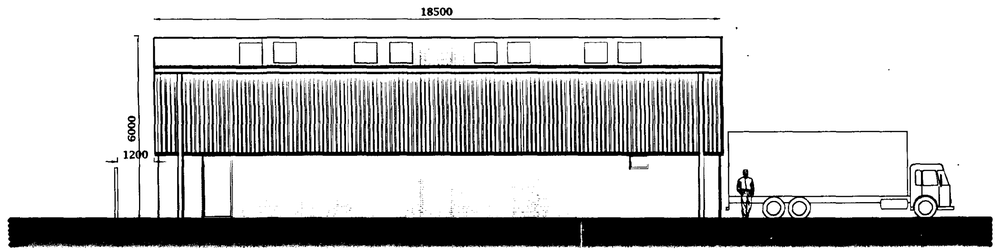

NORTH WEST ELEVATION

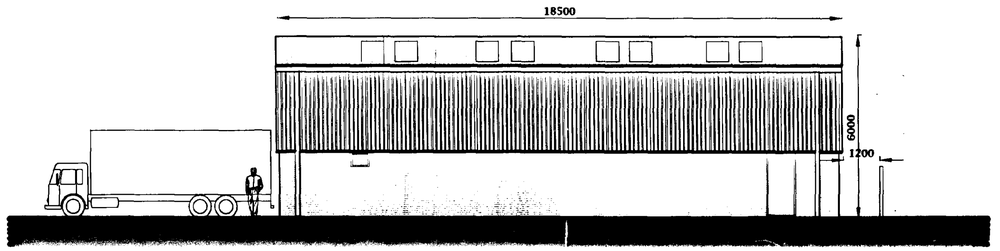

SOUTH EAST ELEVATION

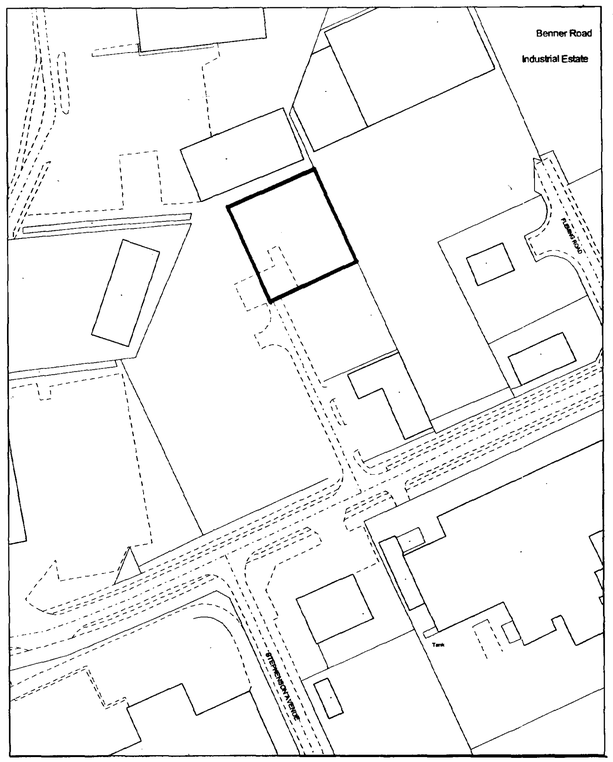

Location Plan Scale 1:1250

SOUTH CAMBRIDGESHIRE DC
HOUSING & PLANNING
- 5 DEC 2001
Ref: 1382/01

JOHN D LYNCH
partnership
CHARTERED ARCHITECTS


Client
Mr F Hanif

Project
Warehousing at Eddison Court, Enterprise Way


Drawing
Plan & Elevations & Site Plan

Date :	*Drawn*
Sept 2001	**JDL**
Job No. **7541**	*Drawing No.* **AB1**
Scale. **1 : 100, 1:1250**	*Revision No.*


DETERMINED
PLAN

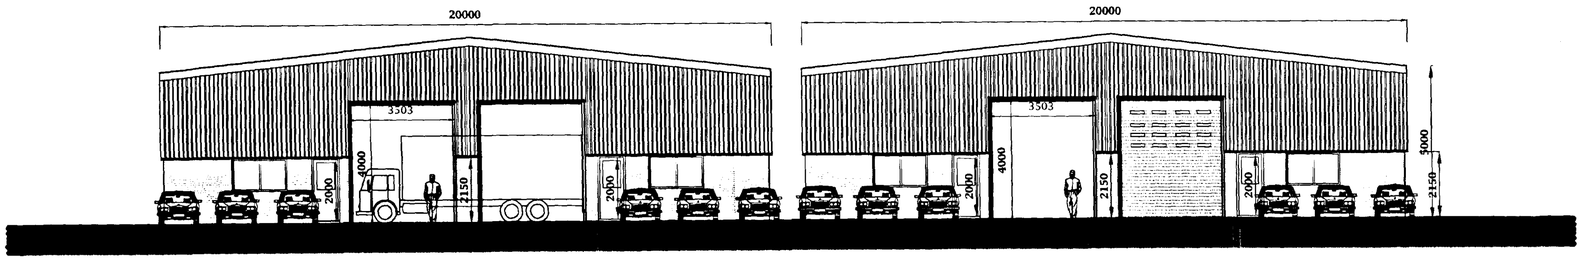

SOUTH WEST ELEVATION

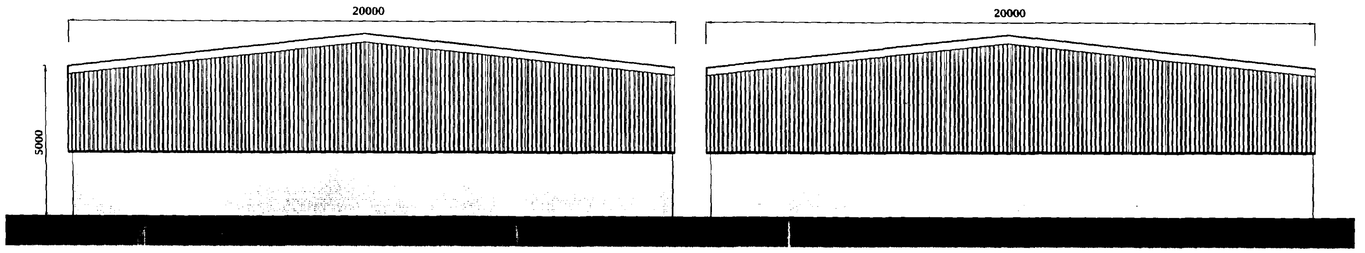

NORTH EAST ELEVATION

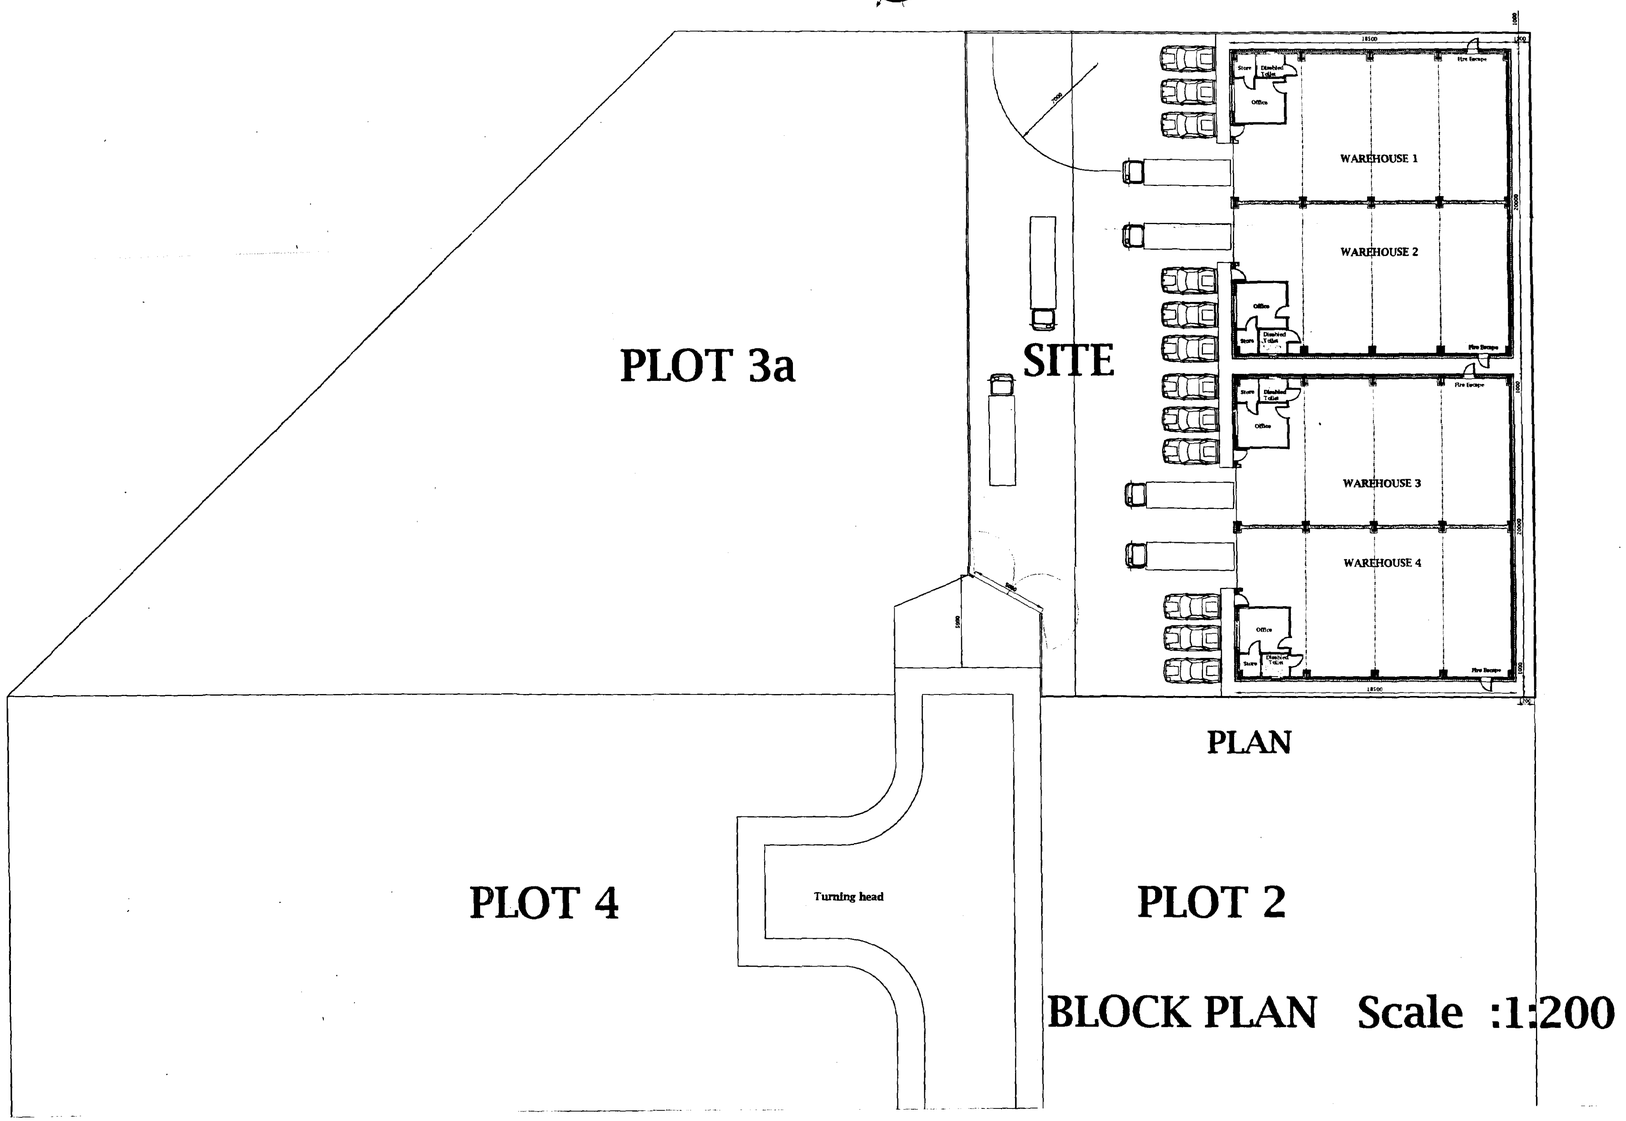

PLAN

BLOCK PLAN Scale :1:200

SPECIFICATION OF MATERIALS

FACING BRICKWORK – IBSTOCK THROCKLEY NORTHDALE CEDAR RED

WALL CLADDING – BRITISH STEEL COLOURCOAT PROFILE CA 32
COLOUR MERLIN GREY

ROOF SHEETING - BRITISH STEEL COLOURCOAT PROFILE CA 32
COLOUR HAMLET


ROLLER SHUTTERS – COLOUR – GREY-WHITE - RAL 9002

- 5 DEC 2001
Ref: 1382/01


JOHN D LYNCH
partnership
CHARTERED ARCHITECTS

Client Mr F Hanif	
Project Warehousing at Eddison Court, Enterprise Way	
Drawing Elevations & Block Plan	
Date : Sept 2001	*Drawn* JDL
Job No. 7541	*Drawing No.* AB2
Scale. 1 : 100, 1:200	*Revision No.*


PLANNING
APPROVED
PLAN

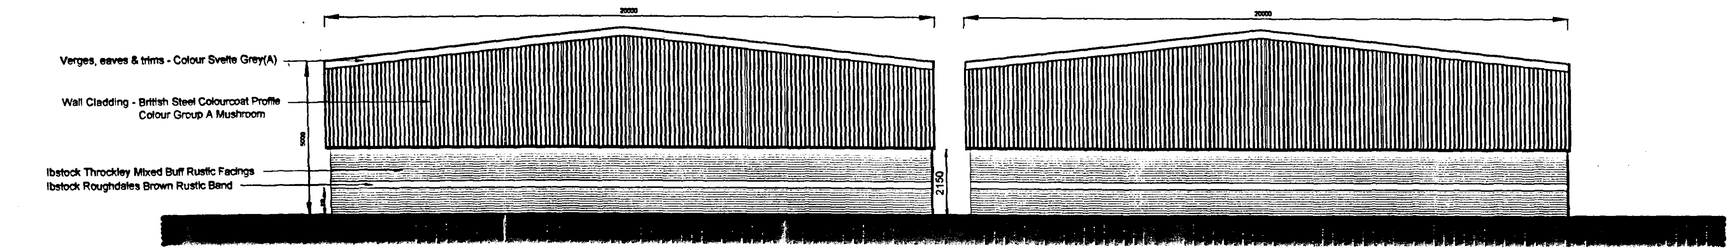


NORTH EAST ELEVATION

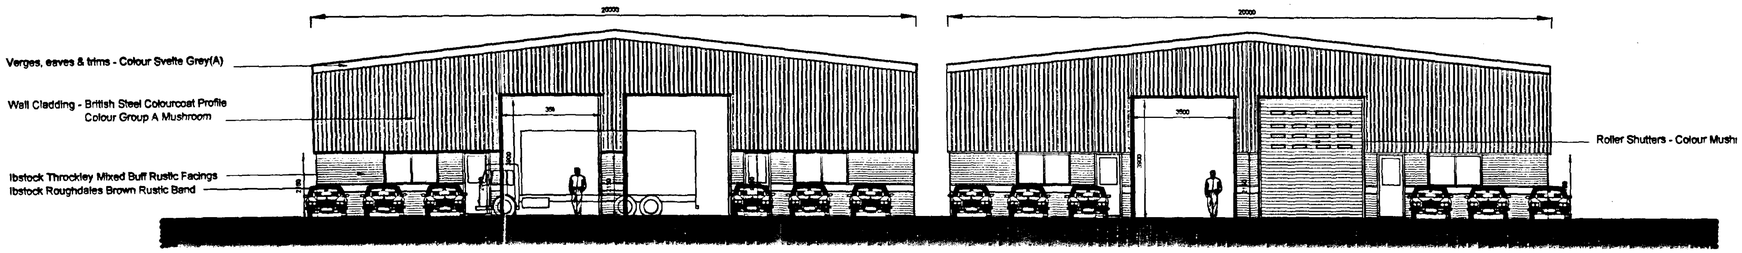


SOUTH WEST ELEVATION

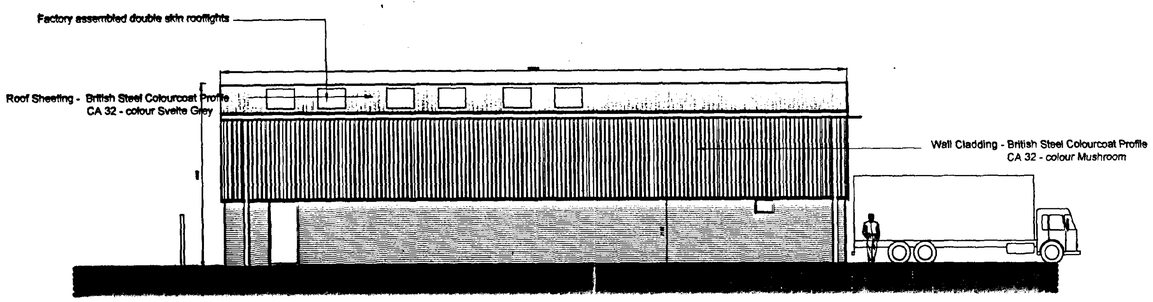


NORTH WEST ELEVATION

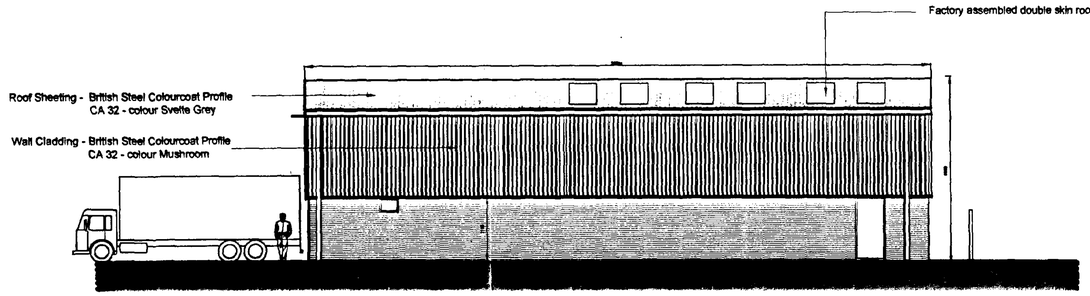

SOUTH EAST ELEVATION

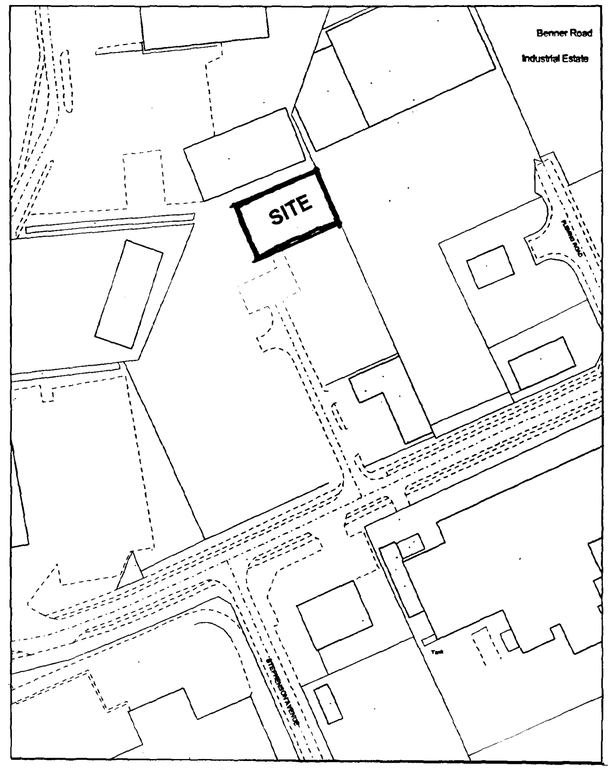

Location Plan Scale 1:1250

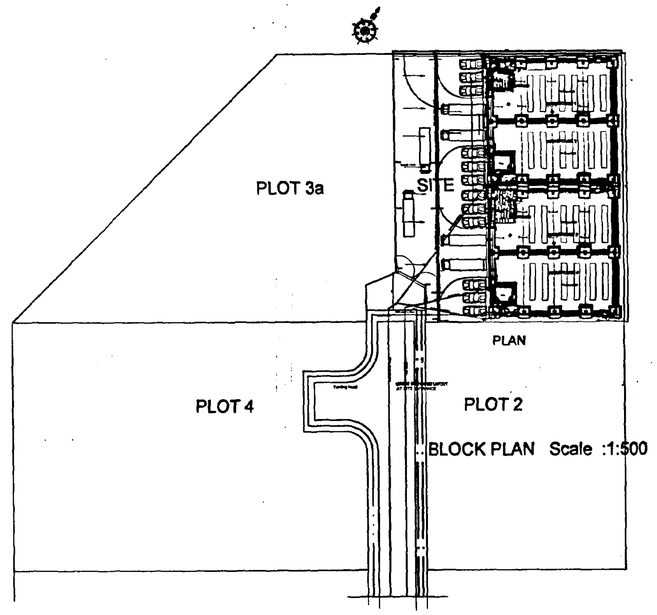

AMENDED PLAN
Ref. A1

Planning Department
Ref 1541/01

JOHN D LYNCH
partnership
CHARTERED ARCHITECTS

Client:-
Mr F Hanif

Project
Warehousing at Eddison Court, Wardentree Lane

Drawing
Elevations

Date :	Drawn
Feb 2002	JDL
Job No.	Drawing No.
1541	WD2
Scale.	Revision No.
1:100	4