

© Design Copyright reserved. Written consent must be obtained before copying or reproducing this drawing. Do not scale this drawing, use figured dimensions only. Contractors are responsible for taking and checking site dimensions. Any discrepancy must be reported to the Architectural Technologist immediately.

LEGEND / NOTES COLUMN : Rev A 07/10/2005– SDR Rear dormers enlarged, kitchen window enlarged.

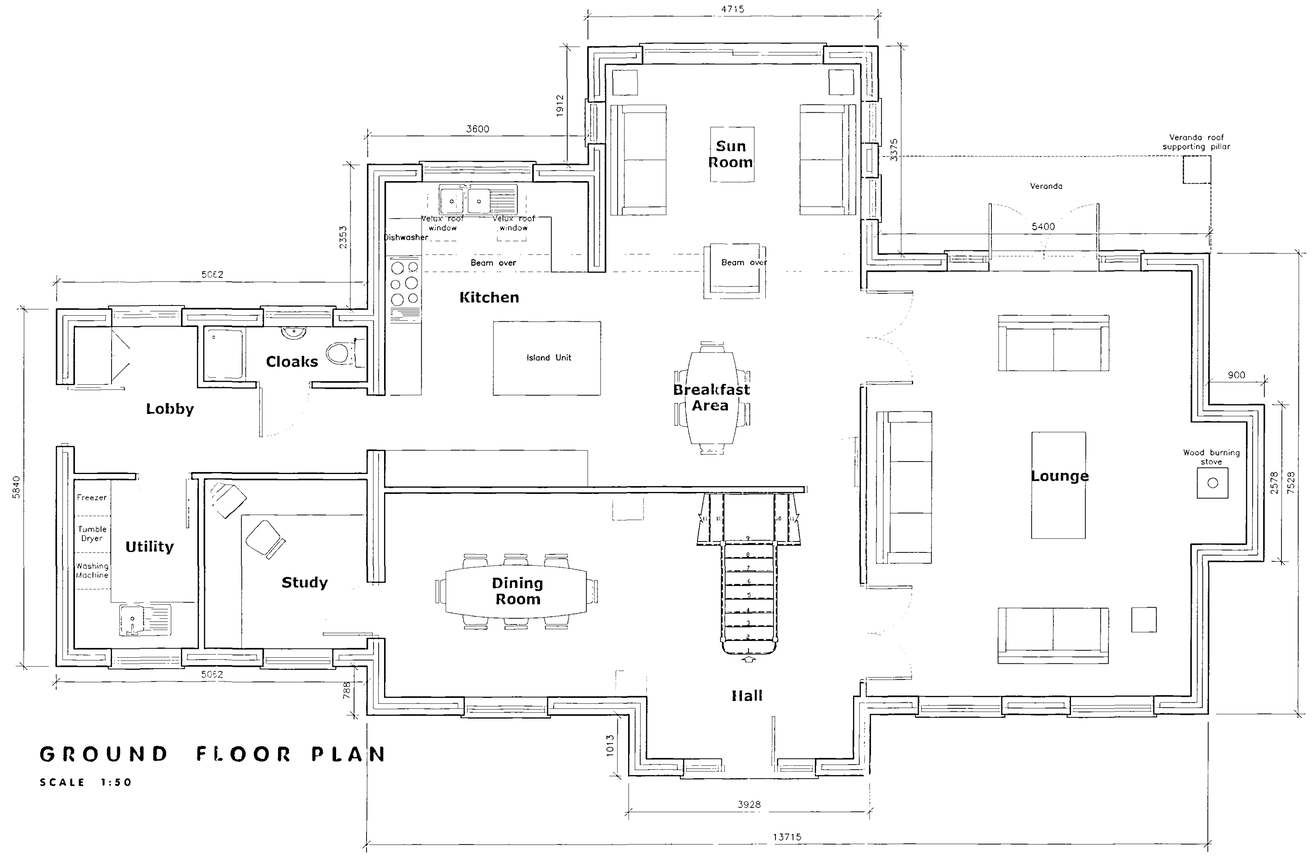

GROUND FLOOR PLAN

SCALE 1:50

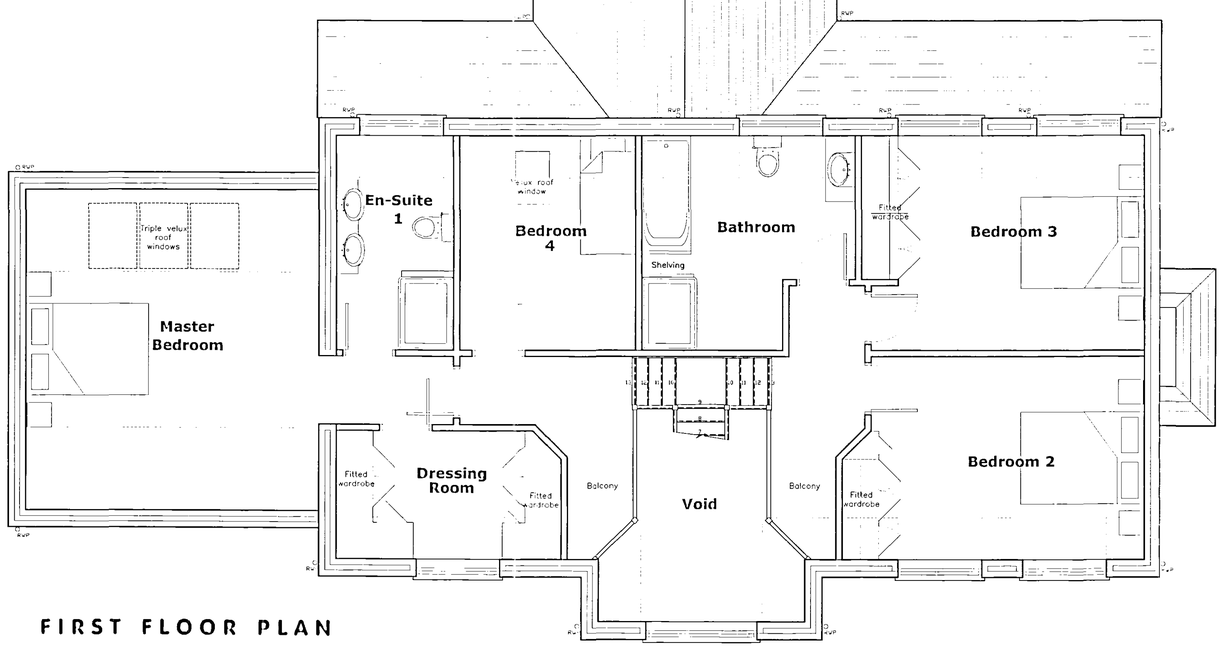

FIRST FLOOR PLAN

SCALE 1:50

SHDC Planning & Development
10 OCT 2005
Ref: 13/84/05

NEIL DOWLMAN Architecture
Neil Dowlman Architecture Ltd
14 Main Ridge West
Boston, Lincs PE21 6QQ
Tel: 01205 357272 Fax: 01205 351115
Email: boston@neildowlman-architecture.co.uk
Members of The Royal Institute of British Architects
Members of Chartered Institute of Architectural Technologists
Corporate Building Engineer
Chartered Architects * Architectural Technologists
Designers * Building Engineers * Project Managers
Planning Supervisors * Party wall Surveyors * Access Consultants
Offices also Boston & Grantham
www.neildowlman-architecture.co.uk

Client: Mr & Mrs Smith

Scale: Various

Project: Proposed Development Opposite 109 Six House Bank West Pinchbeck Lincolnshire

Date: Aug '05

Drawn by: SDR

Drawing No.: B1676–01

Title: Proposed Plans

Revision: A

A1