© Design Copyright reserved. Written consent must be obtained before copying or reproducing this drawing. Do not scale this drawing, use figured dimensions only. Contractors are responsible for taking and checking site dimensions. Any discrepancy must be reported to the Architectural Technologist immediately.

LEGEND / NOTES COLUMN : Rev A 07/10/2005– SDR Rear dormers enlarged, kitchen window enlarged


Rev B 13/01/2006– SDR Minor changes for building regulations

Rev C 22/08/2006– SDR Client revisions to front doors & rear dormer



WEST ELEVATION

SCALE 1:50

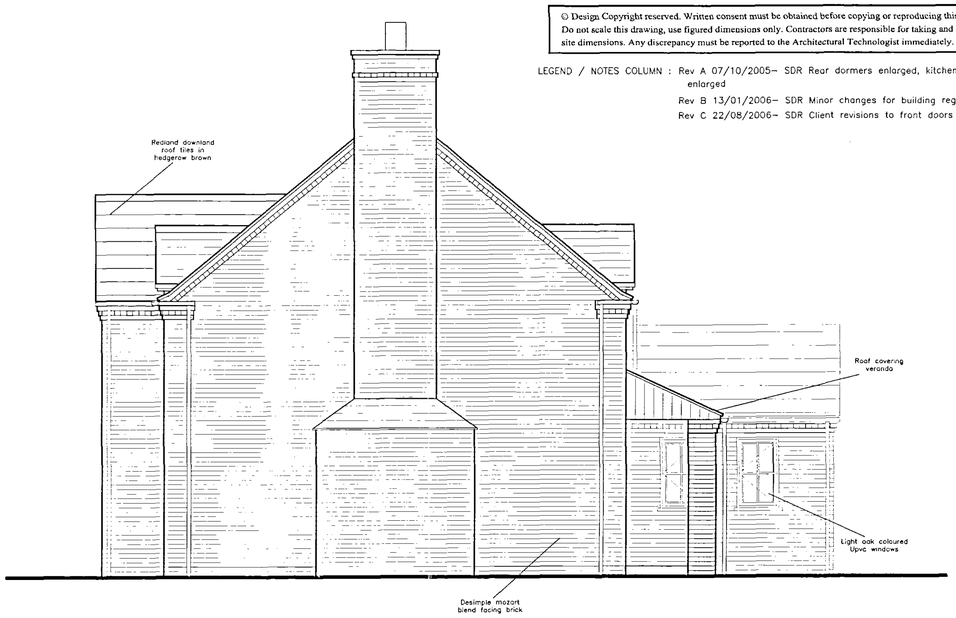

NORTH ELEVATION

SCALE 1:50



EAST ELEVATION

SCALE 1:50



SOUTH ELEVATION

SCALE 1:50

NEIL DOWLMAN Architecture
Neil Dowlman Architecture Ltd
14 Main Ridge West
Boston, Lincs PE21 6QQ
Tel: 01205 357272 Fax: 01205 351115
Email: boston@neildowlman-architecture.co.uk
Offices also Boston & Grantham
www.neildowlman-architecture.co.uk
Members of The Royal Institute of British Architects
Members of Chartered Institute of Architectural Technologists
Corporate Building Engineer
Chartered Architects * Architectural Technologists
Designers * Building Engineers * Project Managers
Planning Supervisors * Party wall Surveyors * Access Consultants

Client: Mr & Mrs Naylor

Project: Proposed Development Opposite 109 Six House Bank West Pinchbeck Lincolnshire

Title: Proposed Elevations

Scale: 1:50

Date: Aug '05

Drawn by: SDR

Drawing No.: B1676–02

Revision: C

A1