
© Design Copyright reserved. Written consent must be obtained before copying or reproducing this drawing. Do not scale this drawing, use figured dimensions only. Contractors are responsible for taking and checking site dimensions. Any discrepancy must be reported to the Architectural Technologist immediately.

LEGEND / NOTES COLUMN :

Rev A 07/10/2005– SDR Rear dormers enlarged, kitchen window enlarged.


Rev B 13/01/2006– SDR Minor changes for building regulations

Rev B 22/08/06– SDR Rear dormer re–positioned, velux windows changed Front wall added.

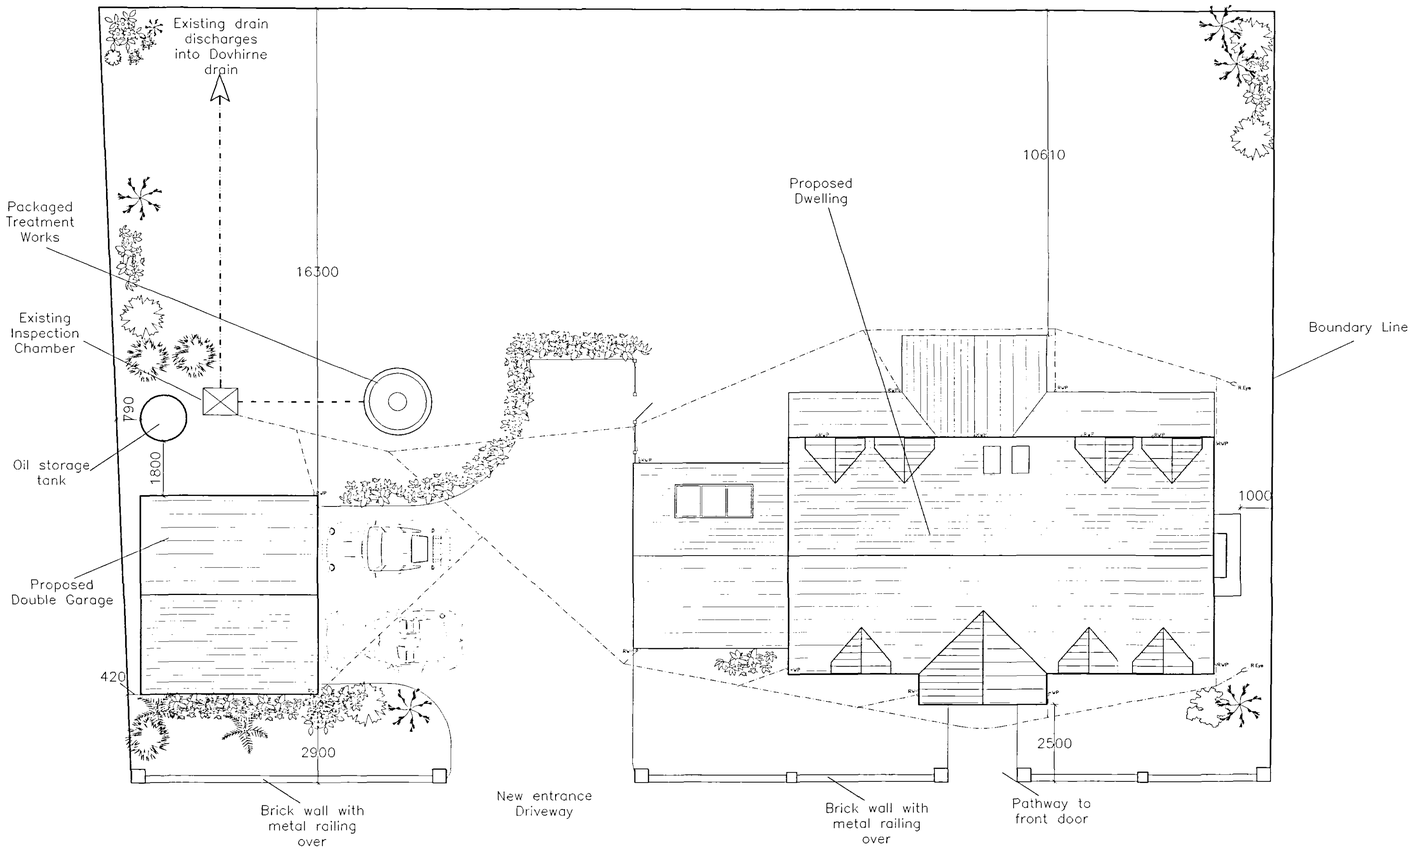

SITE PLAN

SCALE 1:100

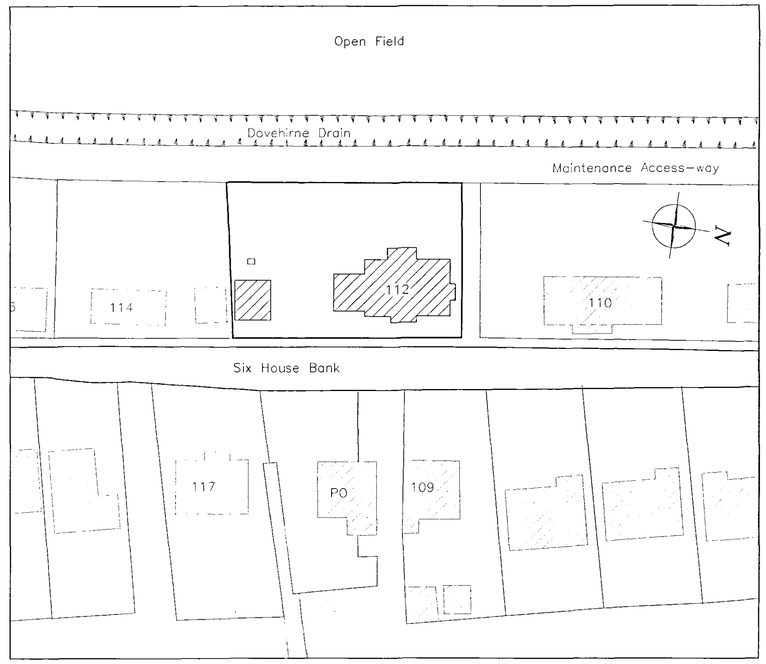

BLOCK PLAN

SCALE 1:500

NEIL DOWLMAN Architecture
Neil Dowlman Architecture Ltd
14 Main Ridge West
Boston, Lincs PE21 6QQ
Tel: 01205 357272 Fax: 01205 351315
Email: boston@neildowlman-architecture.co.uk
Members of The Royal Institute of British Architects
Members of Chartered Institute of Architectural Technologists
Corporate Building Engineer
Chartered Architects • Architectural Technologists
Designers • Building Engineers • Project Managers
Planning Supervisors • Party wall Surveyors • Access Consultants
Offices also Boston & Grantham
www.neildowlman-architecture.co.uk

Client: Mr & Mrs Naylor

Scale: Various

Project: Proposed Development Opposite 109 Six House Bank West Pinchbeck Lincolnshire

Date: Aug '05

Drawn by: SDR

Drawing No.: B1676–03

Title: Proposed Site / Block Plans

Revision: C

A1