

© Design Copyright reserved. Written consent must be obtained before copying or reproducing this drawing. Do not scale this drawing, use figured dimensions only. Contractors are responsible for taking and checking site dimensions. Any discrepancy must be reported to the Architectural Technologist immediately.

LEGEND / NOTES COLUMN : Rev A 13/01/2006– SDR Chimney detail added
Rev B 02/02/2006– SDR Flue liner added to chimney.
Rev C 22/08/2006– SDR Joist spec and layout changed, steels added balcony support changed, front wall added.

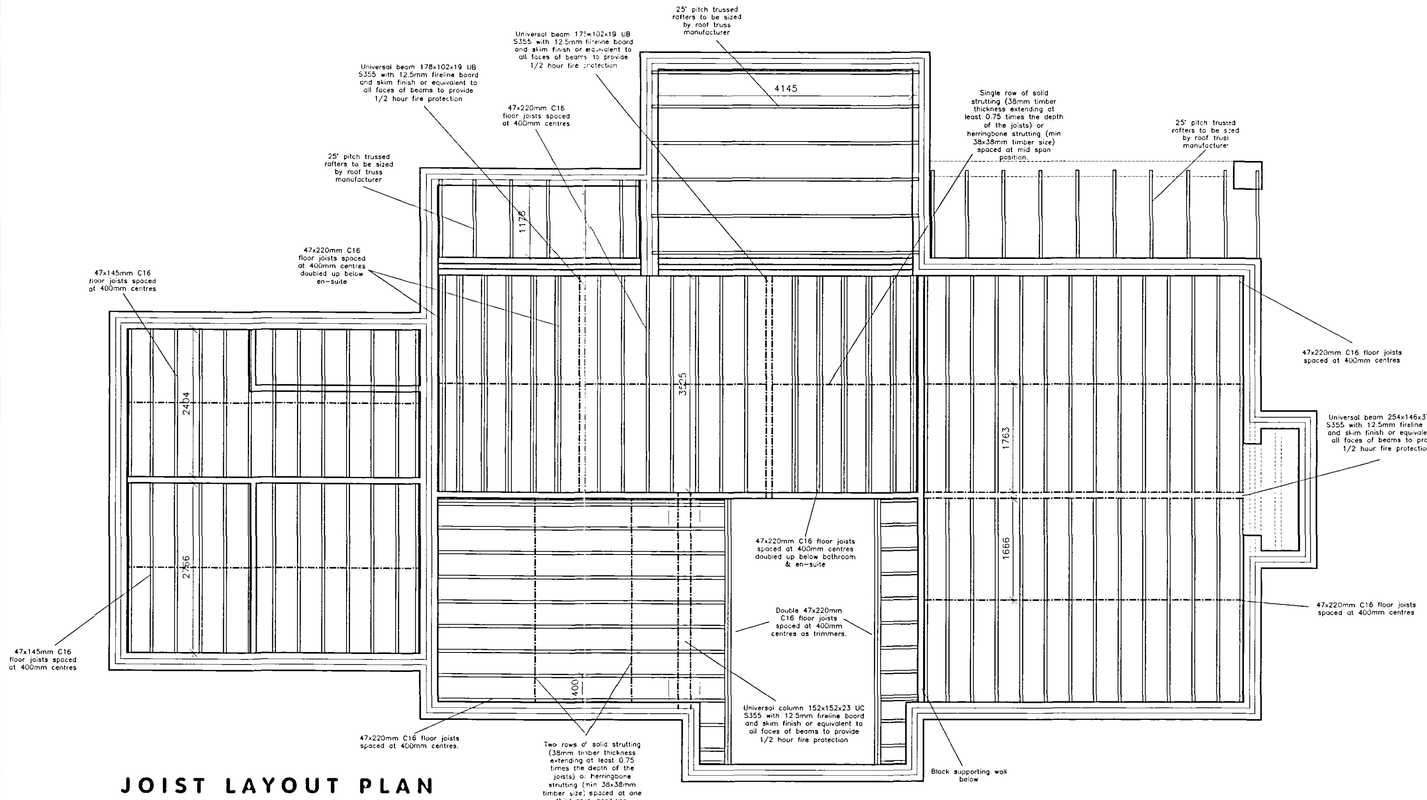


JOIST LAYOUT PLAN

SCALE 1:50

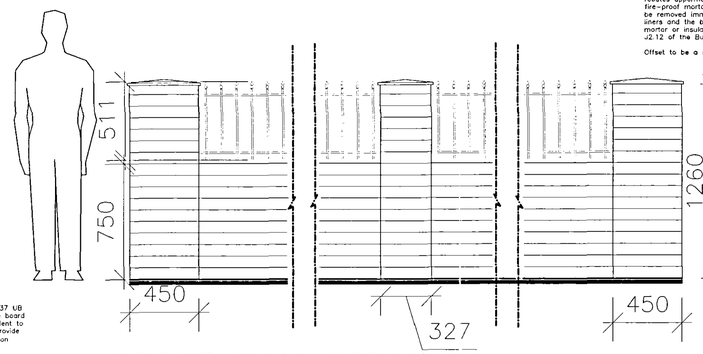


FRONT WALL DETAIL


SCALE 1:20

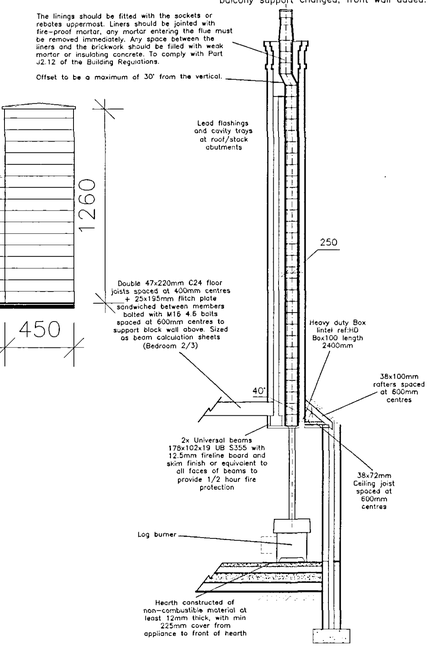

CHIMNEY DETAIL

SCALE 1:50

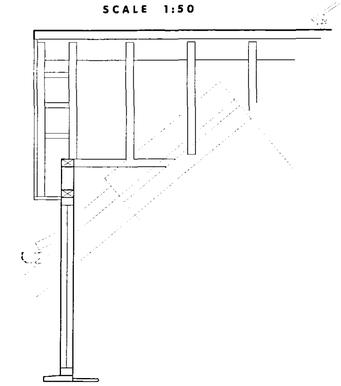


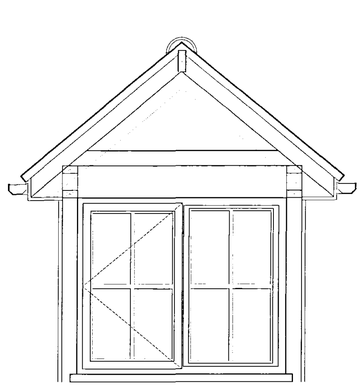

DORMER DETAILS

SCALE 1:20




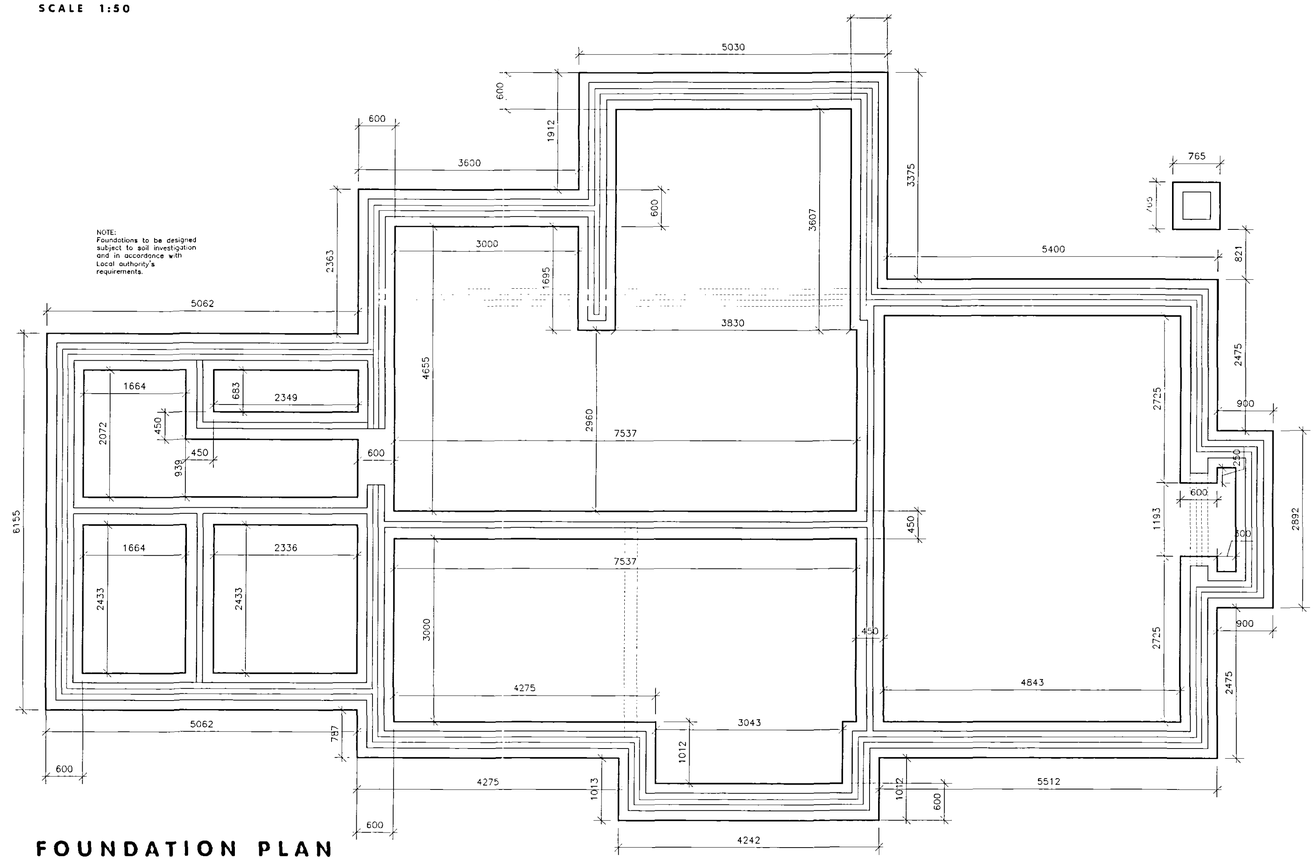

FOUNDATION PLAN

SCALE 1:50

Heights of sockets, switches and controls

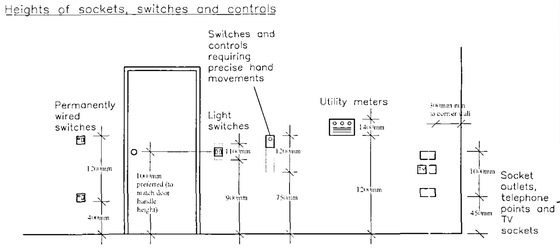

The operation of switches, sockets and controls should not require the simultaneous use of both hands. Large switch pads are recommended

Avoid flush or recessed controls, as these are not accessible to people with limited dexterity

Colour and tonal contrast should be used to ensure controls are distinguishable from their background

Ensure that switched socket outlets, mains and circuit isolator switches indicate clearly whether they are 'on' or 'off' (red an green colour indication, if used, should be supplemented by text or pictogram indication)

Consider the use of tactile buttons and controls. These should be embossed, not engraved.

NEIL DOWLMAN Architecture
Neil Dowlman Architecture Ltd
14 Main Ridge West
Boston, Lincs PE21 6QQ
Tel: 01205 357272 Fax: 01205 351115
Email: boston@neildowlman-architecture.co.uk
Members of The Royal Institute of British Architects
Members of Chartered Institute of Architectural Technologists
Corgenne Building Engineer
Chartered Architects * Architectural Technologists
Designers * Building Engineers * Project Managers
Planning Supervisors * Party wall Surveyors * Access Consultants
Offices also Boston & Grantham
www.neildowlman-architecture.co.uk

Client: Mr & Mrs Naylor

Project: Proposed Development Opposite 109 Six House Bank West Pinchbeck Lincolnshire

Title: Details

Scale: 1:50/1:20

Date: Dec '05

Drawn by: SDR

Drawing No.: B1676–06

Revision: C

A1