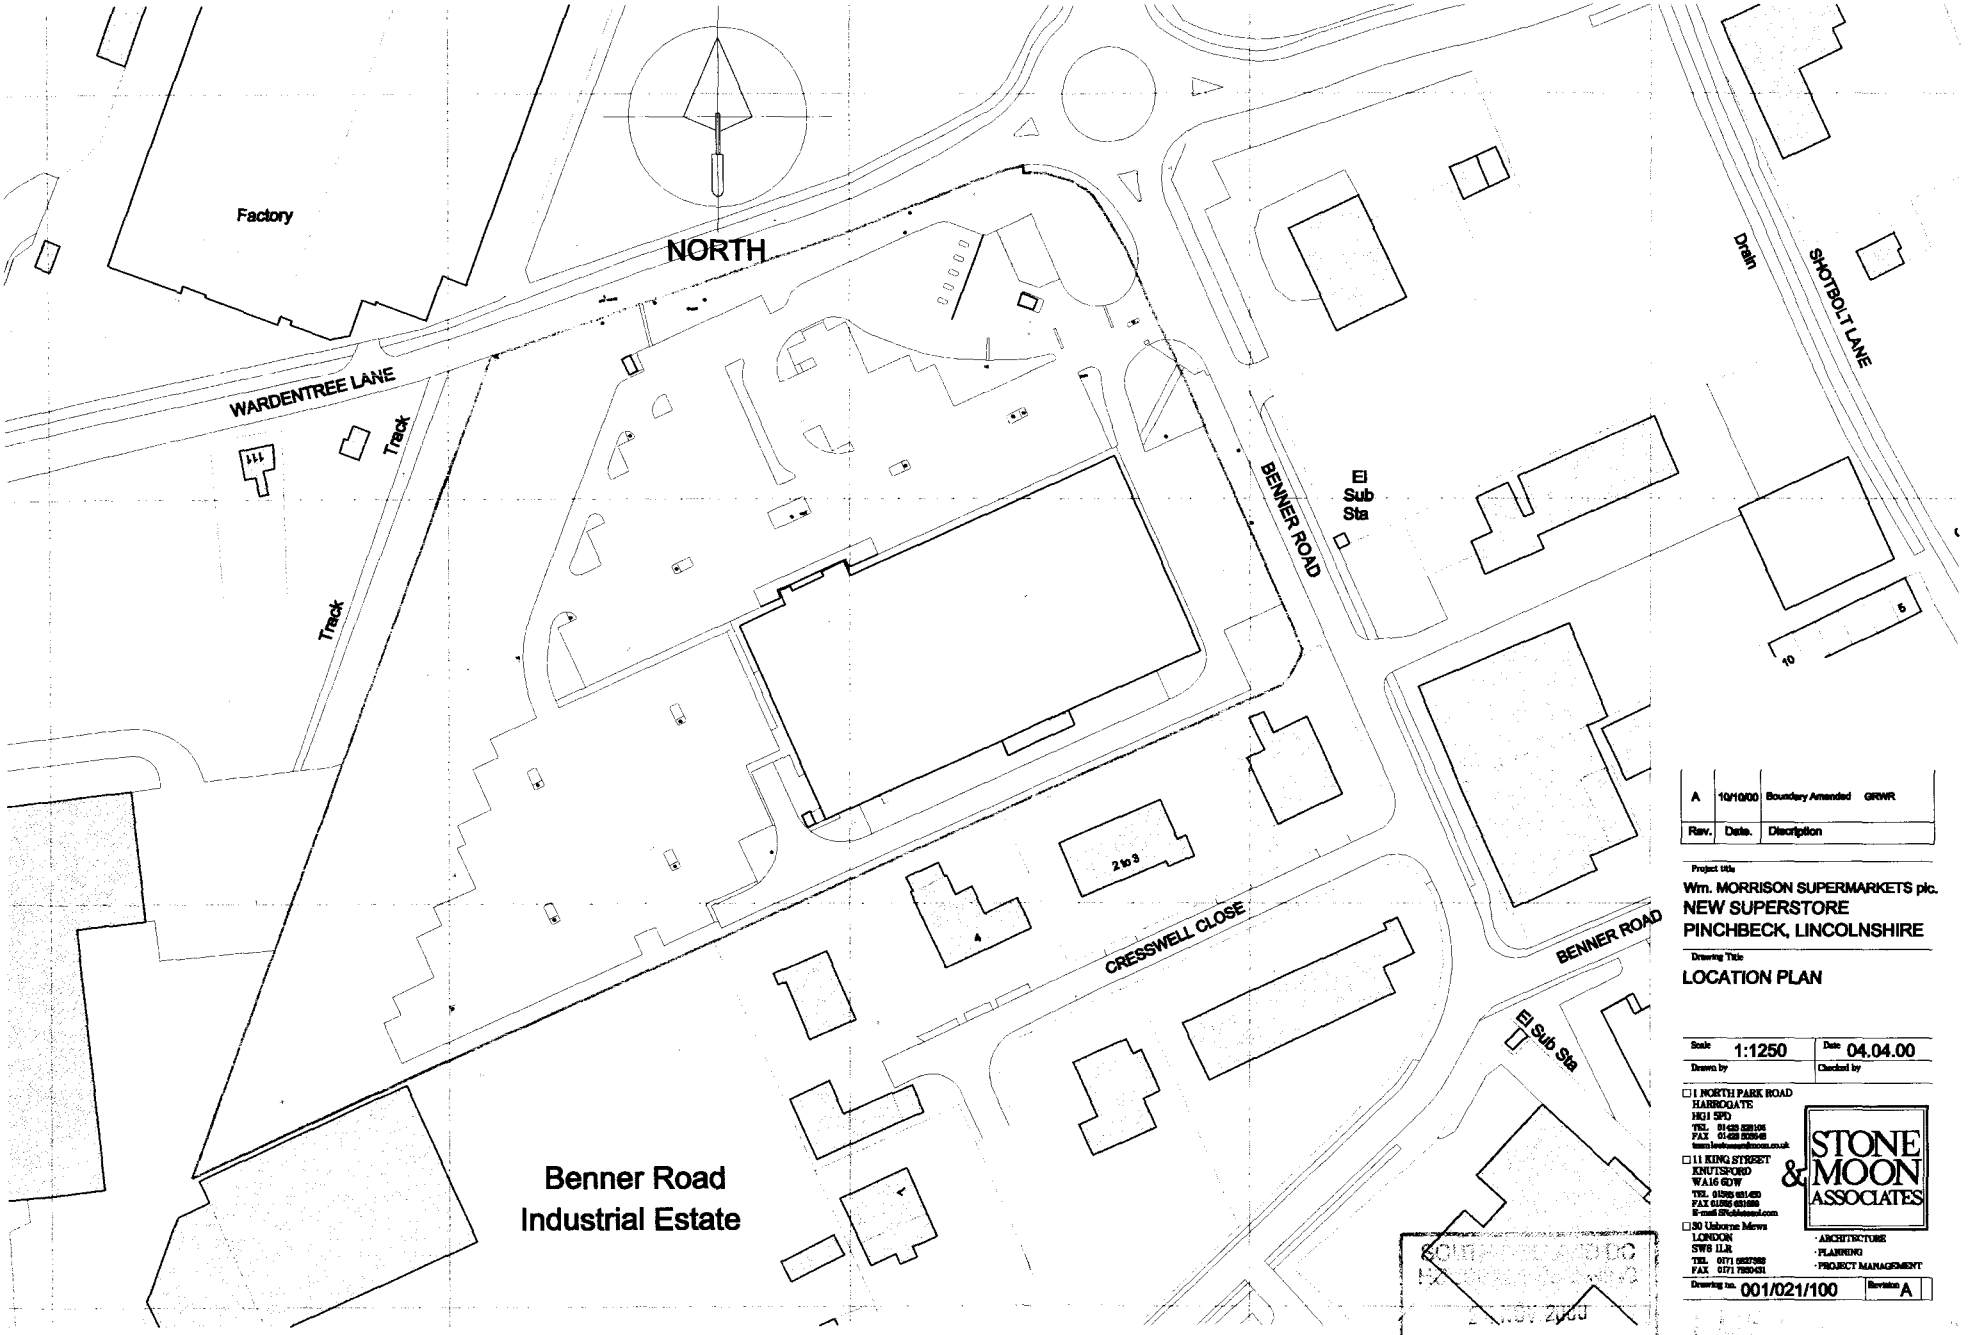


Rev.	Date.	Description
A	10/10/00	Boundary Amended GRWR

Project title

Wm. MORRISON SUPERMARKETS plc.
NEW SUPERSTORE
PINCHBECK, LINCOLNSHIRE

Drawing Title

LOCATION PLAN

Scale	1:1250	Date	04.04.00
Drawn by		Checked by	

1 NORTH PARK ROAD
HARROGATE
HG1 5PD
TEL 01423 525106
FAX 01423 502645

11 KING STREET
KNUTSFORD
WA16 6DW
TEL 01565 651450
FAX 01565 651660
E-mail SMA@dial.com

30 Usborne Mews
LONDON
SW8 1LR
TEL 0171 5937988
FAX 0171 7384451

STONE & MOON ASSOCIATES
· ARCHITECTURE
· PLANNING
· PROJECT MANAGEMENT

Drawing no. 001/021/100 Revision A

SOUTH HOLLAND DC
PLANNING SERVICES
2 NOV 2000
1391100

NORTH

EXISTING TREES TO REMAIN

EXISTING TREES TO BE REMOVED

THORN 10m HIGH LIGHTING COLUMN

CCTV 8m HIGH COLUMN

EXISTING STORE

PROPOSED EXTENSION

AREA OF EXISTING STORE TO BE DEMOLISHED

AREA OF NEW CAR PARKING

CAR PARK - 492 SPACES
Including : Disabled
Parent & child
Staff parking

EXISTING SUPERSTORE (red outline & hatch)

PREPARATION EXTENSION

PETROL FILLING STATION

CAR WASH

PFS KIOSK

BUS STOP

RECYCLING CENTRE

FEATURE ENTRANCE

CANOPY

12 PARENT & CHILD BAYS

10 DISABLED BAYS

SERVICE AREA

TRANSFORMER COMPOUND

AREA OF EXISTING BUILDING TO BE DEMOLISHED INDICATED CROSS HATCHED

2.400m HIGH WALL

2.400m HIGH FENCE

GAS GOVERNOR HOUSING

EXISTING GAS METER HOUSE TO BE REMOVED

AREA OF FORMER CARPARK

SITE BOUNDARY

Benner Road
Industrial Estate

BENNER ROAD

CRESSWELL CLOSE

El Sub Sta

Track

Factory

2 to 3

4

Rev.	Date.	Discription

MORRISONS

Project title

Wm MORRISON SUPERMARKETS plc.
NEW SUPERSTORE
PINCHBECK, LINCOLNSHIRE

Drawing Title

SITE LAYOUT PLAN

Scale	1:500	Date	10.11.00
Drawn by	GRWR	Checked by	

1 NORTH PARK ROAD
HARROGATE
HG1 5PD
TEL 01423 528106
FAX 01423 503648
team le stoneandmoon.co.uk

11 KING STREET
KNUTSFORD
WA16 6DW
TEL 01565 631450
FAX 01565 631699
E-mail SNobletaol.com


30 Usborne Mews
LONDON
SW8 1LR
TEL 0171 5827383
FAX 0171 7930431

STONE & MOON ASSOCIATES
· ARCHITECTURE
· PLANNING
· PROJECT MANAGEMENT


Drawing no. 001/021/041 | Revision

DETERMINED PLAN


1391100

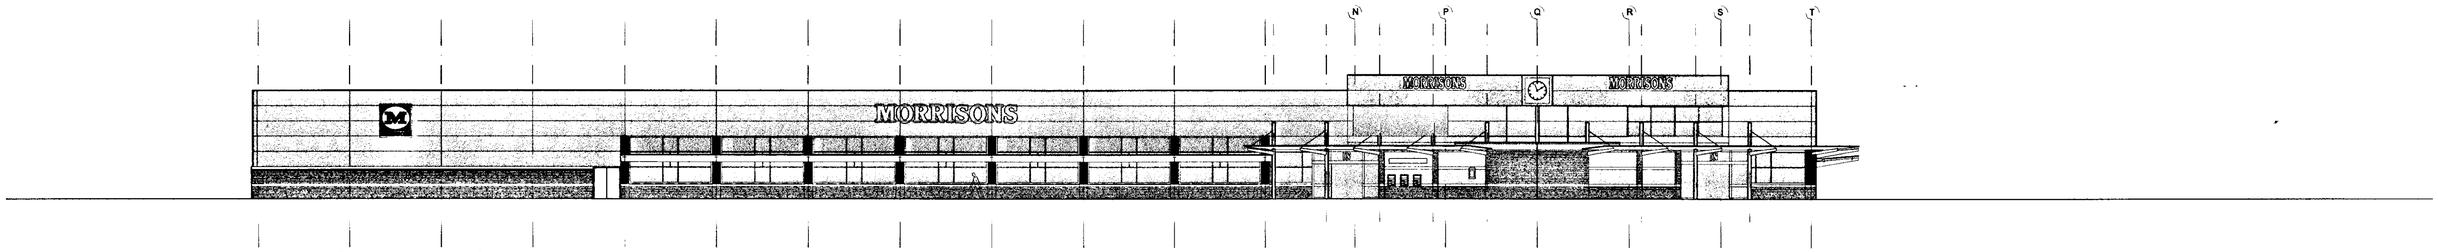


NORTH ELEVATION

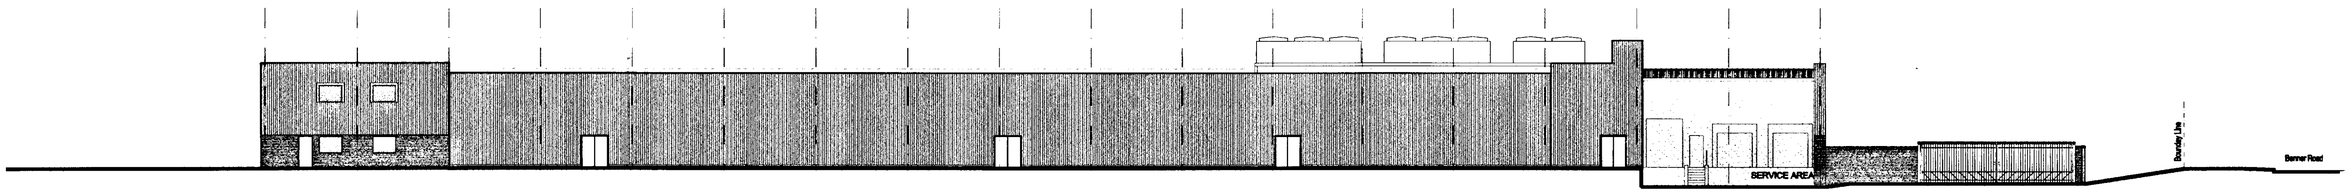


SOUTH ELEVATION

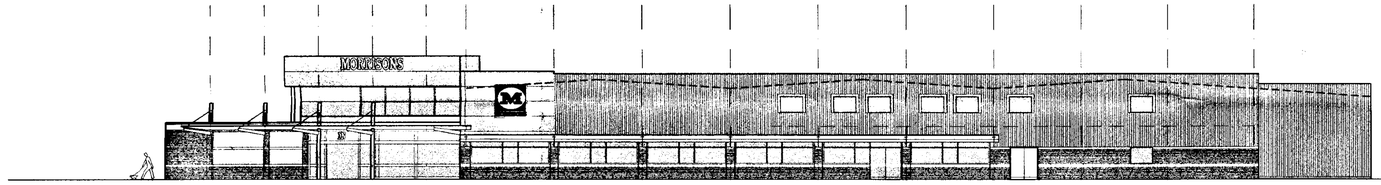


WEST ELEVATION

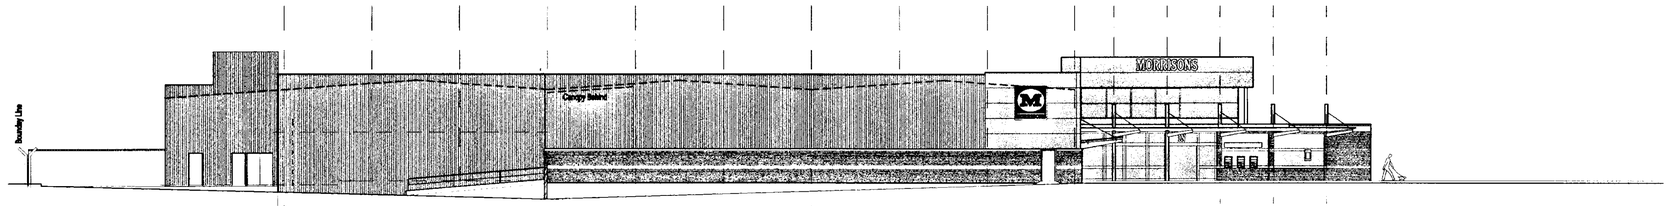

EAST ELEVATION

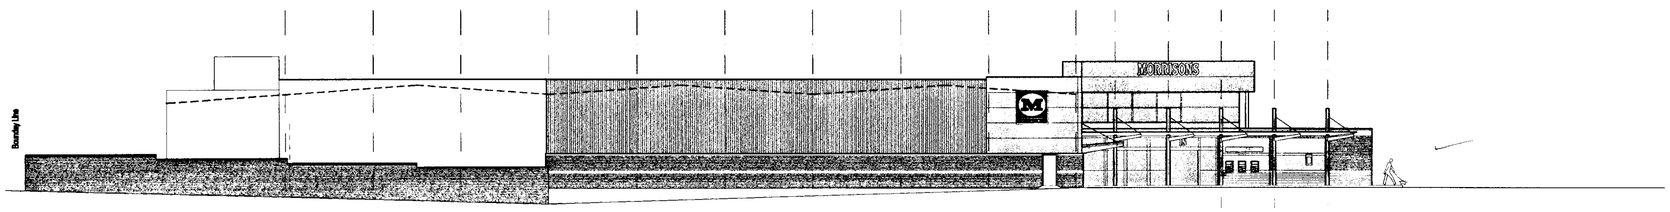

EAST ELEVATION (Showing Service Area Wall)

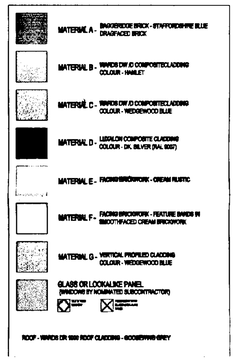

MORRISONS

Project title

Wm. MORRISON SUPERMARKETS plc.
NEW SUPERSTORE
PINCHBECK, LINCOLNSHIRE

Drawing Title

PROPOSED ELEVATIONS

1391/00

Scale 1:200	Date 17/11/00
Drawn by nso	Checked by

☐1 NORTH PARK ROAD
HARROGATE
HG1 5PD
TEL 01423 528106
FAX 01423 503648
team1estoneandmoon.co.uk


☐11 KING STREET
KNUTSFORD
WA16 6DW
TEL 01565 631450
FAX 01565 631699
E-mail SNobletesol.com

☐30 Usborne Mews
LONDON
SW8 1LR
TEL 0171 5827383
FAX 0171 7930431


STONE & MOON ASSOCIATES
· ARCHITECTURE
· PLANNING
· PROJECT MANAGEMENT

Drawing no. 001/021/043	Revision


DETERMINED PLAN

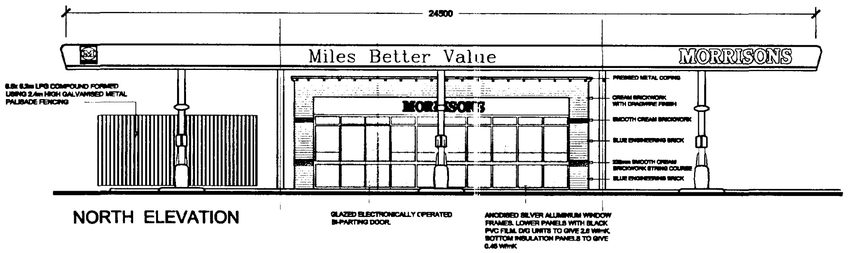


NORTH ELEVATION

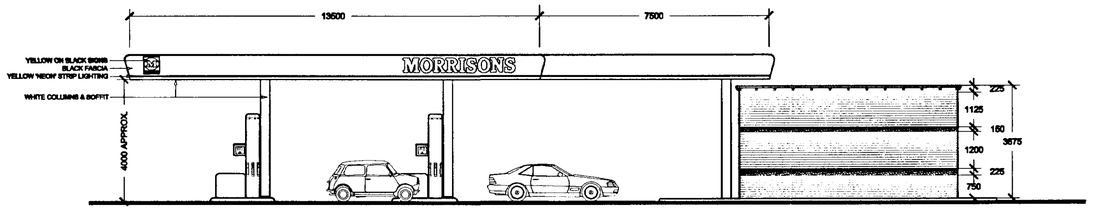


WEST ELEVATION

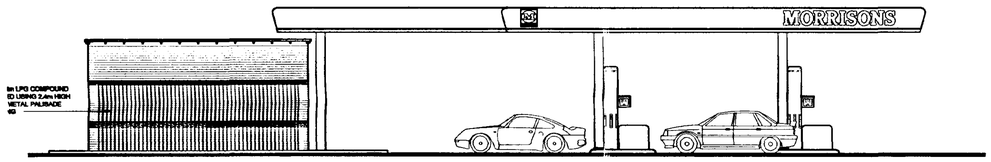

EAST ELEVATION

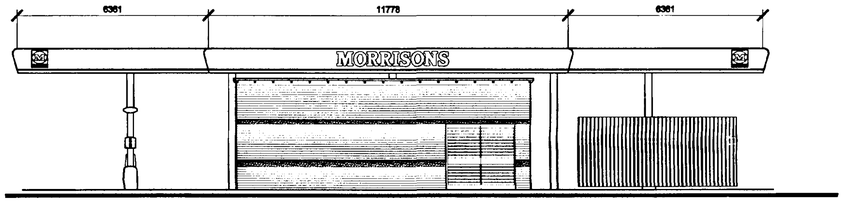


SOUTH ELEVATION

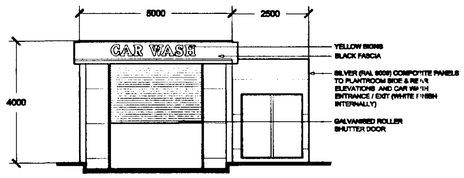

SOUTH ELEVATION



NORTH ELEVATION

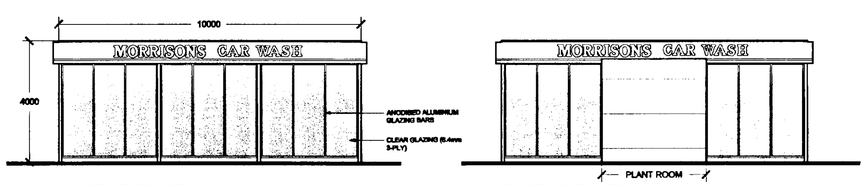

WEST ELEVATION

EAST ELEVATION

Rev.	Date.	Discription
C	21/11/00	Pump changed to high pipe delivery type nso
B	10/10/00	Kiosk moved central to the canopy. Car wash elevations amended, LPG compound added - all to suit site plan GRWR
A	20/06/00	North & South elevations changed. NSO

DRAWING No. 010 RE-NUMBERED 08/06/00
(INCORPORATING CANOPY REPOSITIONING)

MORRISONS

Project title

Wm. MORRISON SUPERMARKETS plc.
NEW SUPERSTORE
PINCHBECK, LINCOLNSHIRE

Drawing Title

PETROL FILLING STATION
KIOSK, CANOPY & CAR
WASH ELEVATIONS

Scale	1:100	Date	08/06/00
Drawn by	ACW	Checked by	

☐ 1 NORTH PARK ROAD
HARROGATE
HG1 5PD
TEL 01423 528106
FAX 01423 503648
E-mail SMteamle@aol.com


☐ 19 KING STREET
KNUTSFORD
WA16 6DW
TEL & FAX 01565 631450
E-mail SNobletes@aol.com

☐ 30 Usborne Mews
LONDON
SW8 1LR
TEL 0171 5827383
FAX 0171 7930431

STONE & MOON ASSOCIATES
· ARCHITECTURE
· PLANNING
· PROJECT MANAGEMENT

Drawing no. 001/021/900 Revision C

139100
DETERMINED
PLAN

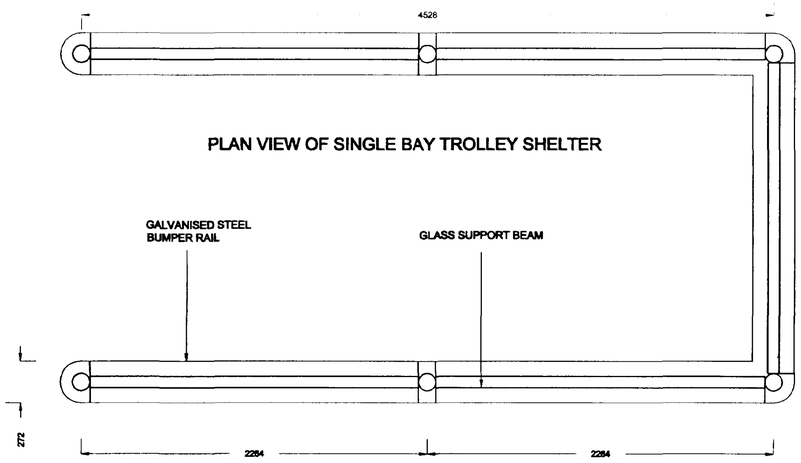


GENERAL SPECIFICATION


Single bay pitched roof covered trolley shelter
Shelter overall size 4528 x 2150mm
Roog glazing: 10mm thick thermoclear polycarbonate
roof sheets
Side glazing: 8mm thick clear toughened glass to BS 6206
Artwork detail to be finalised
End infill panel: to be confirmed
Finish: Polyester powdercoat - colour BS 18C39
Fasteners: All screw fixings to be stainless steel


All dimensions and foundation details to be confirmed with the shelter manufacturer prior to construction


SEE DWG NO: 001/021/041 FOR TROLLEY BAY POSITIONS.

NOTE:
All dimensions and foundation details to be confirmed with the shelter manufacturer prior to construction

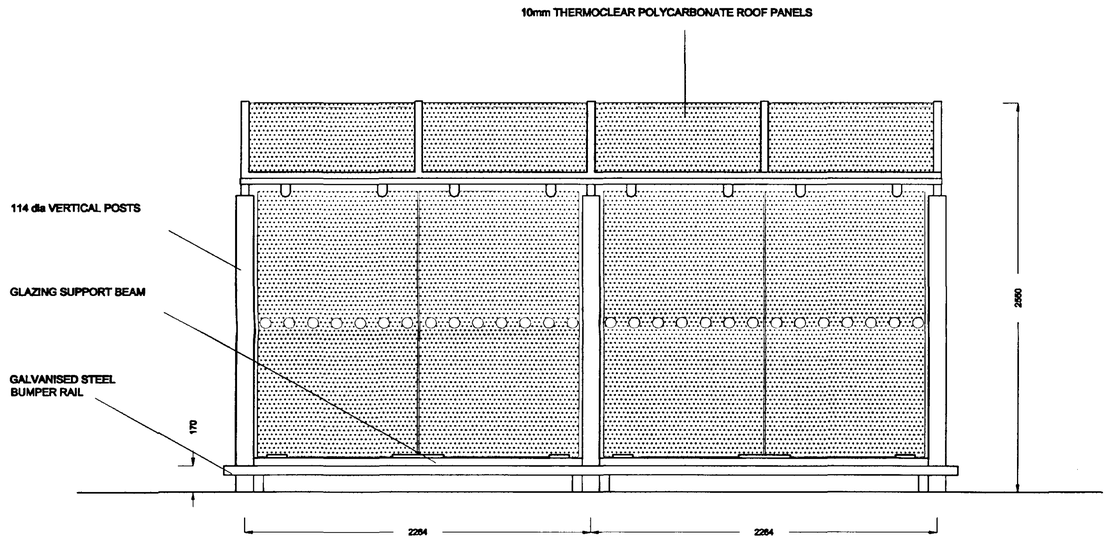


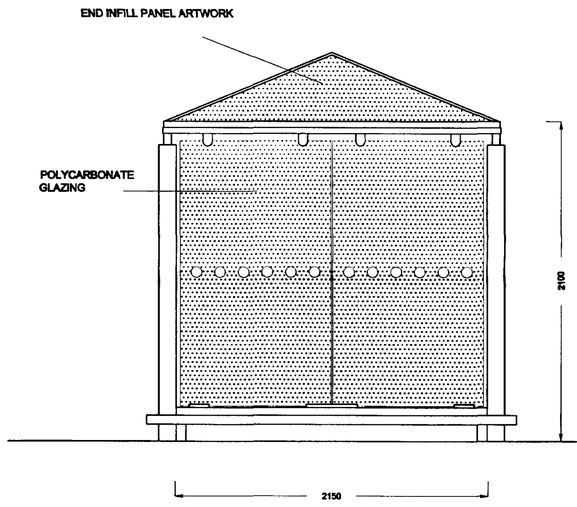

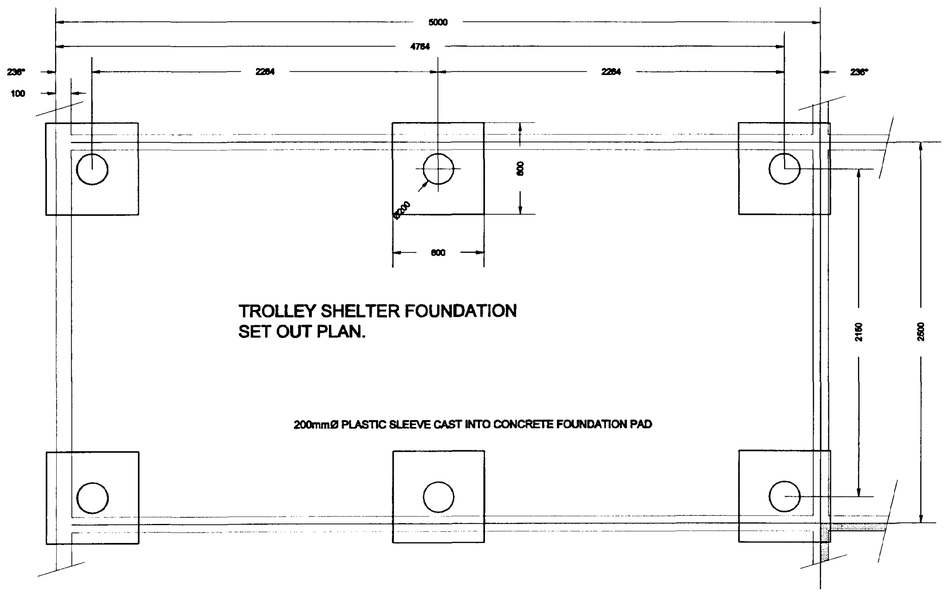

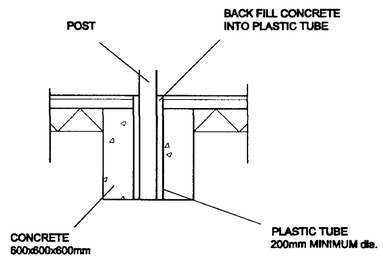

TROLLEY BAY FOUNDATION DETAIL.
Scale 1:10

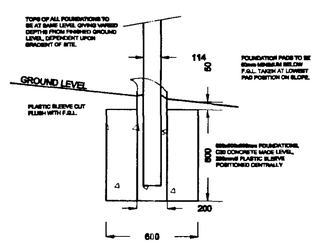

Rev A. 17/10/00 Pitch roof added nso

MORRISONS

Project title
Wm MORRISON SUPERMARKETS plc
NEW SUPERSTORE
PINCHBECK, LINCOLNSHIRE

Drawing Title
Trolley Shelter Details

Scale 1:20	Date 06.04.00
Drawn by ACW	Checked by

1 NORTH PARK ROAD
HARROGATE
HG1 5PD
TEL 01423 528106
FAX 01423 503648
team1@stoneandmoon.co.uk

11 KING STREET
KNUTSFORD
WA16 6DW
TEL 01565 631450
FAX 01565 631699
E-mail SNoblet@aol.com

30 Usborne Mews
LONDON
SW8 1LR
TEL 0171 5827383
FAX 0171 7930431

STONE & MOON ASSOCIATES
· ARCHITECTURE
· PLANNING
· PROJECT MANAGEMENT

Drawing no. 001/021/117 | Revision A

DETERMINED PLAN


24 NOV 2000


WARDENTREE LANE
APPROX NORTH
Gas Gov.
PFS Canopy
PFS Kiosk
SUPERSTORE
El Sub Sta.
BENNER ROAD
Parking Area (Shoreline)
Rough Grassland
Grass
Concrete
Kerb
Fence
Hedge
Tree
Building
Wall
Gate
Drain
Manhole
Lamp Post
Bollard
Sign
Flower Bed
Shrub
Tarmac
Concrete Slab
Concrete Kerb
Concrete Path
Concrete Edge
Concrete Base
Concrete Step
Concrete Ramp
Concrete Wall
Concrete Pillar
Concrete Post
Concrete Gate
Concrete Fence
Concrete Hedge
Concrete Tree
Concrete Building
Concrete Wall
Concrete Gate
Concrete Drain
Concrete Manhole
Concrete Lamp Post
Concrete Bollard
Concrete Sign
Concrete Flower Bed
Concrete Shrub
Concrete

INDICATIVE LAYOUT OF PROPOSED
Wm. MORRISON SUPERSTORE

GROSS AREAS 5928m^2- Footprint
165m^2- Plant Mezzanine
406m^2- Staff Facilities
TOTAL 6499m^2

COLOURED OUTLINE OF AREAS HAVE BEEN
OFF-SET FROM TRUE LINE BY 50mm FOR CLARITY

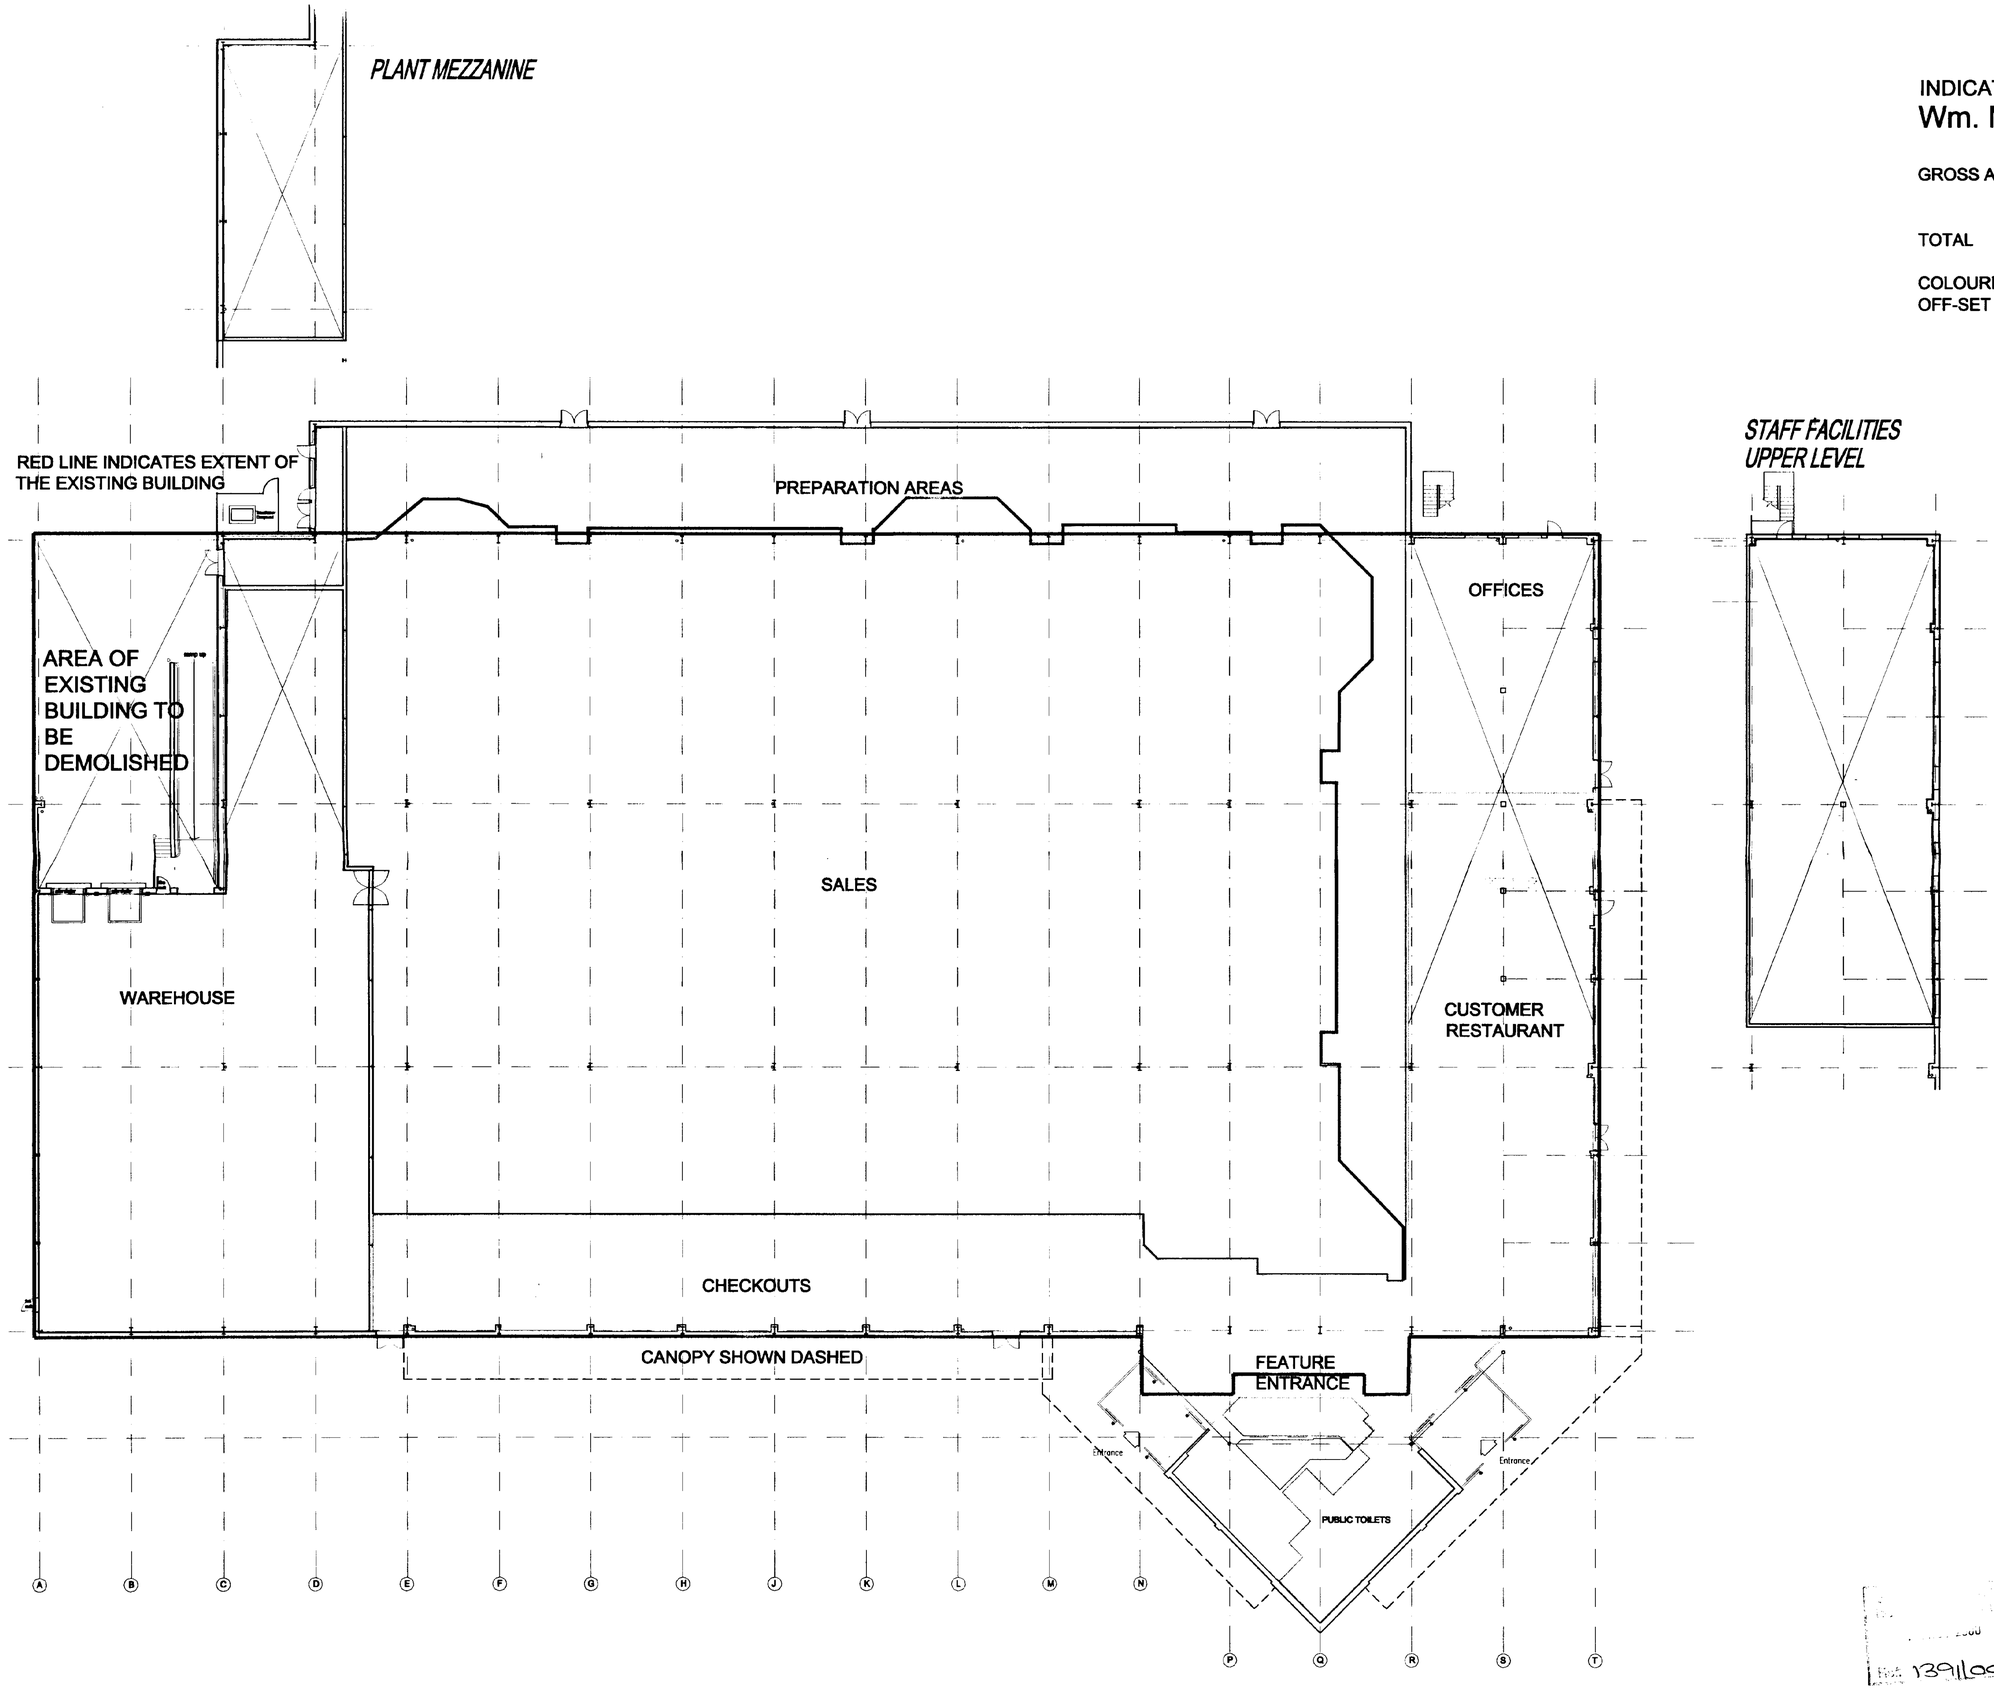

RETAIL AREA
OFFICE AREA
PUBLIC FACILITIES
PREPERATION AREA
STAFF FACILITIES
PLANT AREA
EXISTING BUILDING

MORRISONS

Project title
Wm MORRISON SUPERMARKETS plc
NEW SUPERSTORE
PINCHBECK, LINCOLNSHIRE

Drawing Title
PROPOSED GROUND & UPPER FLOOR ZONAL LAYOUT PLANS

Scale 1:200	Date 09.11.00
Drawn by GRWR	Checked by

1 NORTH PARK ROAD
HARROGATE
HG1 5PD
TEL 01423 528106
FAX 01423 503648
team1@stoneandmoon.co.uk


11 KING STREET
KNUTSFORD
WA16 6DW
TEL 01565 631450
FAX 01565 631699
E-mail SNobletesol.com

30 Usborne Mews
LONDON
SW8 1LR
TEL 0171 5827383
FAX 0171 7930431


STONE & MOON ASSOCIATES
· ARCHITECTURE
· PLANNING
· PROJECT MANAGEMENT

Drawing no. 001/021/042 | Revision


R391100
PLAN

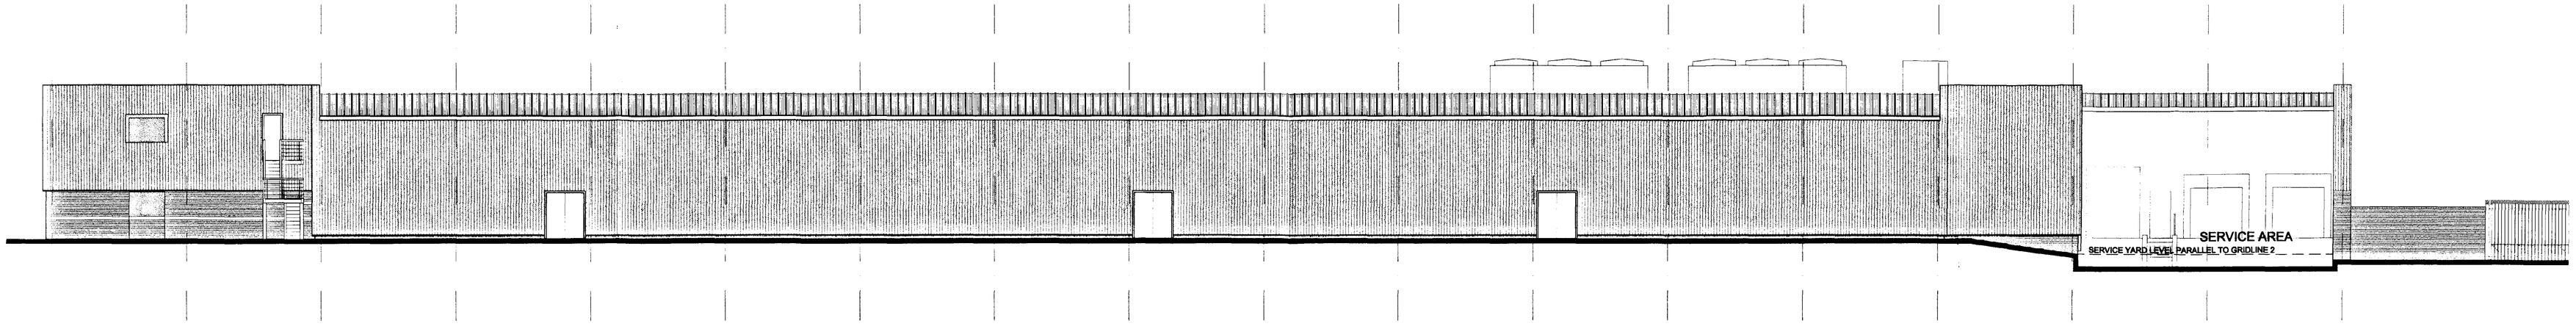

SOUTH ELEVATION

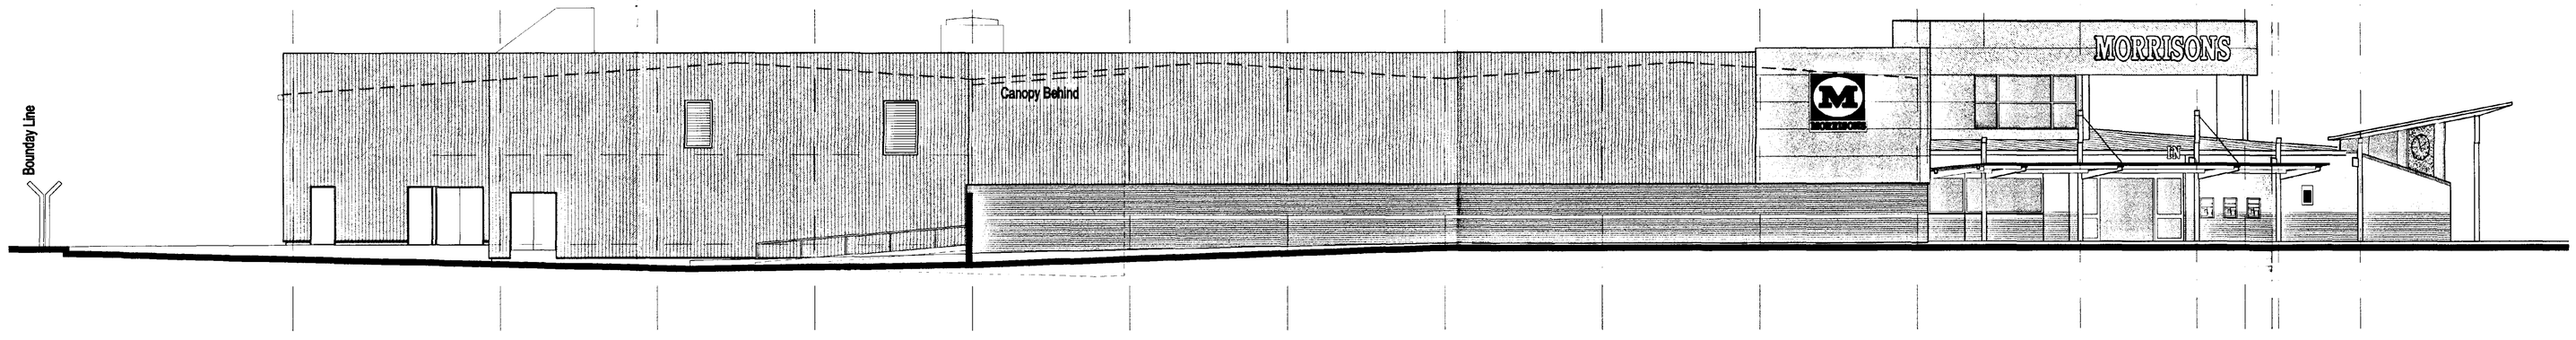

EAST ELEVATION

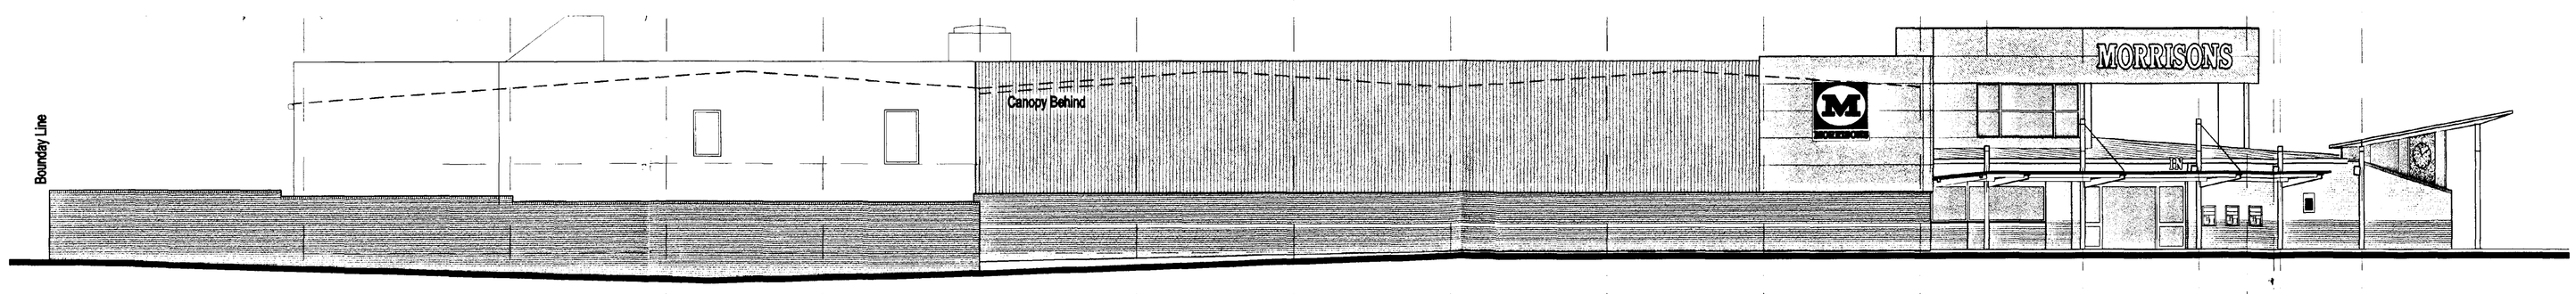

EAST ELEVATION (Showing Service Area Wall)

SOUTH HOLLAND DC
HOUSING & PLANNING
2nd FEB 2001

- 9 MAR 2001

Rev.A: Canopy around entrance amended. Chillers indicated on all elevations. Refrigeration room louvre repositioned. Service yard levels altered. ACW 08.02.00

MORRISONS

Project title
Wm. MORRISON SUPERMARKETS plc.
NEW SUPERSTORE
PINCHBECK, LINCOLNSHIRE

Drawing Title
PROPOSED ELEVATIONS
SOUTH & EAST

Scale 1:100	Date 26/01/01
Drawn by GRWR	Checked by


1 NORTH PARK ROAD
HARROGATE
HG1 5PD
TEL 01423 528106
FAX 01423 503648
team@stoneandmoon.co.uk

11 KING STREET
KNUTSFORD
WA16 6DW
TEL 01565 631450
FAX 01565 631699
E-mail SMA@etsesol.com

30 Usborne Mews
LONDON
SW8 1LR
TEL 0171 5827383
FAX 0171 7530431

STONE & MOON ASSOCIATES
· ARCHITECTURE
· PLANNING
· PROJECT MANAGEMENT

Drawing no. 001/021/222 | Revision A

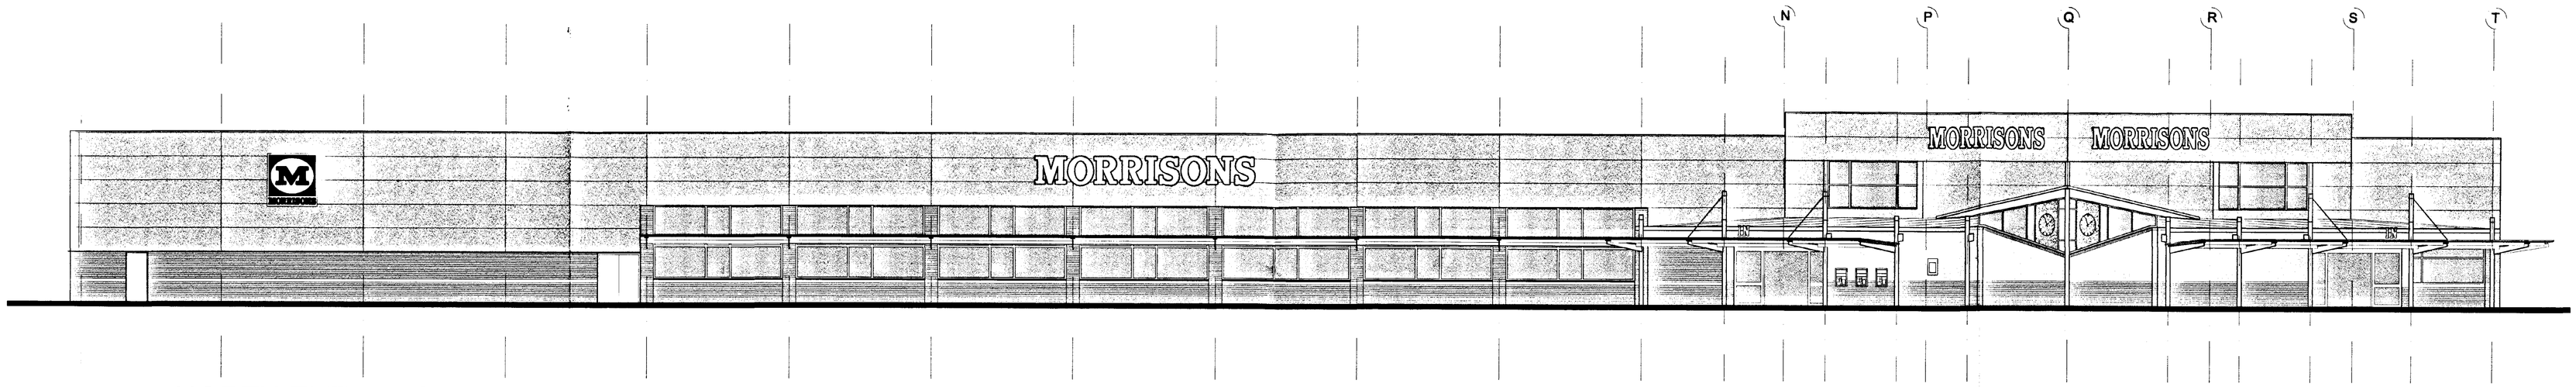


NORTH ELEVATION

NORTH-WEST

NORTH-EAST

ENTRANCE ELEVATIONS (at 45 deg.)

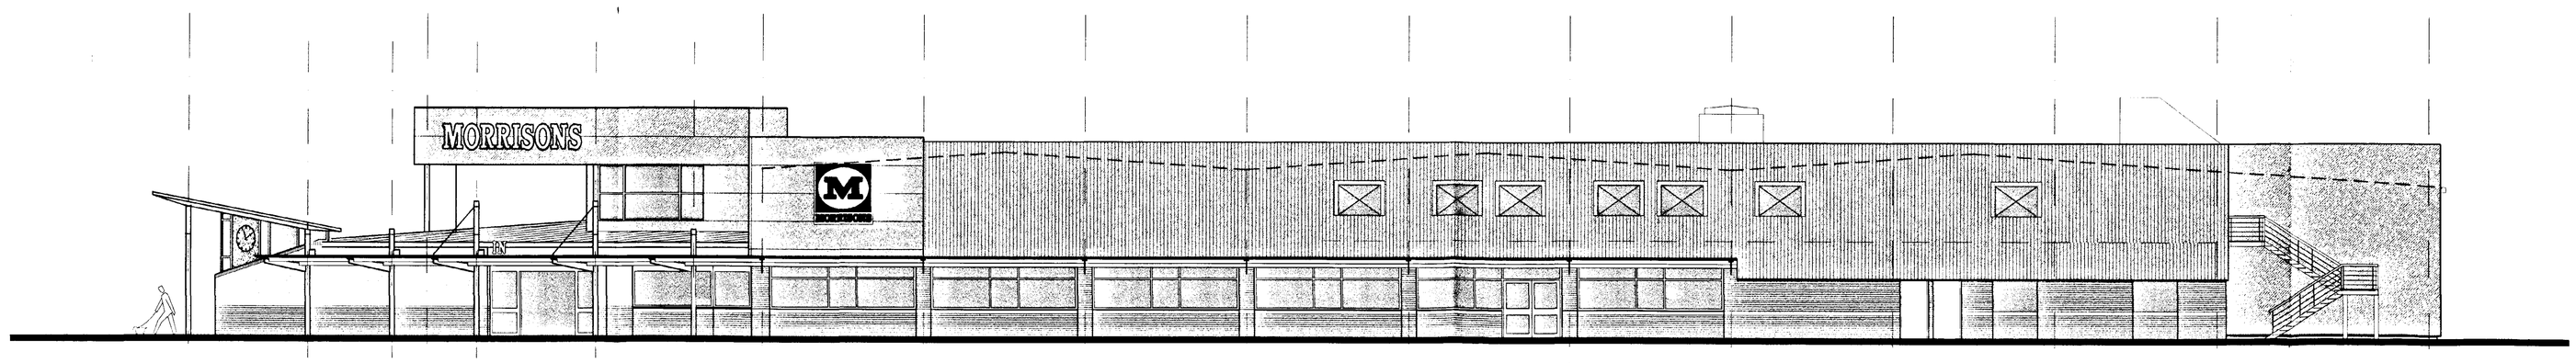

WEST ELEVATION

Rev.A: Canopy around entrance and entrance doors amended. Hatching added to first floor windows. ACW 08.02.00

MORRISONS

Project title

Wm. MORRISON SUPERMARKETS plc.
NEW SUPERSTORE
PINCHBECK, LINCOLNSHIRE

Drawing Title

PROPOSED ELEVATIONS
WEST & NORTH

Scale 1:100	Date 26/01/01
Drawn by GRWR	Checked by

1 NORTH PARK ROAD
HARROGATE
HG1 5PD
TEL 01423 528106
FAX 01423 502648
team@stoneandmoon.co.uk

11 KING STREET
KNUTSFORD
WA16 6DW
TEL 01565 631450
FAX 01565 631699
E-mail SMA@etsed.com

30 Usborne Mews
LONDON
SW8 1LR
TEL 0171 5827383
FAX 0171 7930431

STONE & MOON ASSOCIATES
· ARCHITECTURE
· PLANNING
· PROJECT MANAGEMENT

Drawing no. 001/021/221 Revision A

SOUTH HOLLAND DC HOUSING & PLANNING 2 FEB 2001

SOUTH HOLLAND DC HOUSING & PLANNING - 9 MAR 2001 Ref: H391/00