
© 2005 burksgreen

notes :


1. IF THIS DRAWING HAS BEEN RECEIVED ELECTRONICALLY IT IS THE RECIPIENTS RESPONSIBILITY TO PRINT THE DOCUMENT TO THE CORRECT SCALE
2. ALL DIMENSIONS ARE IN MILLIMETRES UNLESS STATED OTHERWISE IT IS RECOMMENDED THAT INFORMATION IS NOT SCALED OFF THIS DRAWING
3. THIS DRAWING SHOULD BE READ IN CONJUNCTION WITH ALL OTHER RELEVANT DRAWINGS AND SPECIFICATIONS

KEY:

- SITE BOUNDARY - APPLICATION SITE
- LAND BOUNDARY - UNDER OWNERSHIP OF APPLICANT
- EXISTING HEDGE TO BE REMOVED

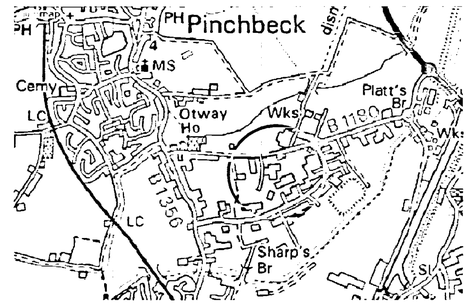

Site Location Map

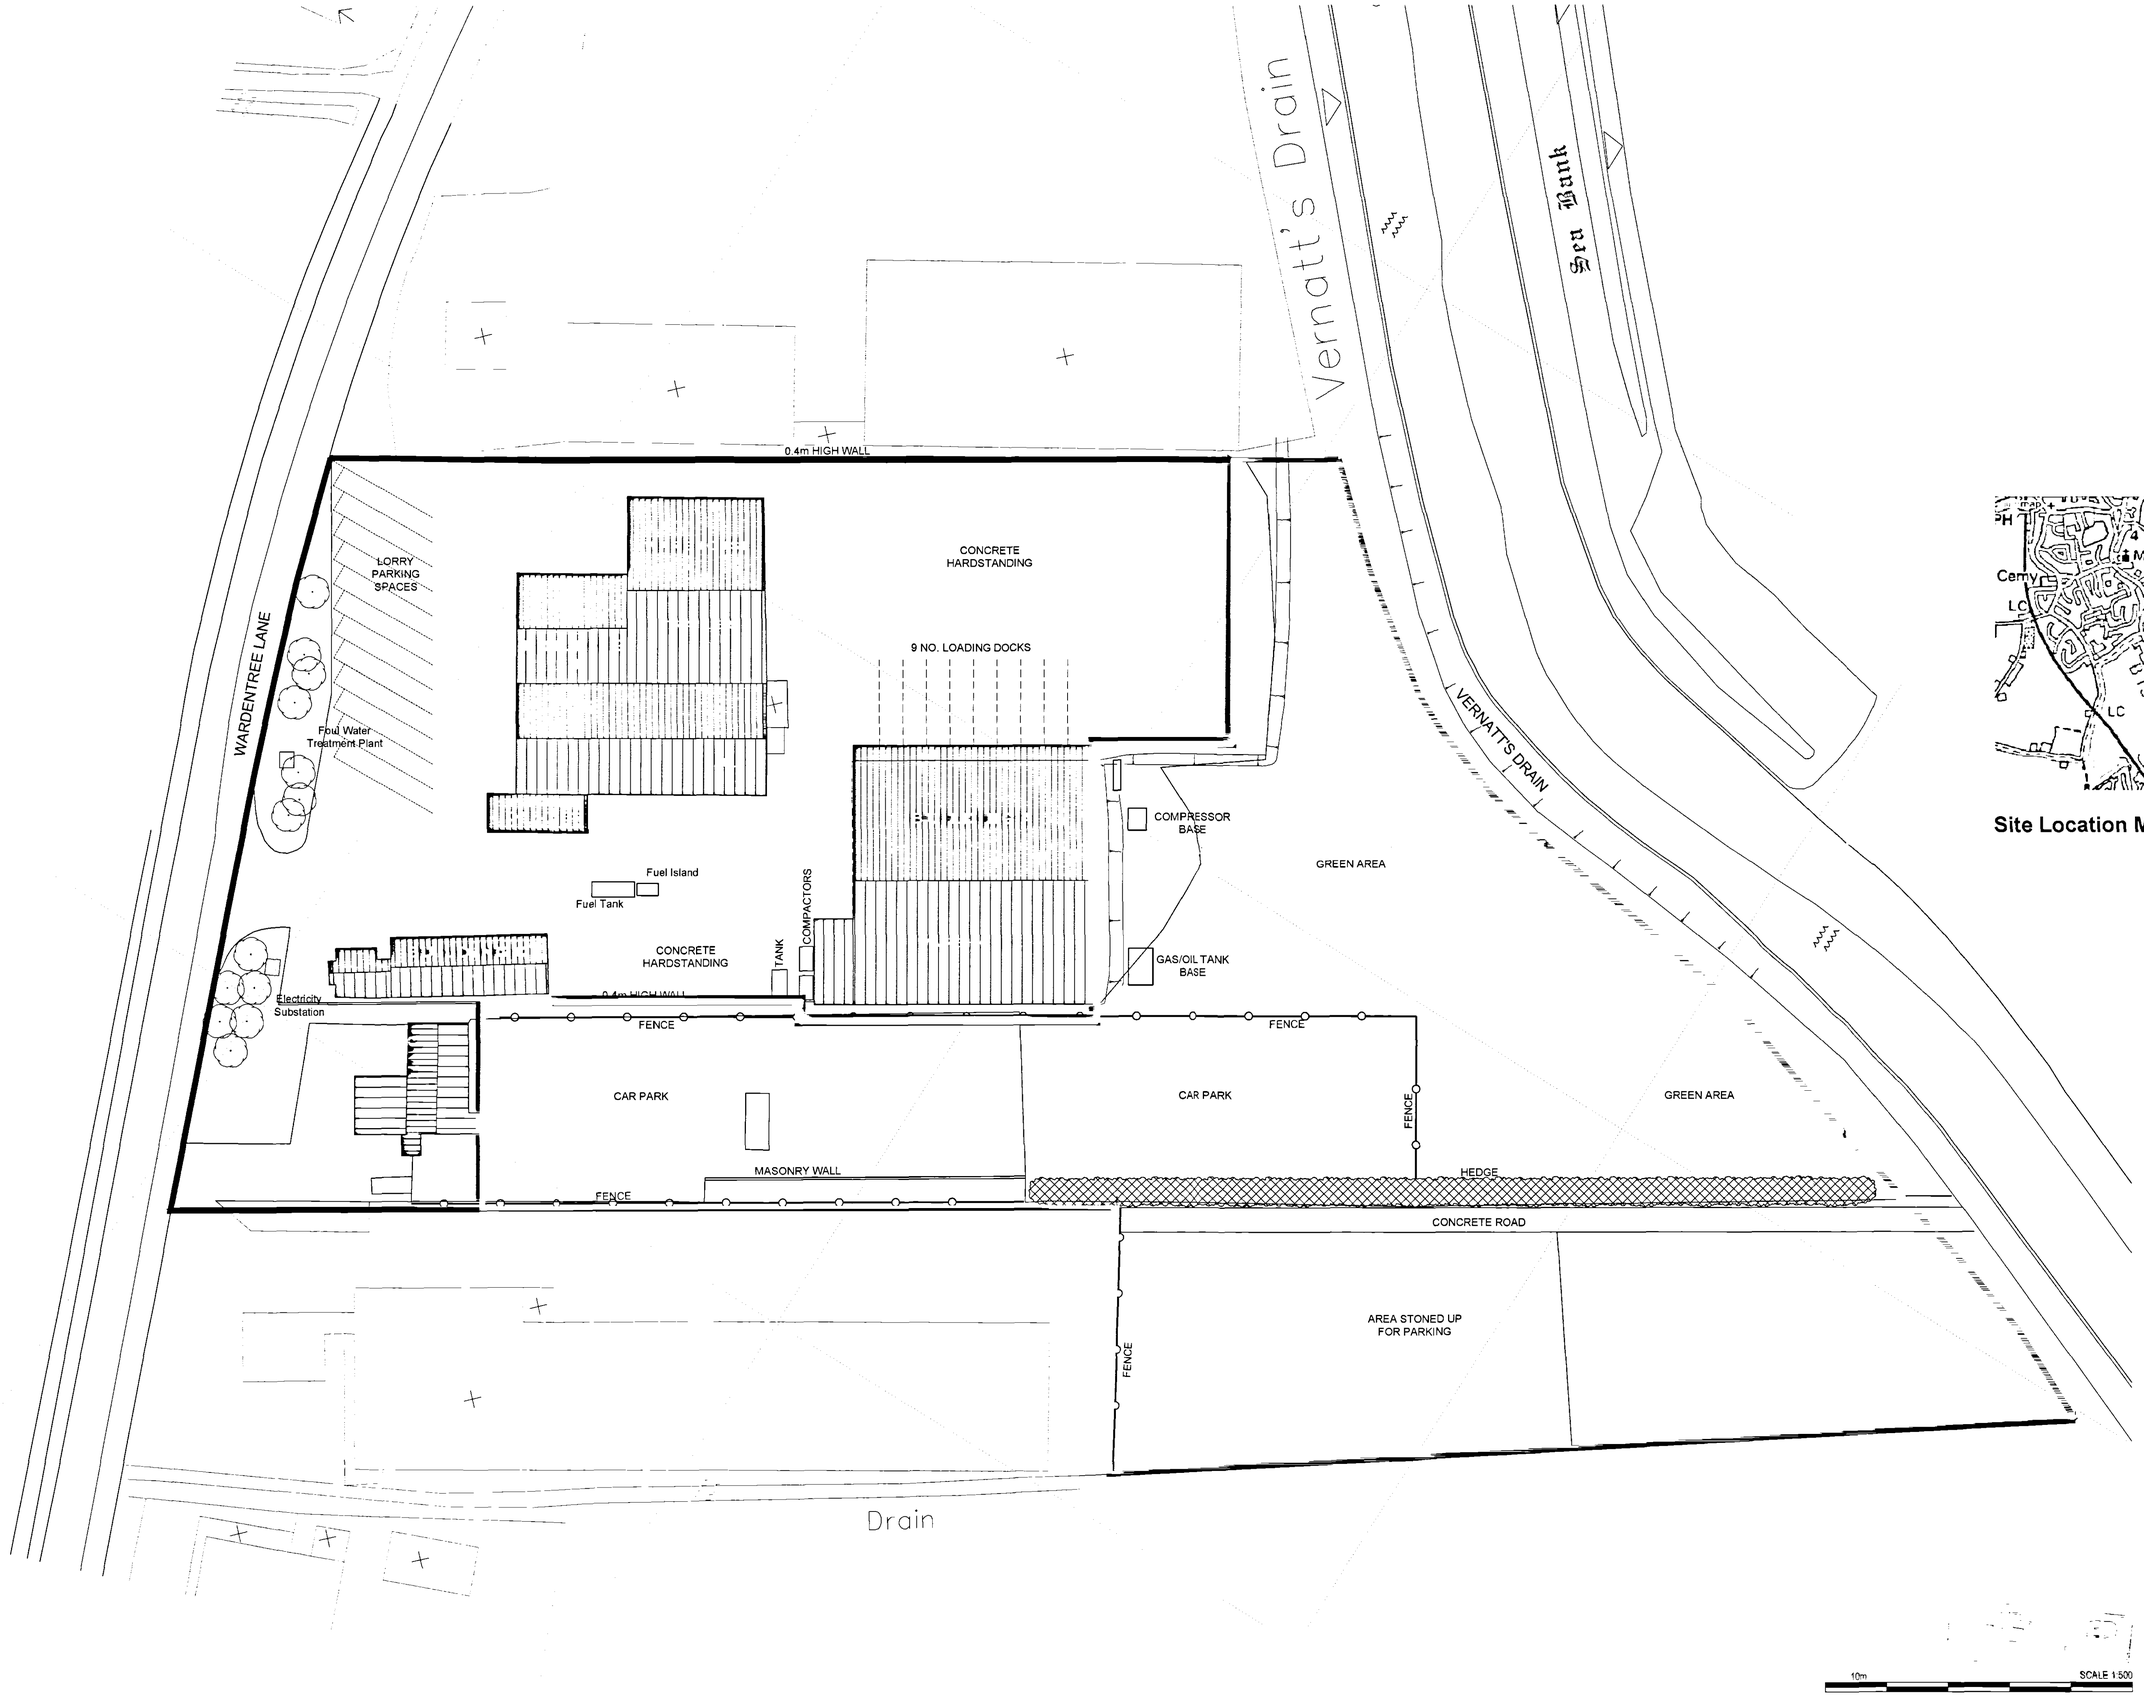

1395/05

rev	amendments	by	date
A	Application Site Boundary Clarified	AR	18/10/2005

Burks Green
Sherwood House,
Sherwood Avenue,
Newark, Nottinghamshire,
NG24 1QQ
T +44 (0) 1636 605 700
F +44 (0) 1636 610 696
W www.burksgreen.com
E mail@burksgreen.com

Client:

Project:
Gist Spalding
Proposed Chill Store Extension

Title:
Existing Site Plan

Drawing Status:	Date Created:	Drawing Scale:
Planning	01 Sept 2005	1:500

Project Leader:	Drawn By:	Initial Review:
SVO	EC	KRP